


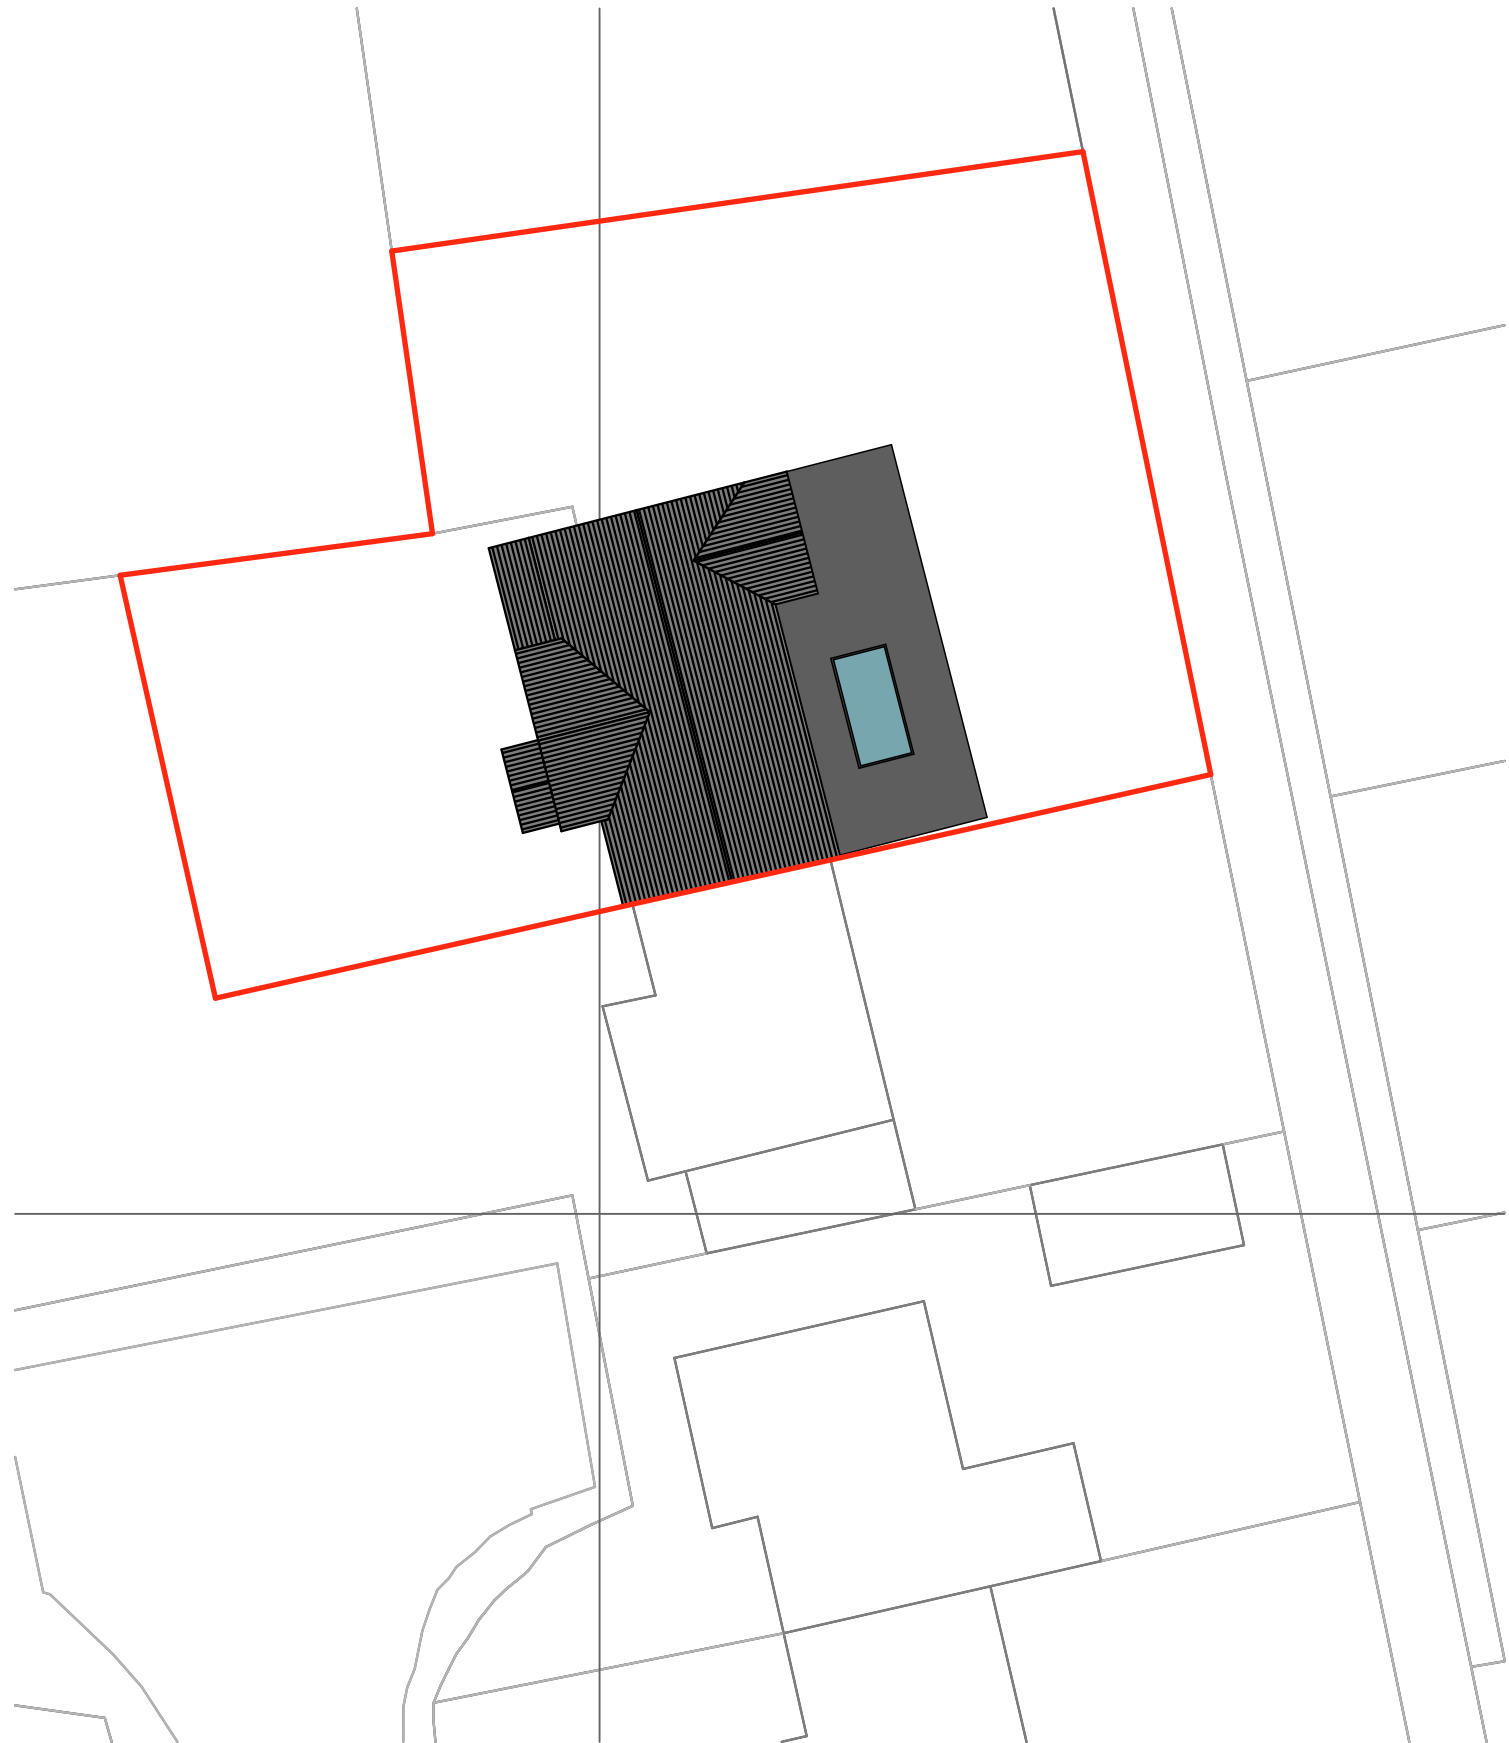


Block Plan, 1:200@A3



Soakaway Crate 0.6m (w) x 1.2m (L) x 0.42m (H)  
300Litre Capacity



Location Plan, 1:1250@A3

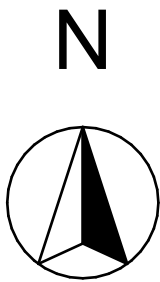

0 10 20  
Scale Bar 1:200



0 20 50 100  
Scale Bar 1:1250

Please Note:

- This drawing may be printed and scaled FOR PLANNING PURPOSES.
- All dimensions to be CHECKED ON SITE and any DISCREPANCY reported to Design Three Sixty.
- The site boundary shown is the best assumed from available data & does NOT represent legal ownership.
- All dimensions in mm unless otherwise stated.

Revisions.

DESIGN THREE SIXTY

E: info@designthreesixty.co.uk  
T: +44 (0) 7904 224864  
W: www.designthreesixty.co.uk

Project:  
Two Storey and single storey rear Extension  
  
14 Cottage Gardens,  
Earl Shilton,  
Leicester,  
LE9 7BQ

Client:  
Mr and Mrs Johnson

Drawing Title:  
Location and Block Plan

|                           |                                                             |
|---------------------------|-------------------------------------------------------------|
| Drawing by:<br>IG / Kf    | Checked by:<br>IG / Kf                                      |
| Date:<br>25-09-2024       | Scale:<br>As Shown @A3                                      |
| Drawing Number:<br>173-03 | Revision:<br>0 / A / B / C / D / E<br>F / G / H / I / J / K |