

SCANNED

11/00588/ADV OCAMOPLAN JO.

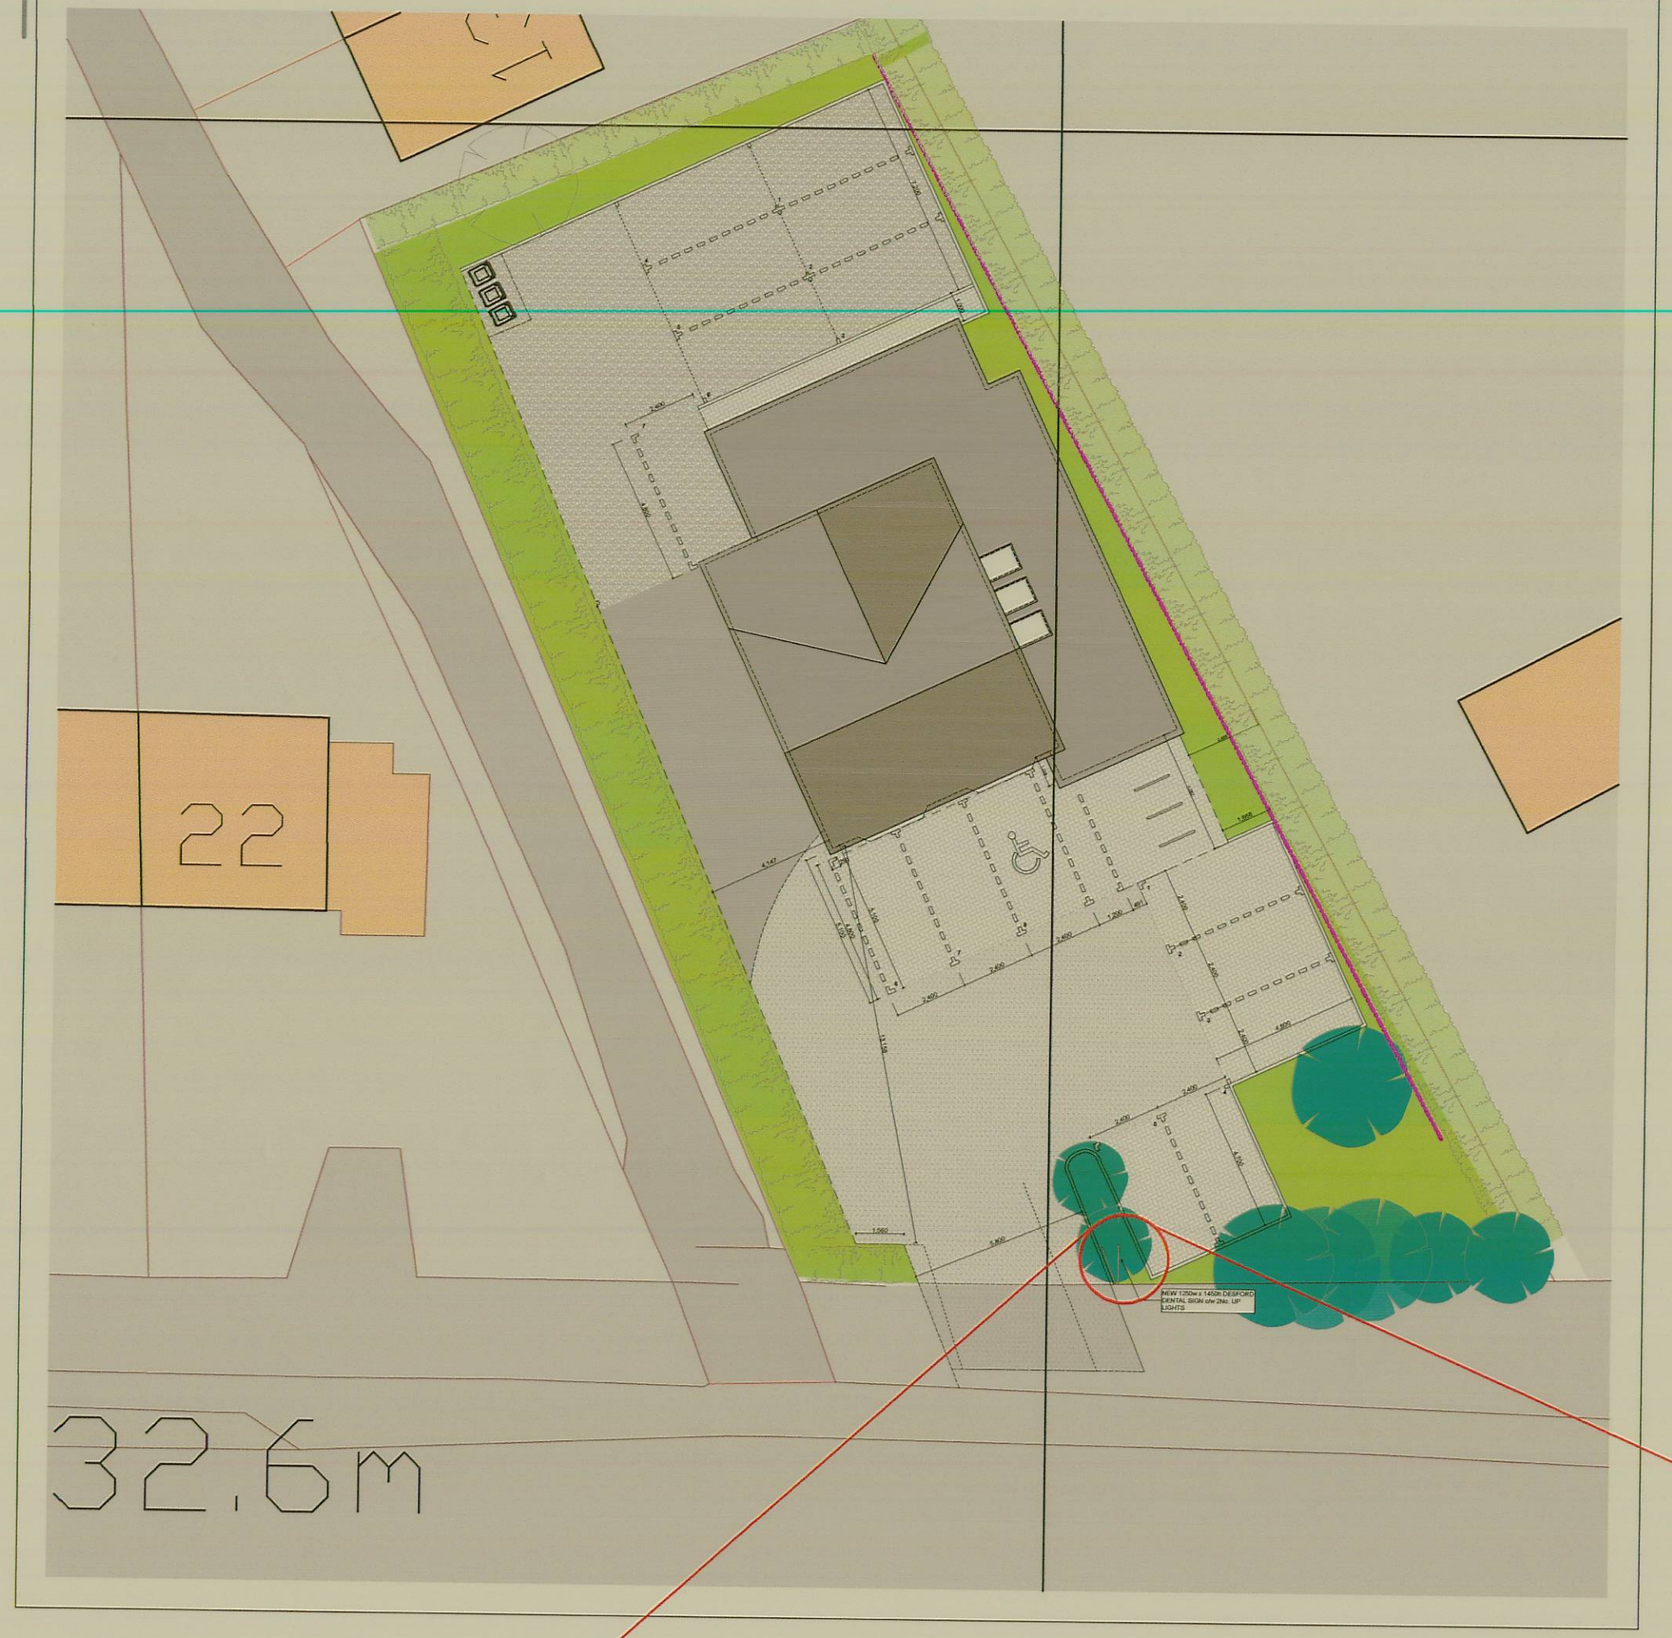


SIGNAGE LOCATION

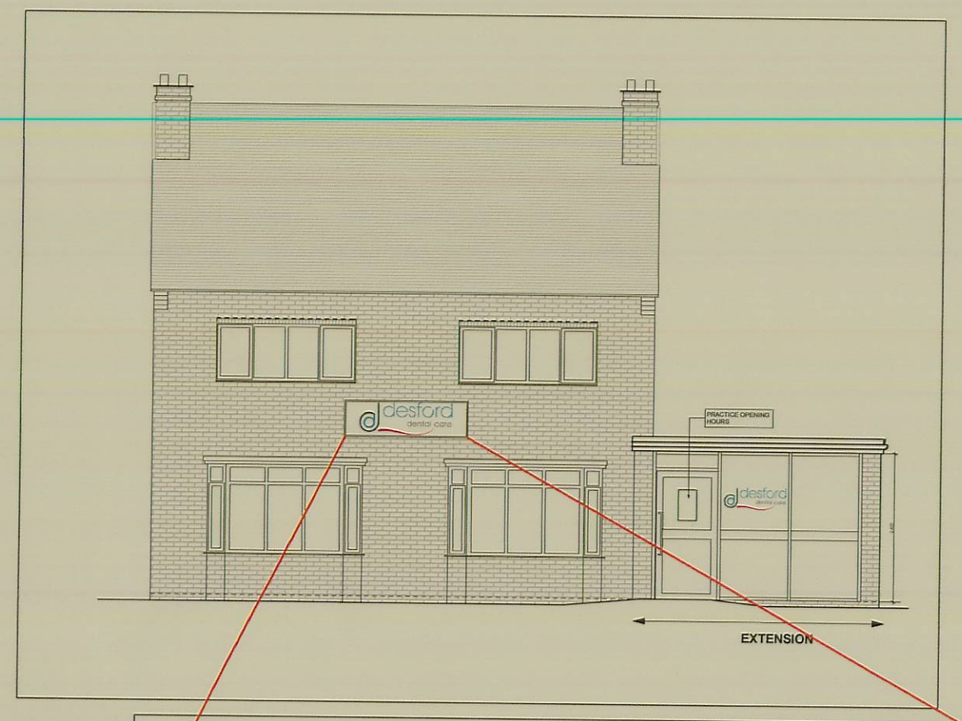



NEW 600x2000 SIGN
SCALE 1:20

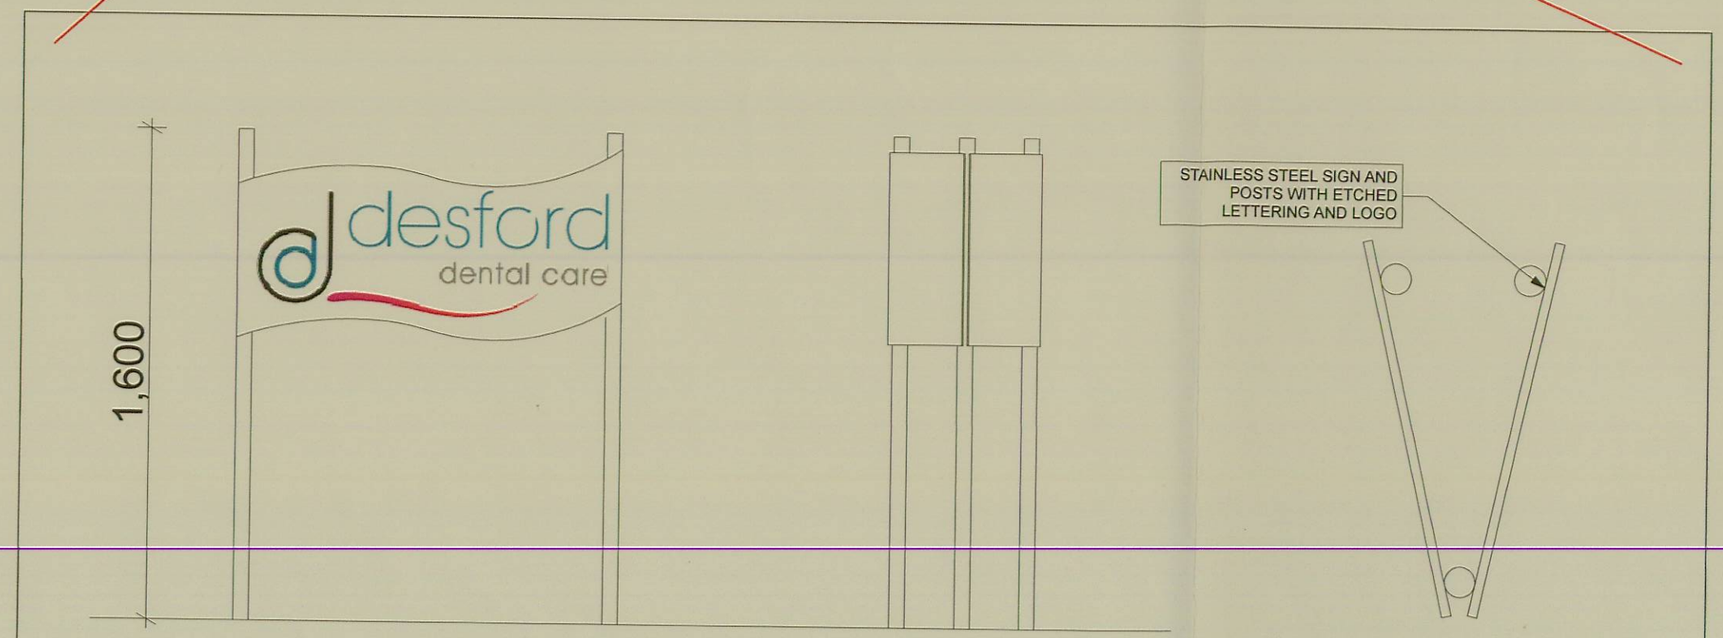

NEW 1250x450 SIGN
SCALE 1:20

FOR PRICING PURPOSES ONLY

Notes

1) This drawing MUST NOT BE SCALED.
2) All dimensions to be CHECKED ON SITE and any DISCREPANCY reported to the Architects.
3) The site boundary shown is the best assumed from available data and does NOT represent legal ownership.

C - SIGN ILLUMINATION REMOVED	04/08/11
B - SIGNAGE UPDATED	20/07/11
A - SIGNAGE UPDATED	08/07/11

Revisions.

☐ APPROVAL ☐ INFORMATION
☐ PRELIMINARY ☐ FOR CONSTRUCTION

Project
DESFORD DENTAL CARE
18 MANOR ROAD,
DESFORD

Client
MR CHOTAI

Drawing Title
SIGNAGE

Drawing By: SH	Checked By: ATB
Date: 27/06/11	Scale: 1:20@A2
Drawing Number: 6375 / 116	Revision: C

BERESFORD HOUSE
1 NEWTOWN STREET
LEICESTER
LE1 6WH
TEL. 0116 254 7868
FAX. 0116 255 7293
EMAIL. enquiries@gwh.co.uk
www.gwh.co.uk

Gordon White & Hood Ltd Registered In England No.4088022