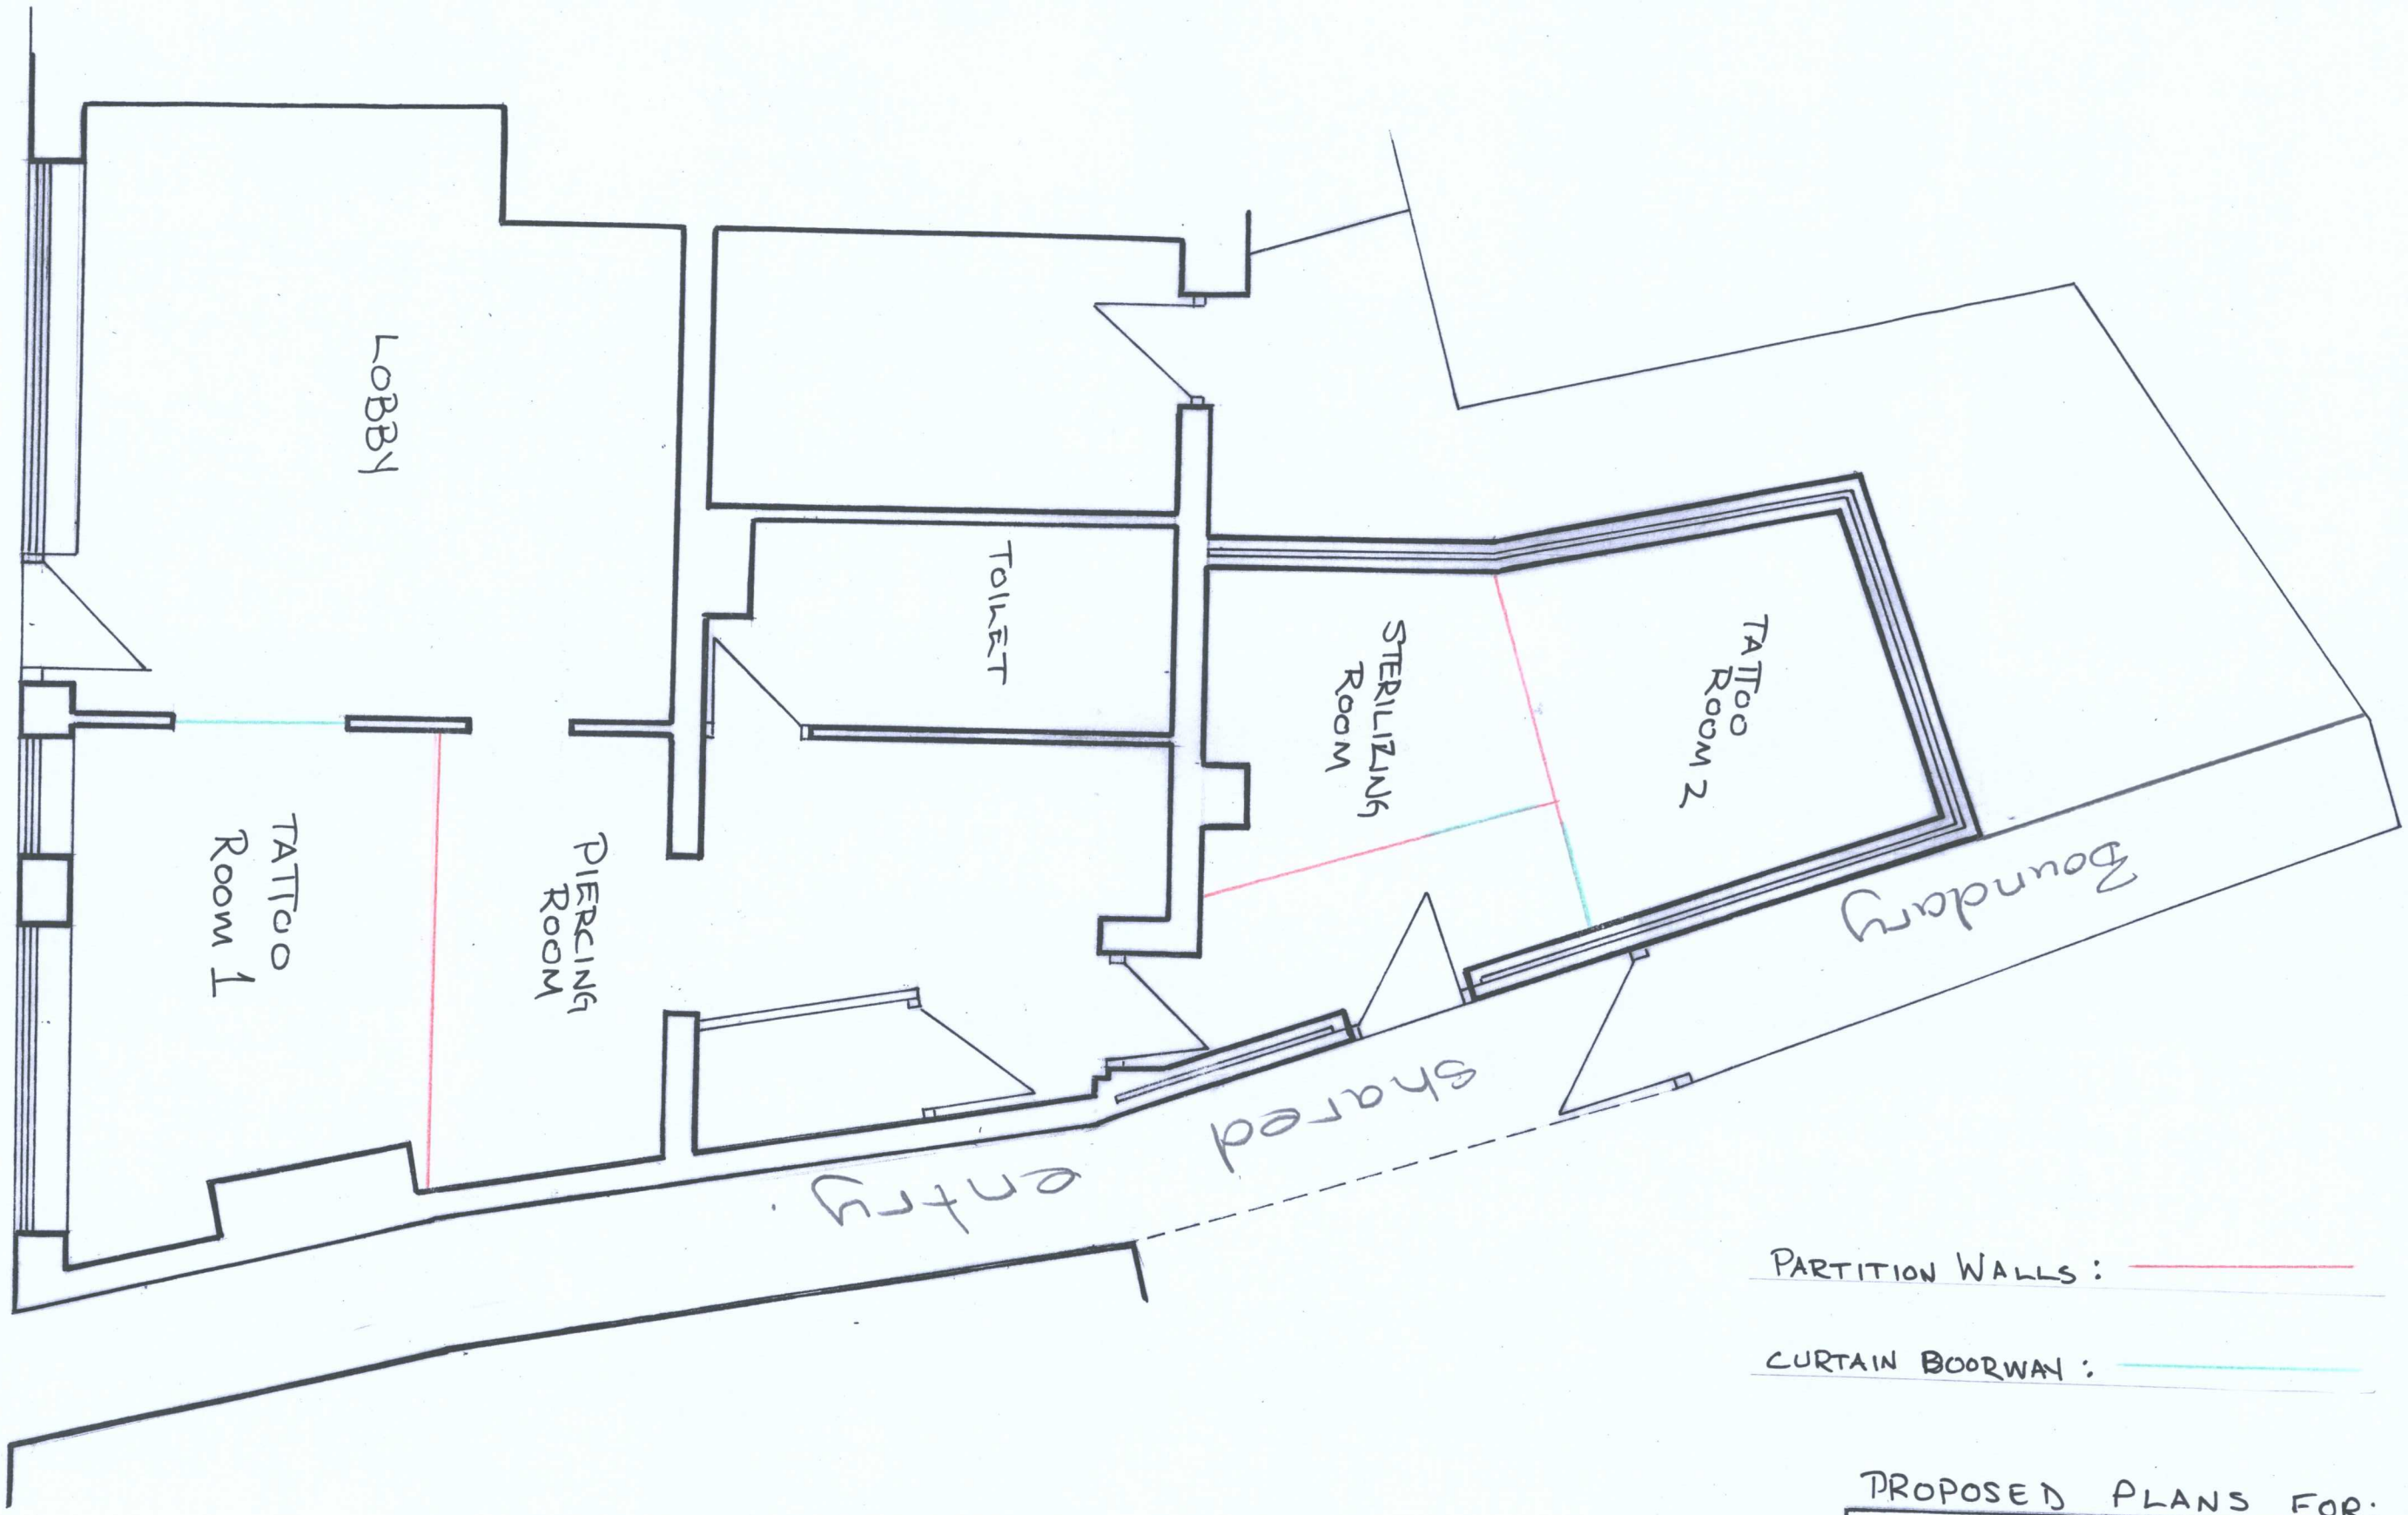


PARTITION WALLS : ———

CURTAIN BOORWAY : ———

PROPOSED PLANS FOR:

126 Castle Street, Hinckley

Scale:- 1:50