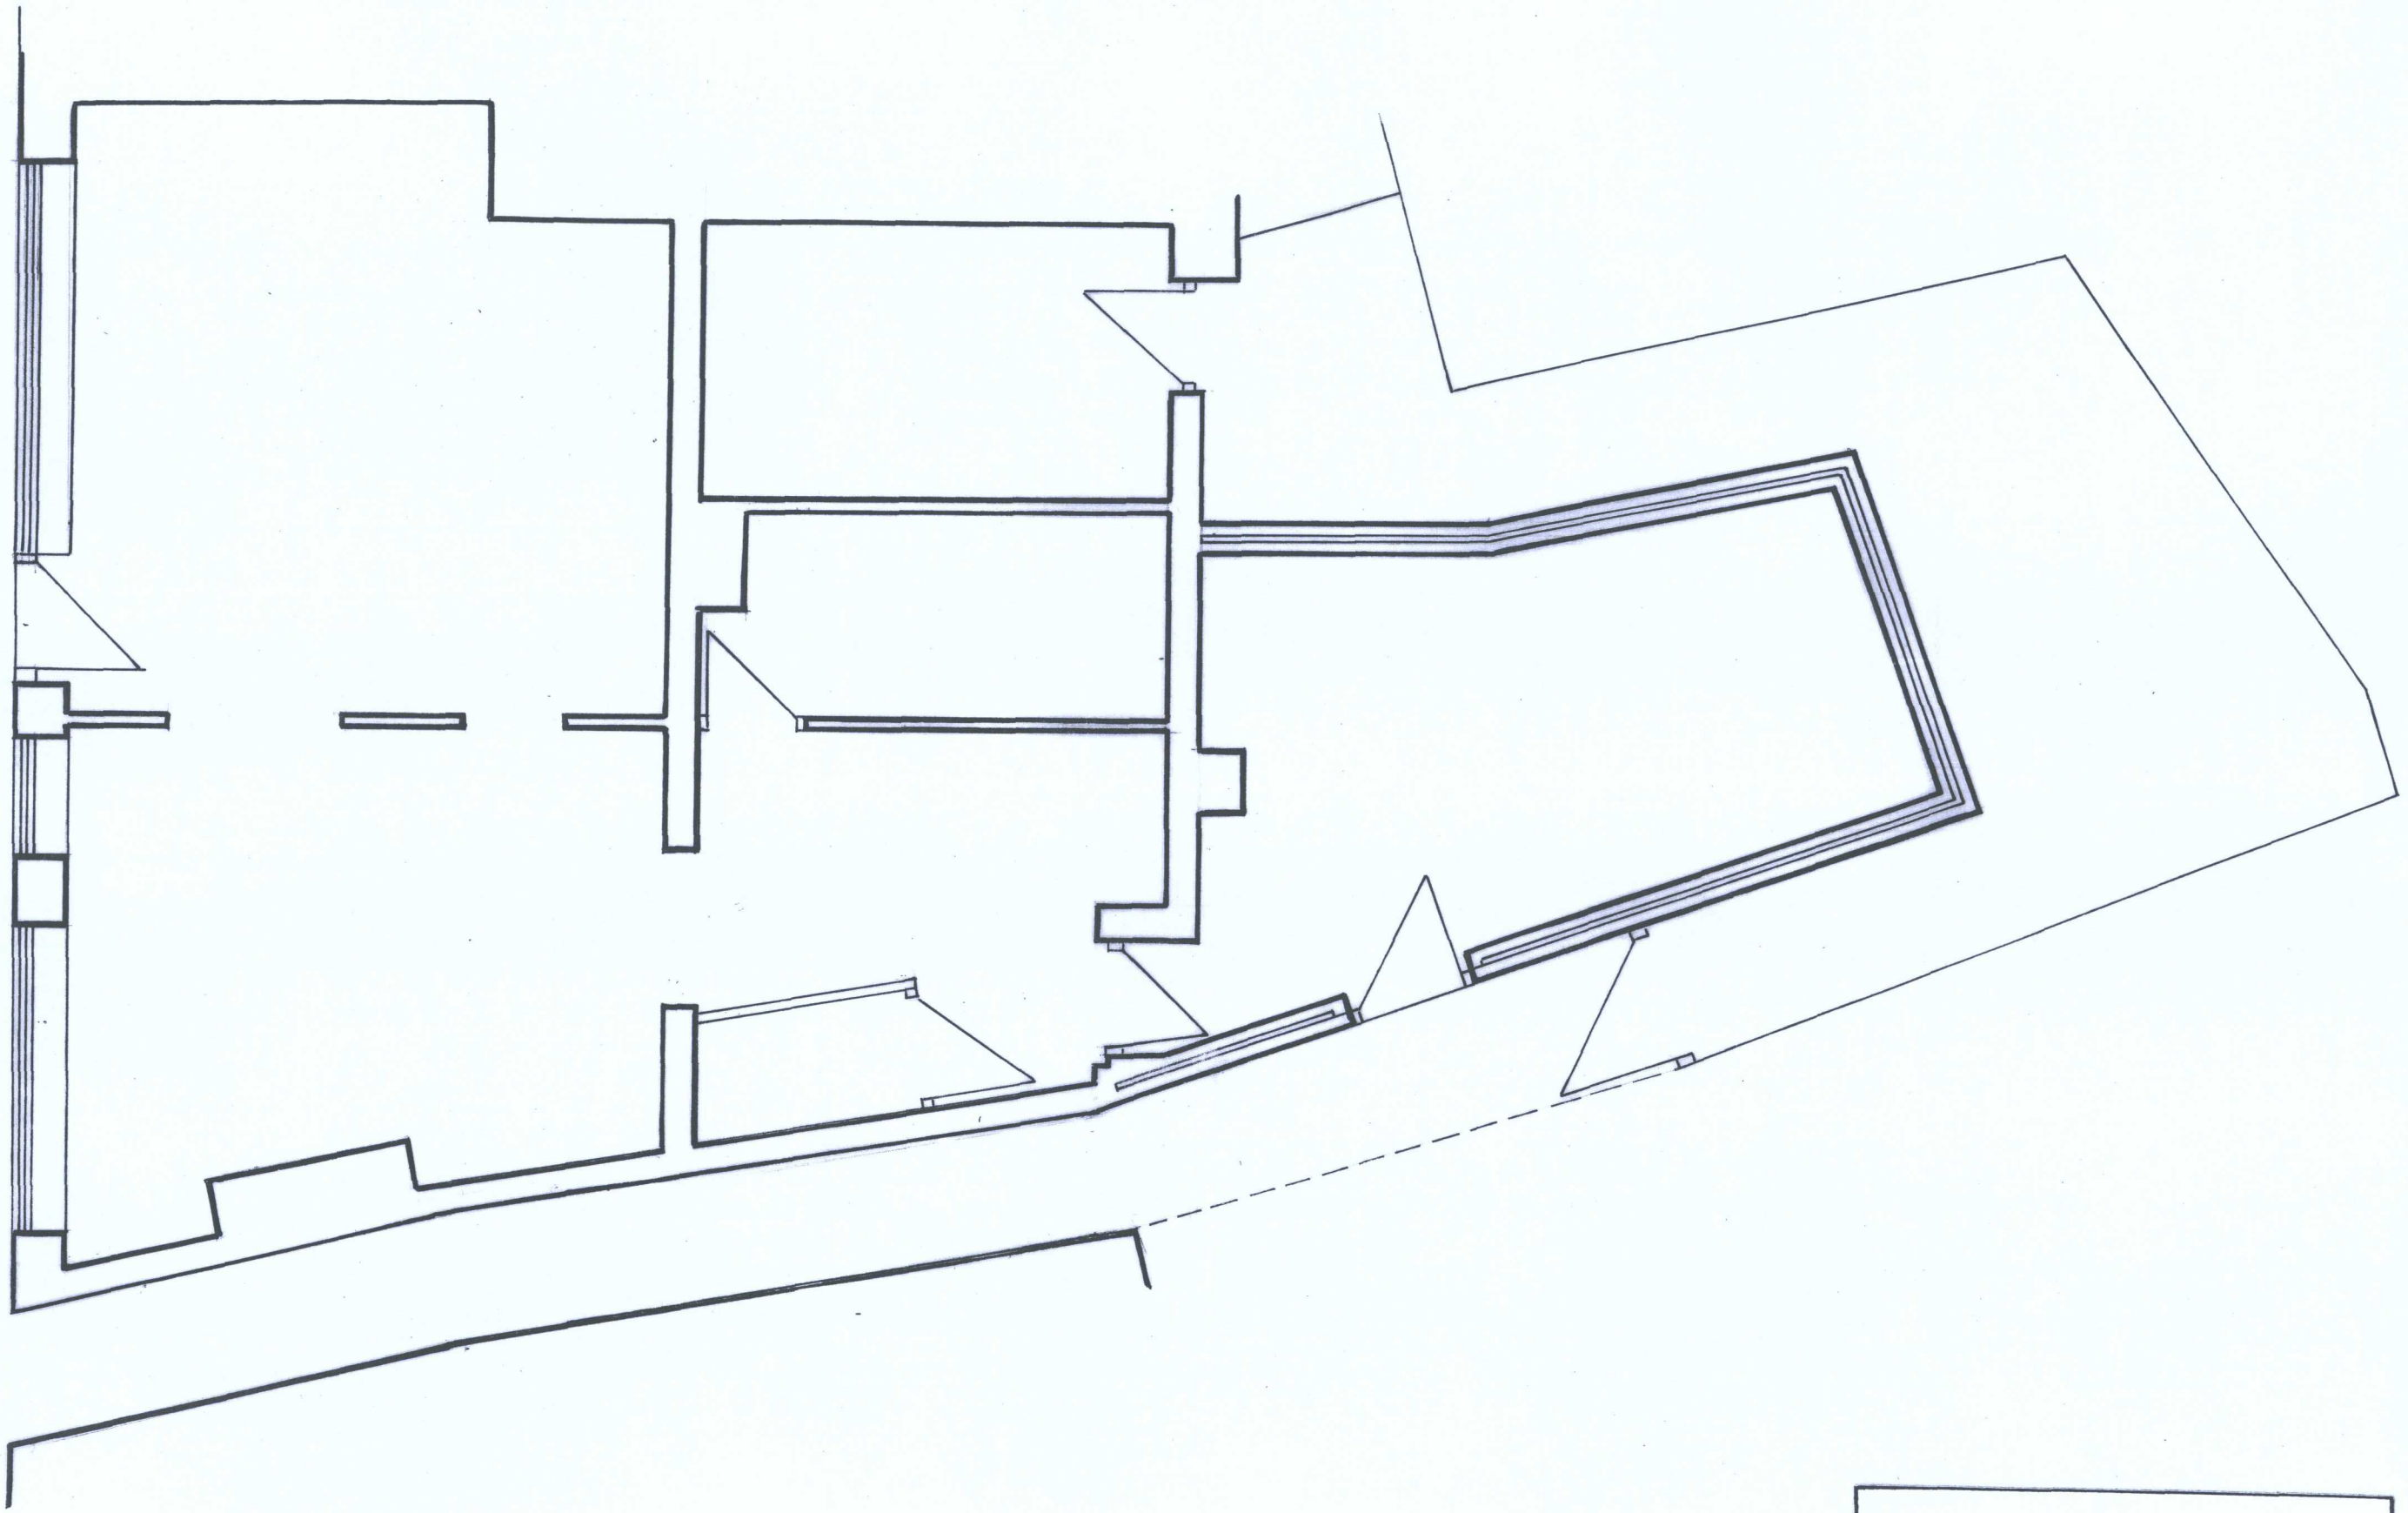


126 Castle Street, Hinckley

Scale:- 1:50

DCPLAN
11/00613