



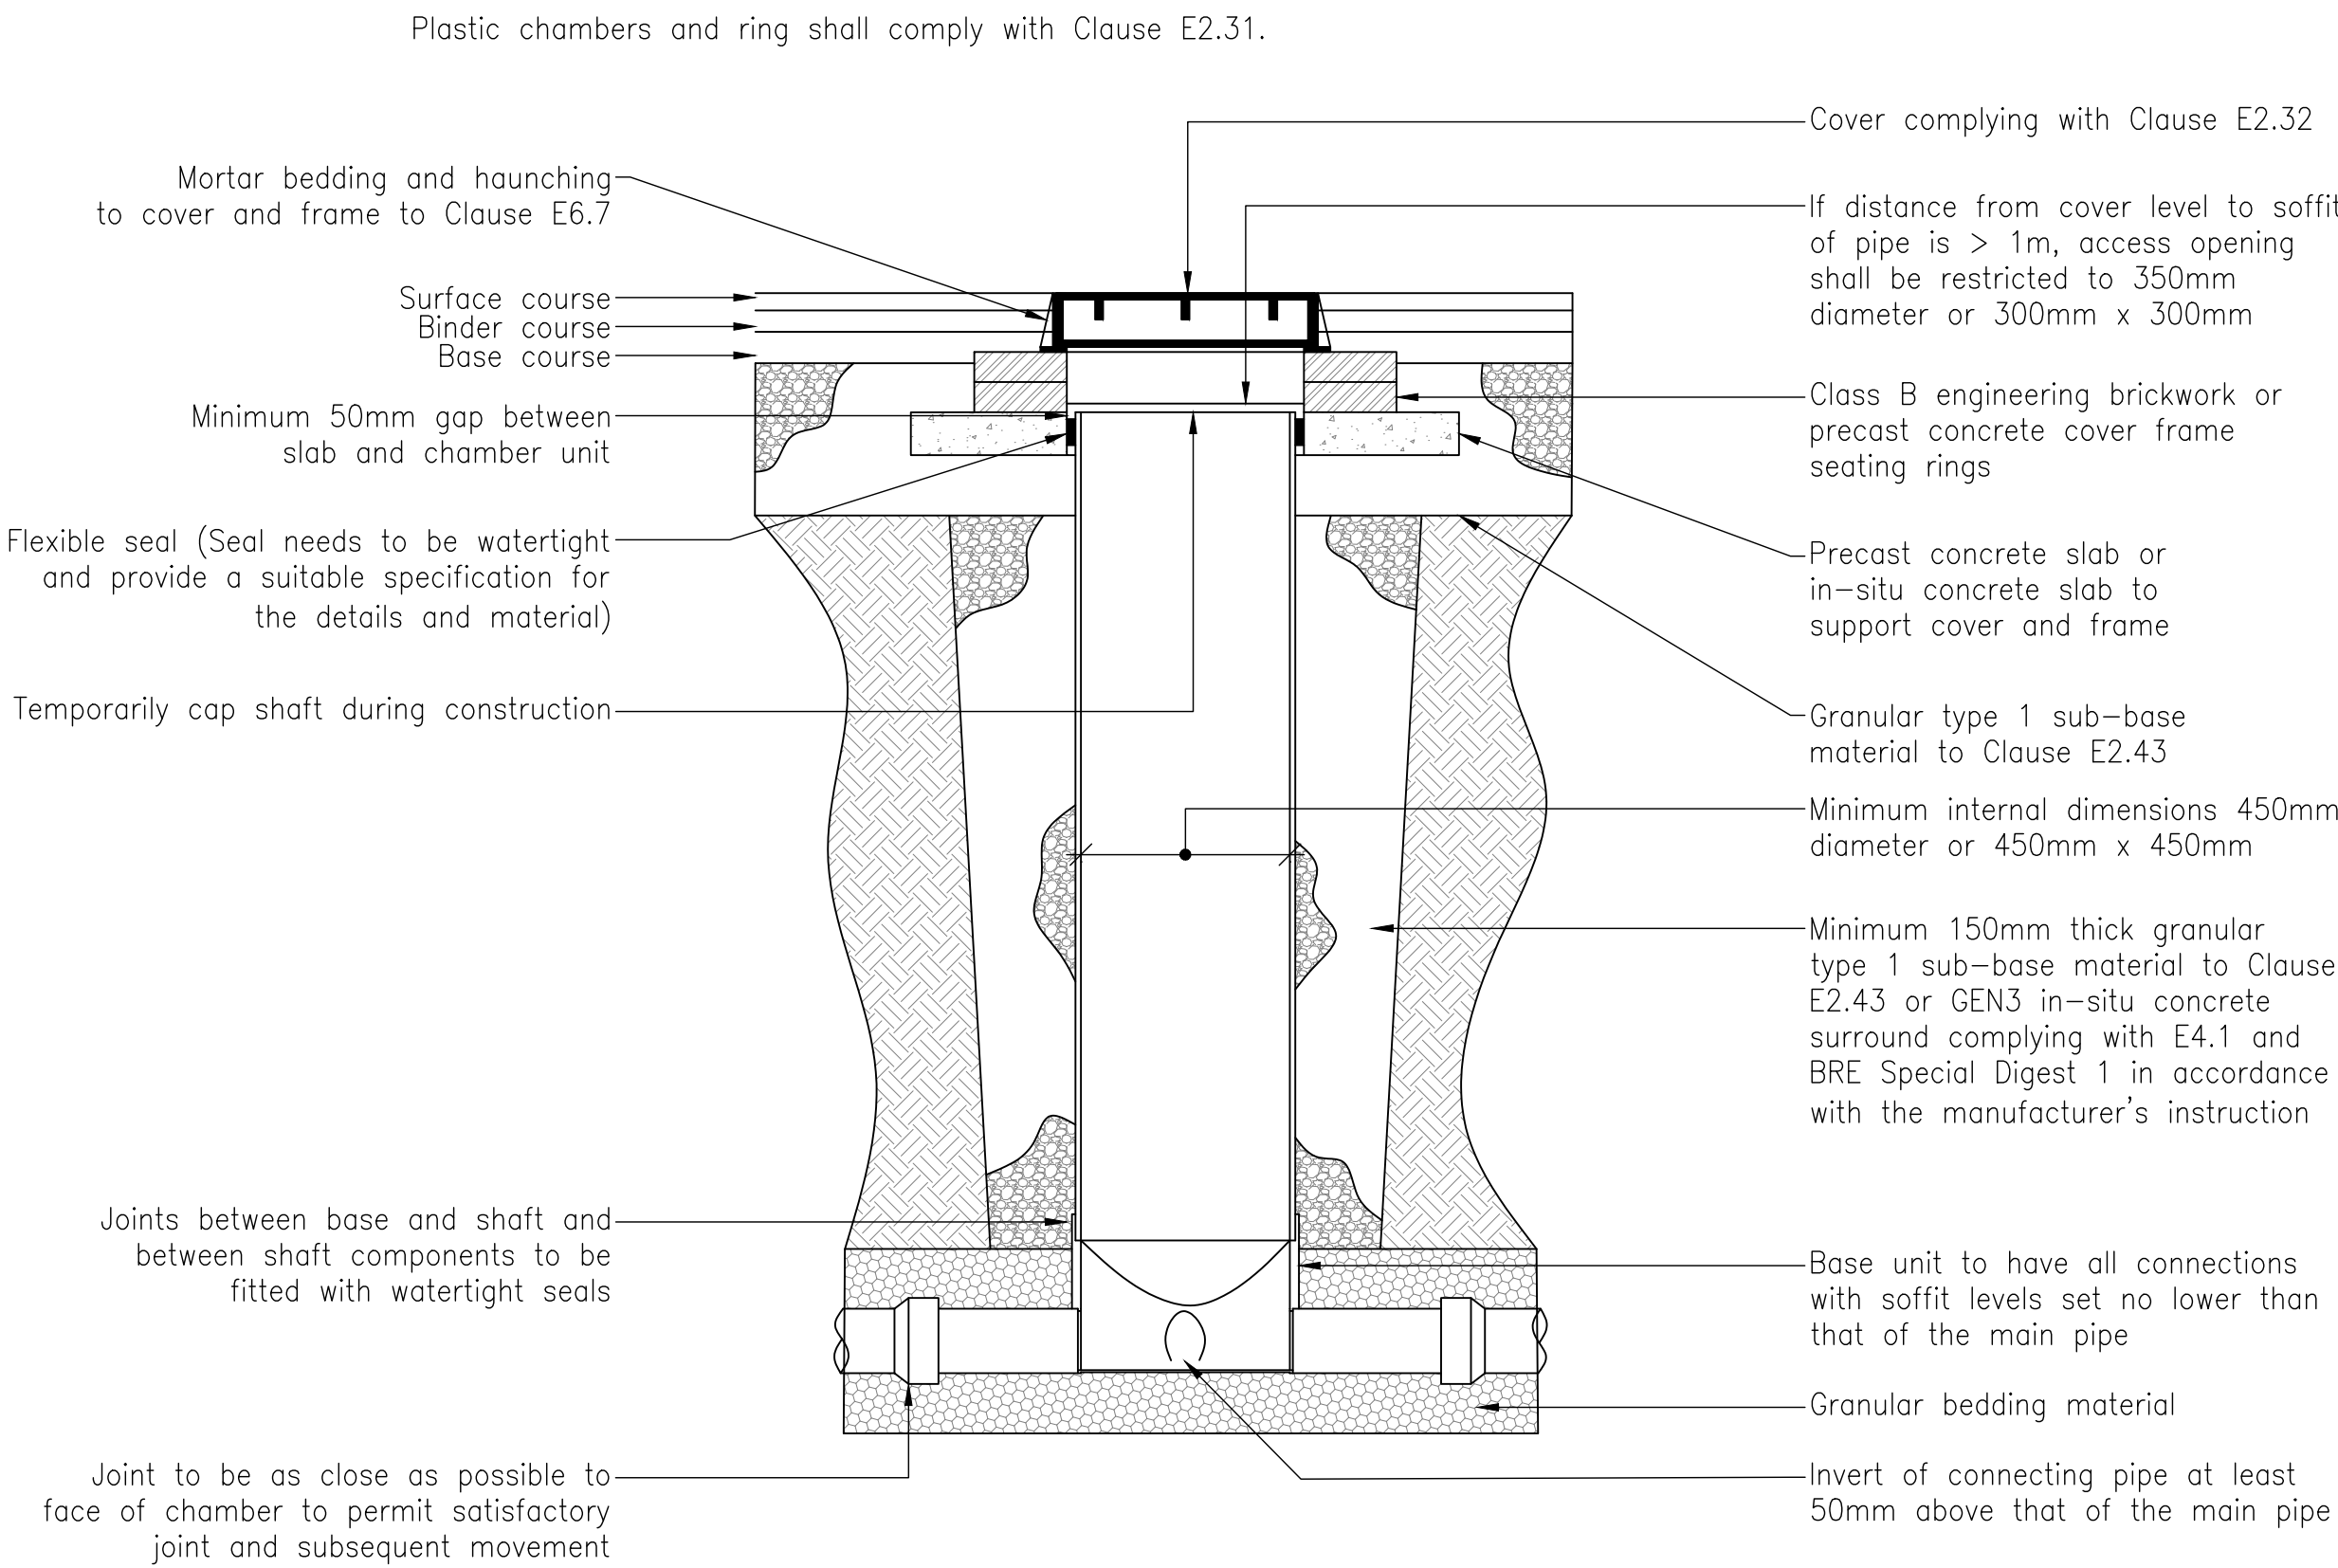


Note: Where the access chamber is in the highway (including any footway) the Highway Authority can have specific requirements

TYPICAL INSPECTION CHAMBER DETAIL - TYPE D
Scale 1:20

Depth from cover level to soffit of pipe up to 3m
Flexible material construction for use in areas subject to vehicle loading


Plastic chambers and rings shall comply with clause E2.31

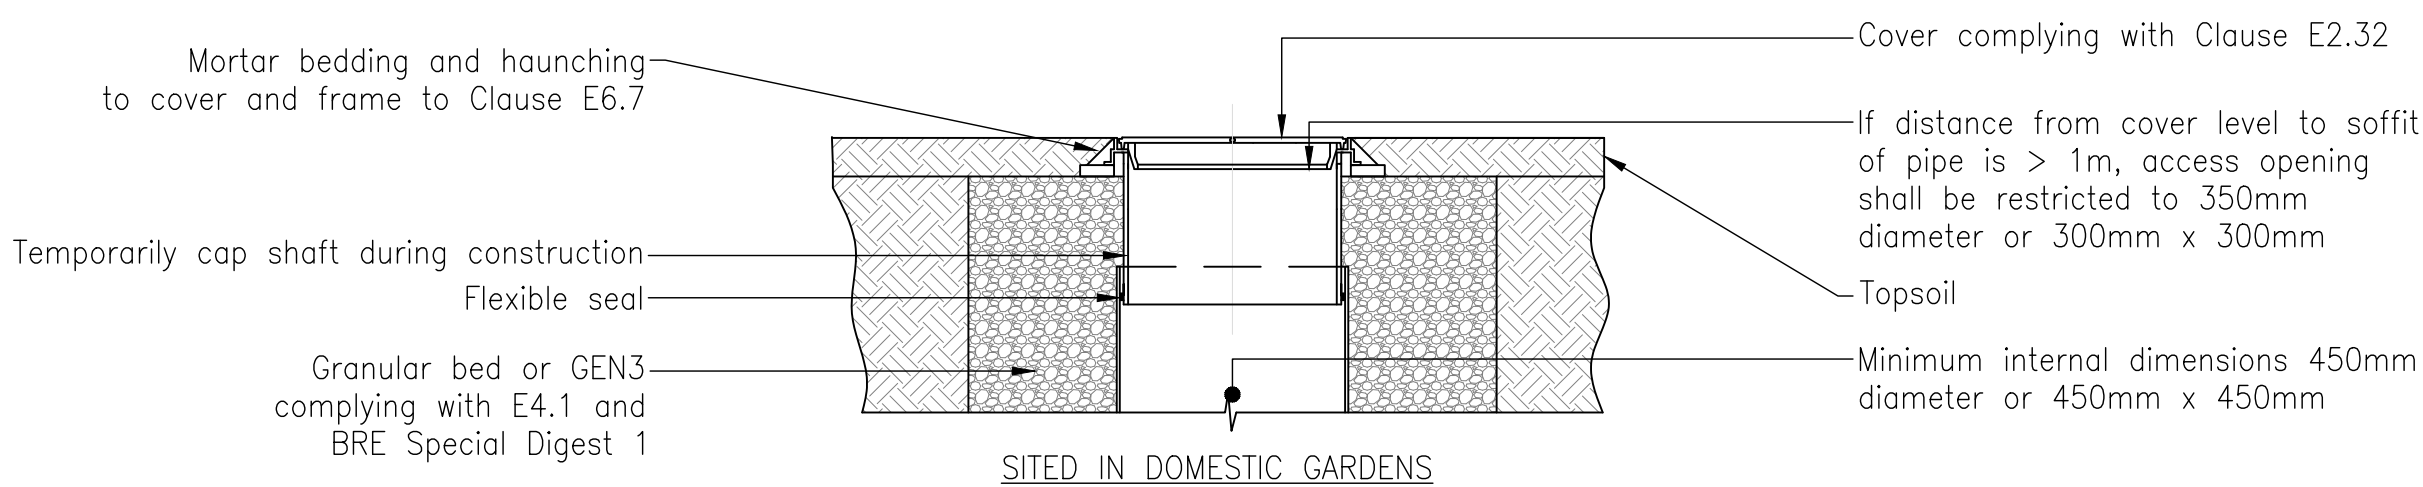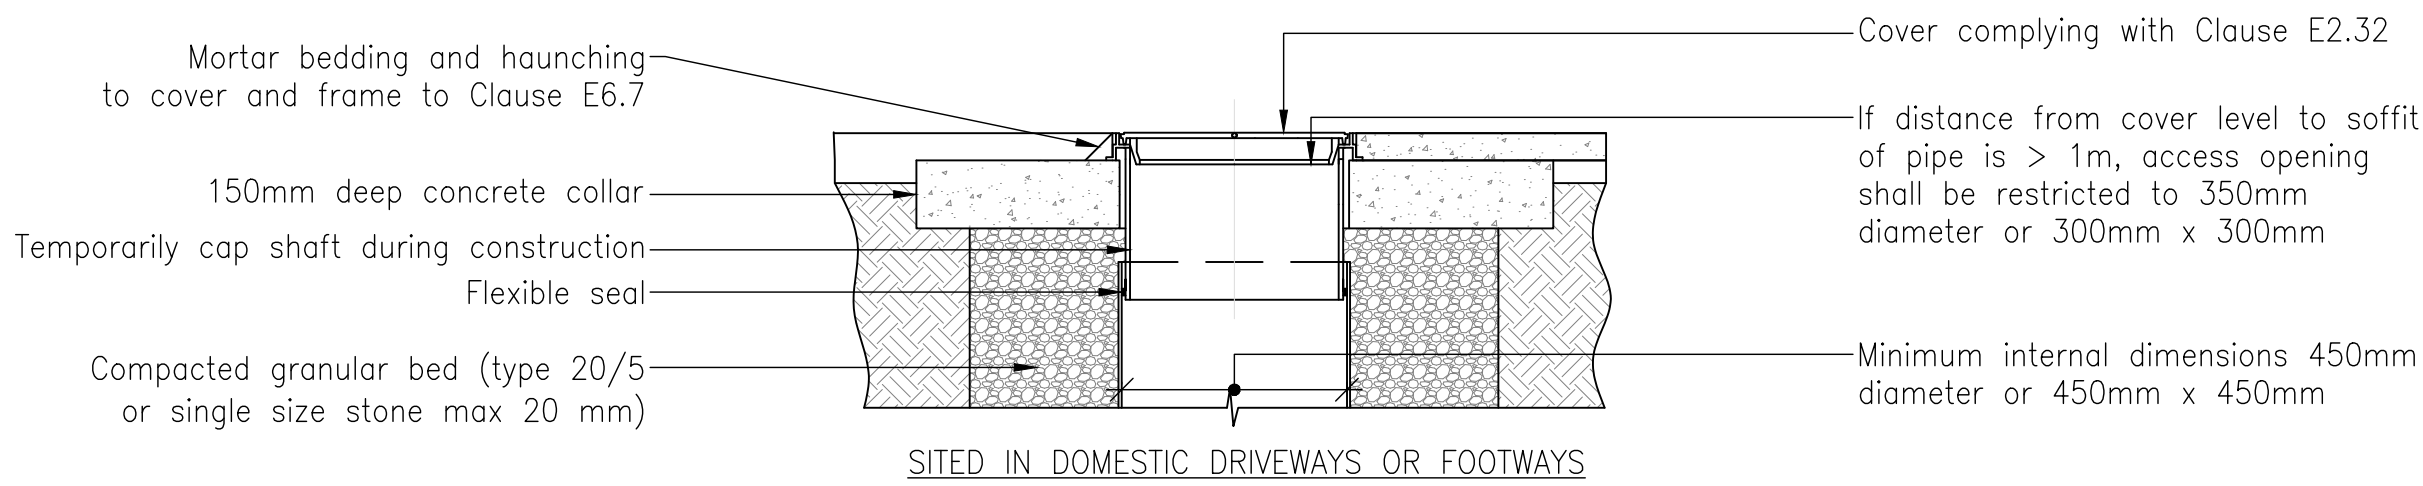

Note: Where the access chamber is in the highway (including any footway), the Highway Authority can have specific requirements.


ALTERNATIVE TOP DETAILS FOR TYPE D CHAMBERS
Scale 1:20

Flexible material alternative top details for use in areas of light vehicle loading or landscaped areas

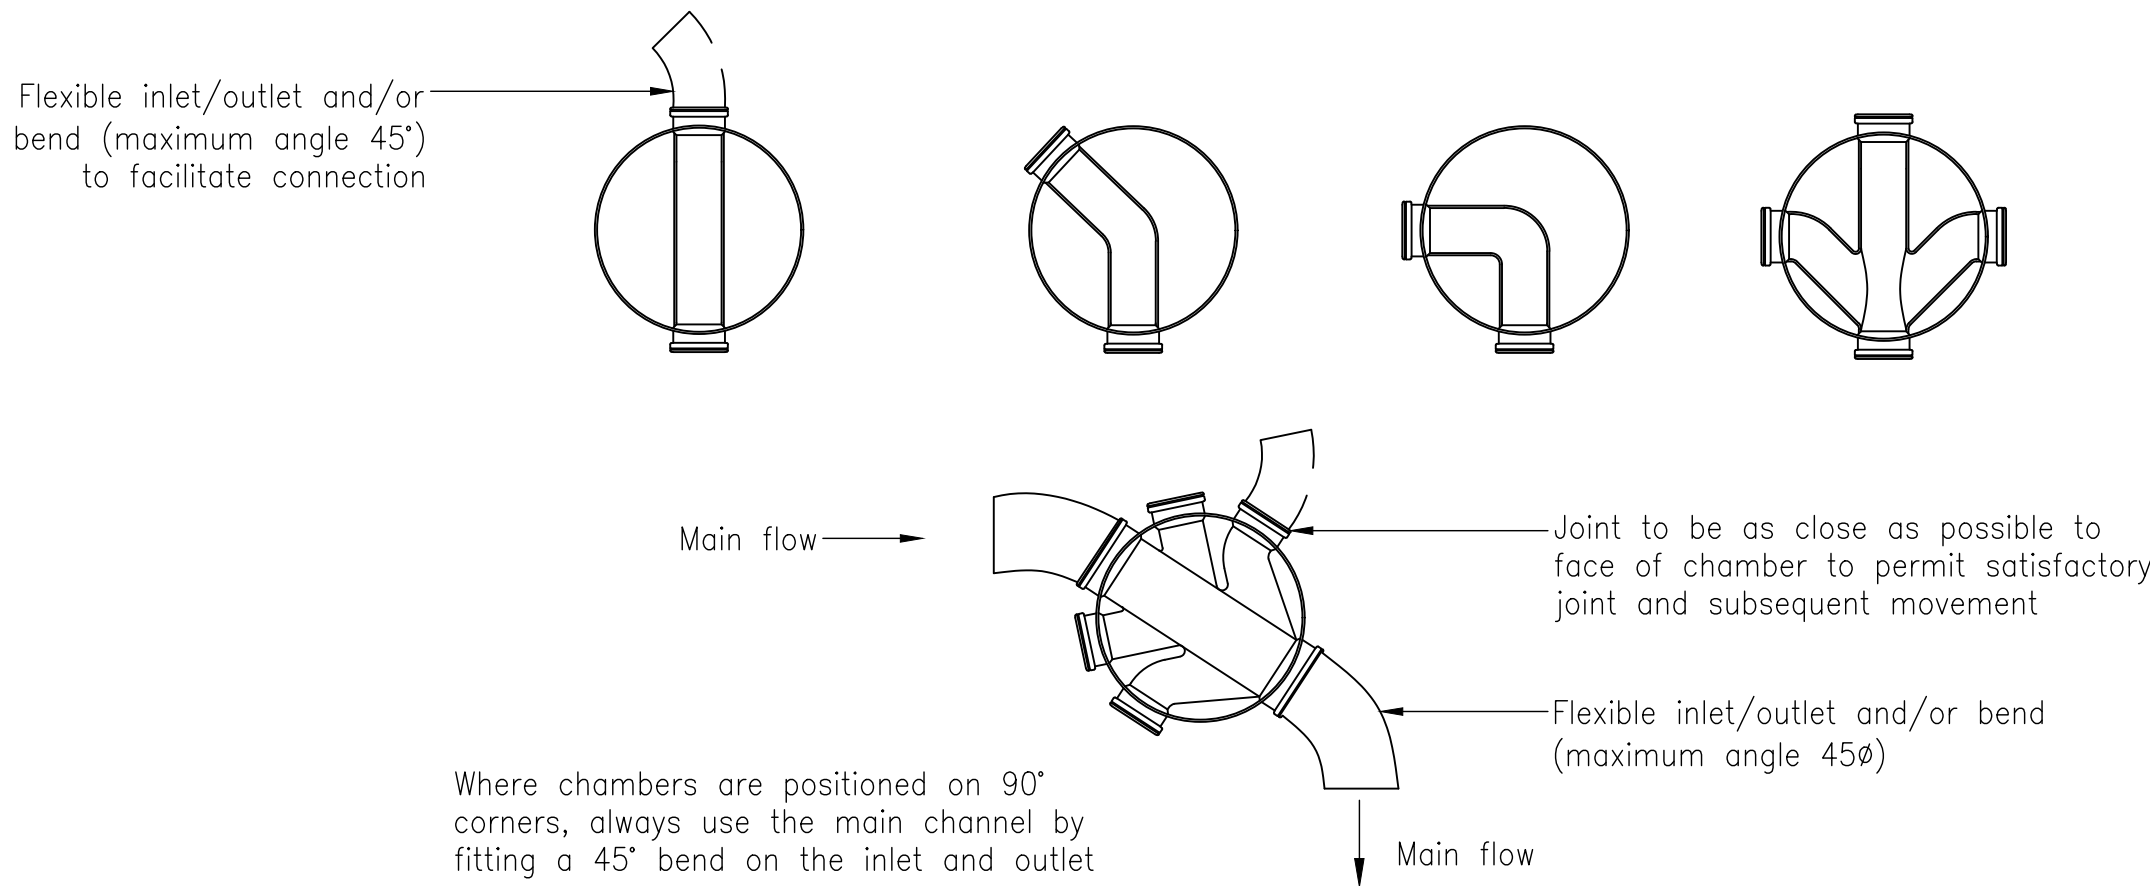


Note: Where a bend is used immediately outside the manhole, this may be used as the rocker pipe.

TYPICAL BASE LAYOUTS FOR TYPE D CHAMBERS
Scale 1:20

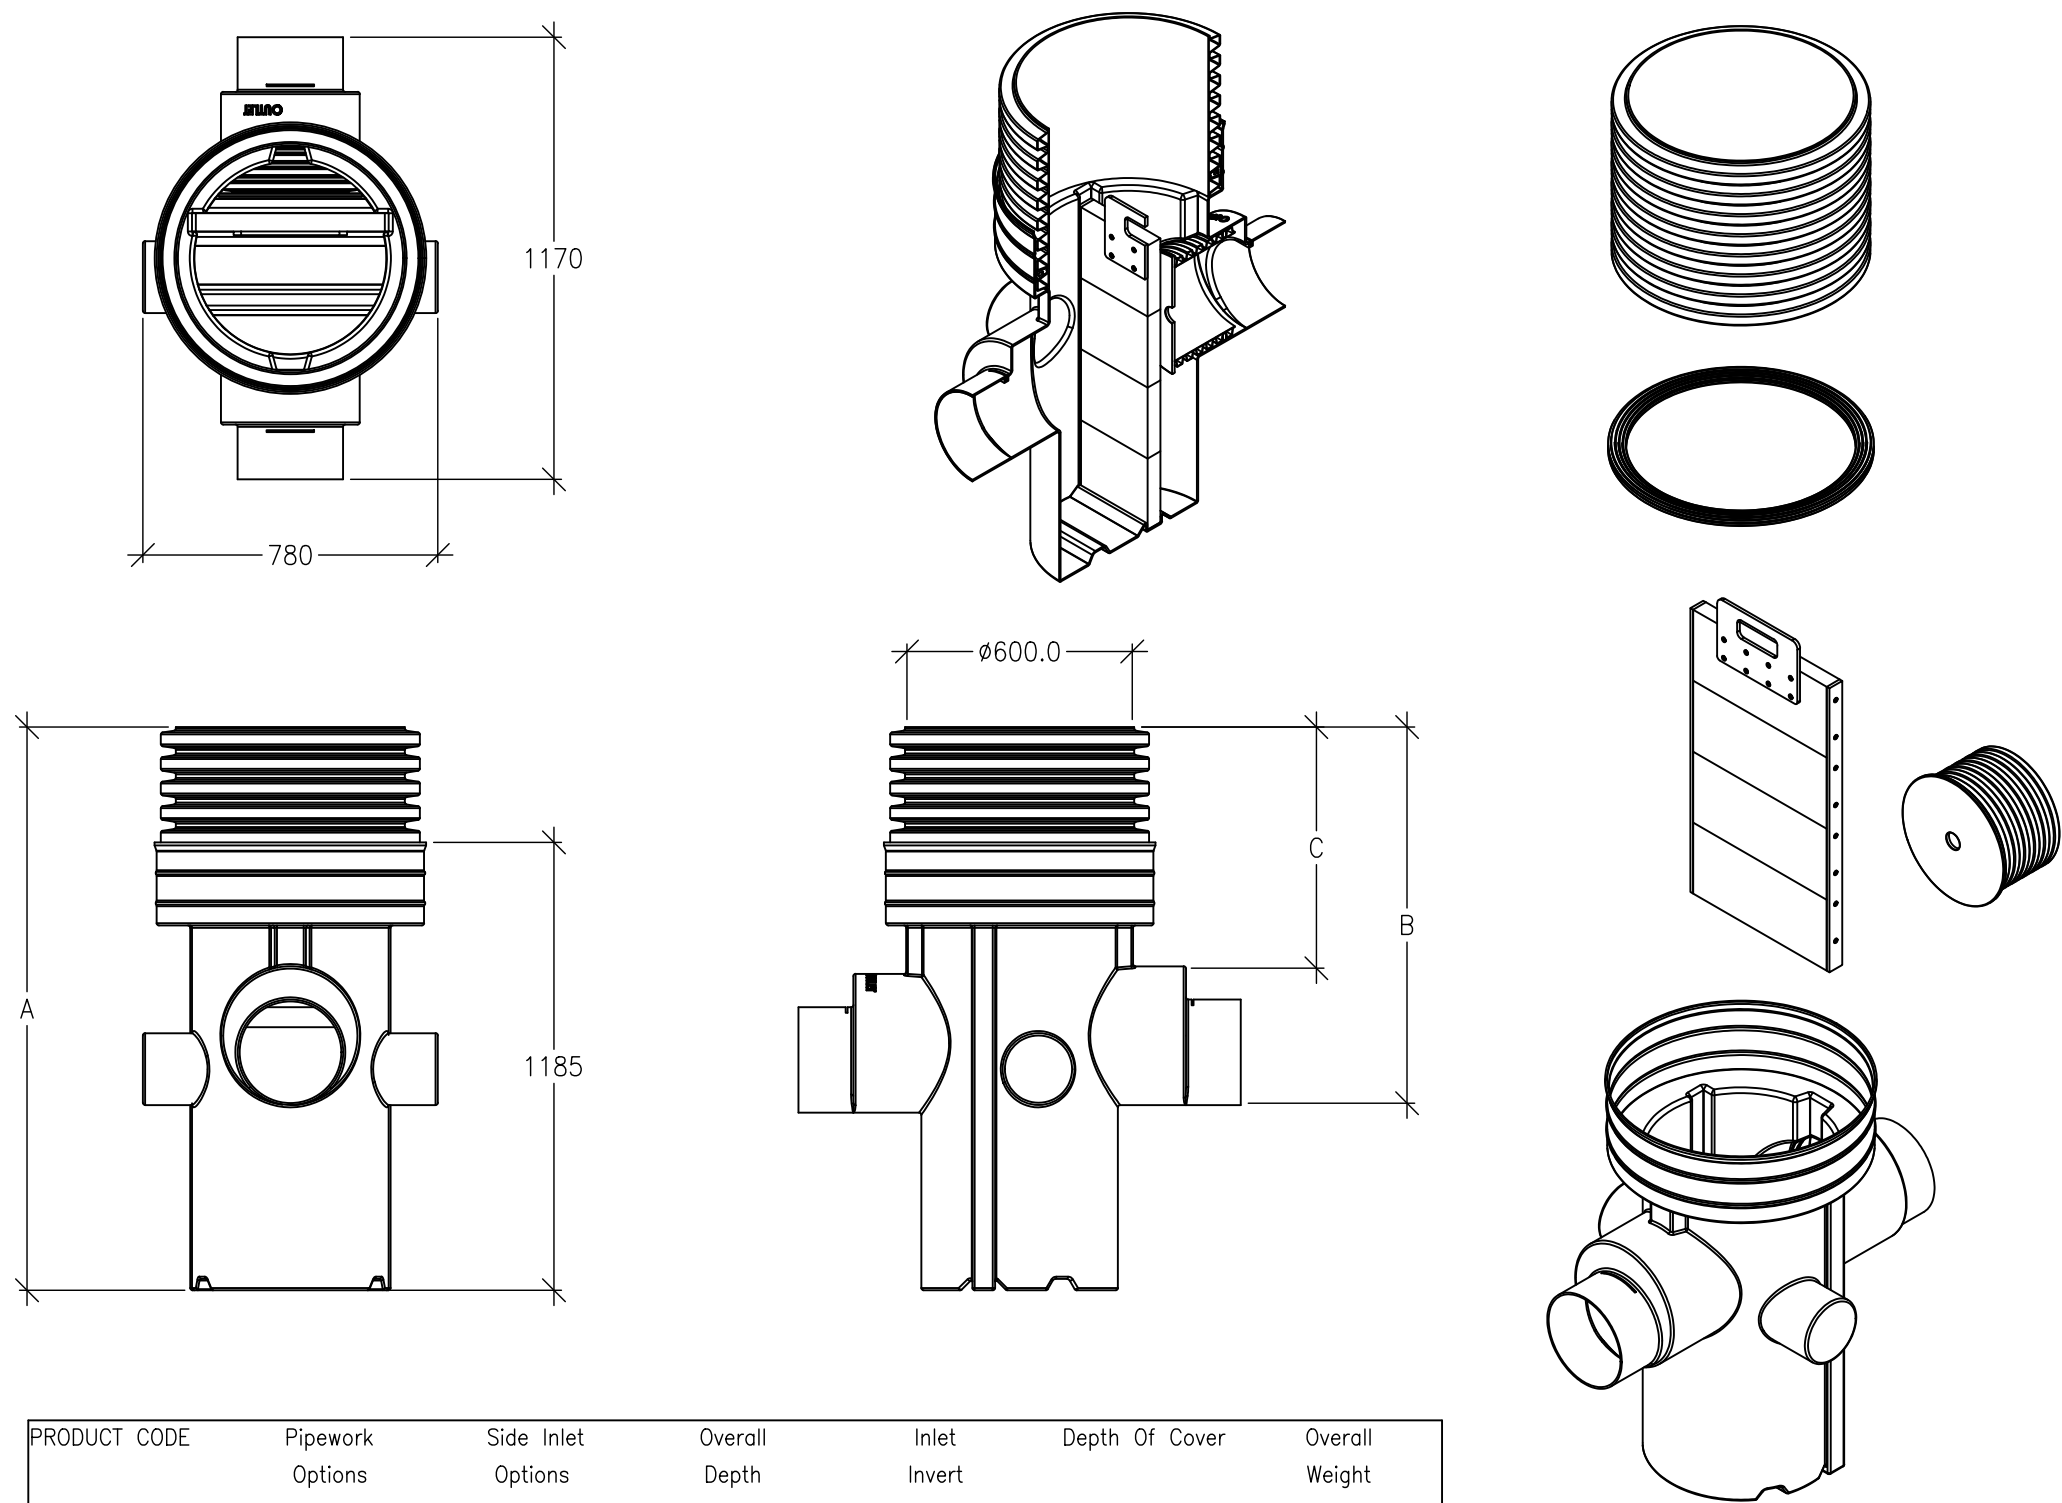

TYPICAL PROTECTED ORIFLO INSPECTION CHAMBER DETAIL
NTS

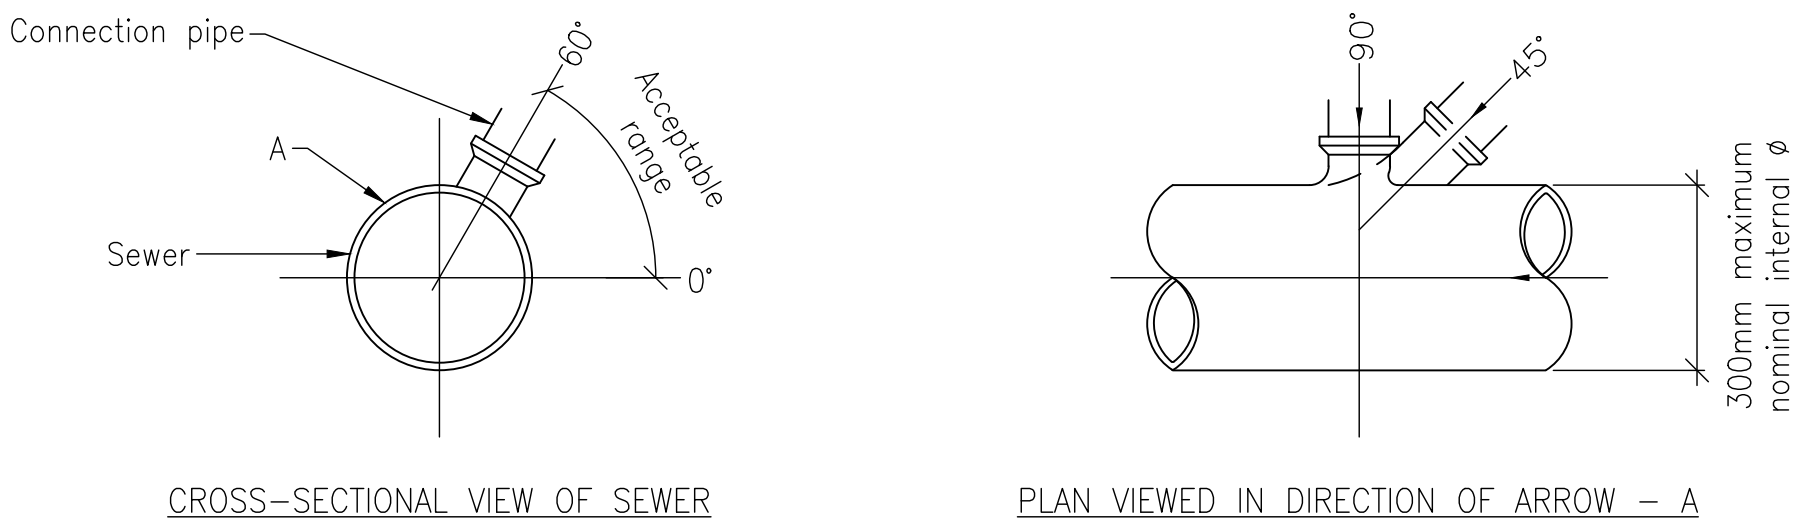

CONNECTIONS TO SEWER
Scale NTS