
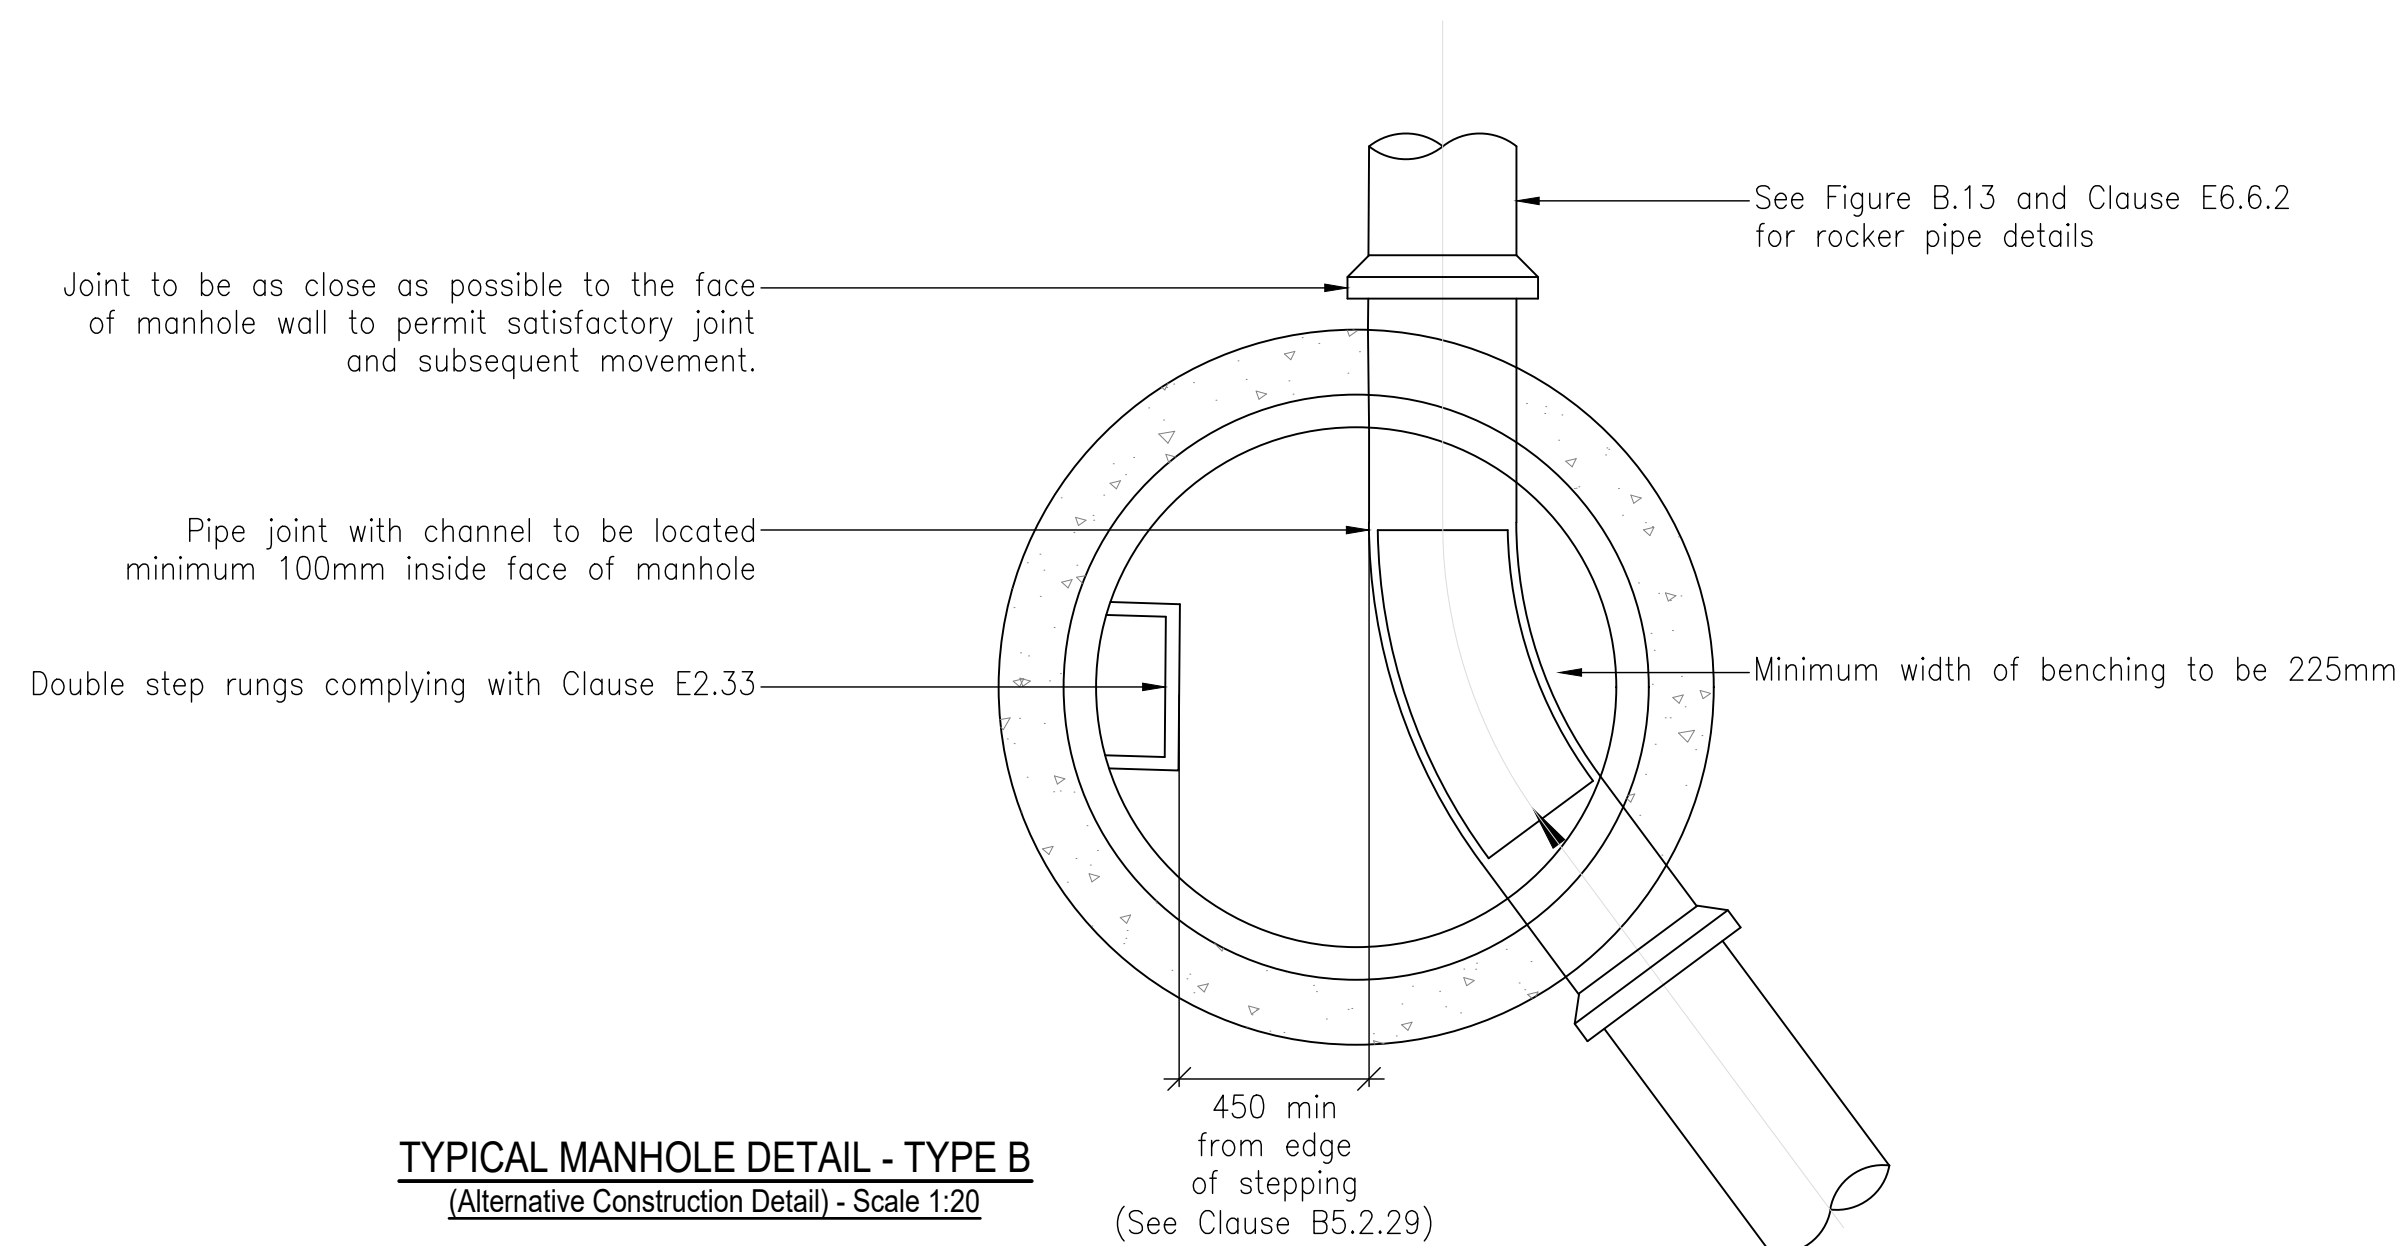
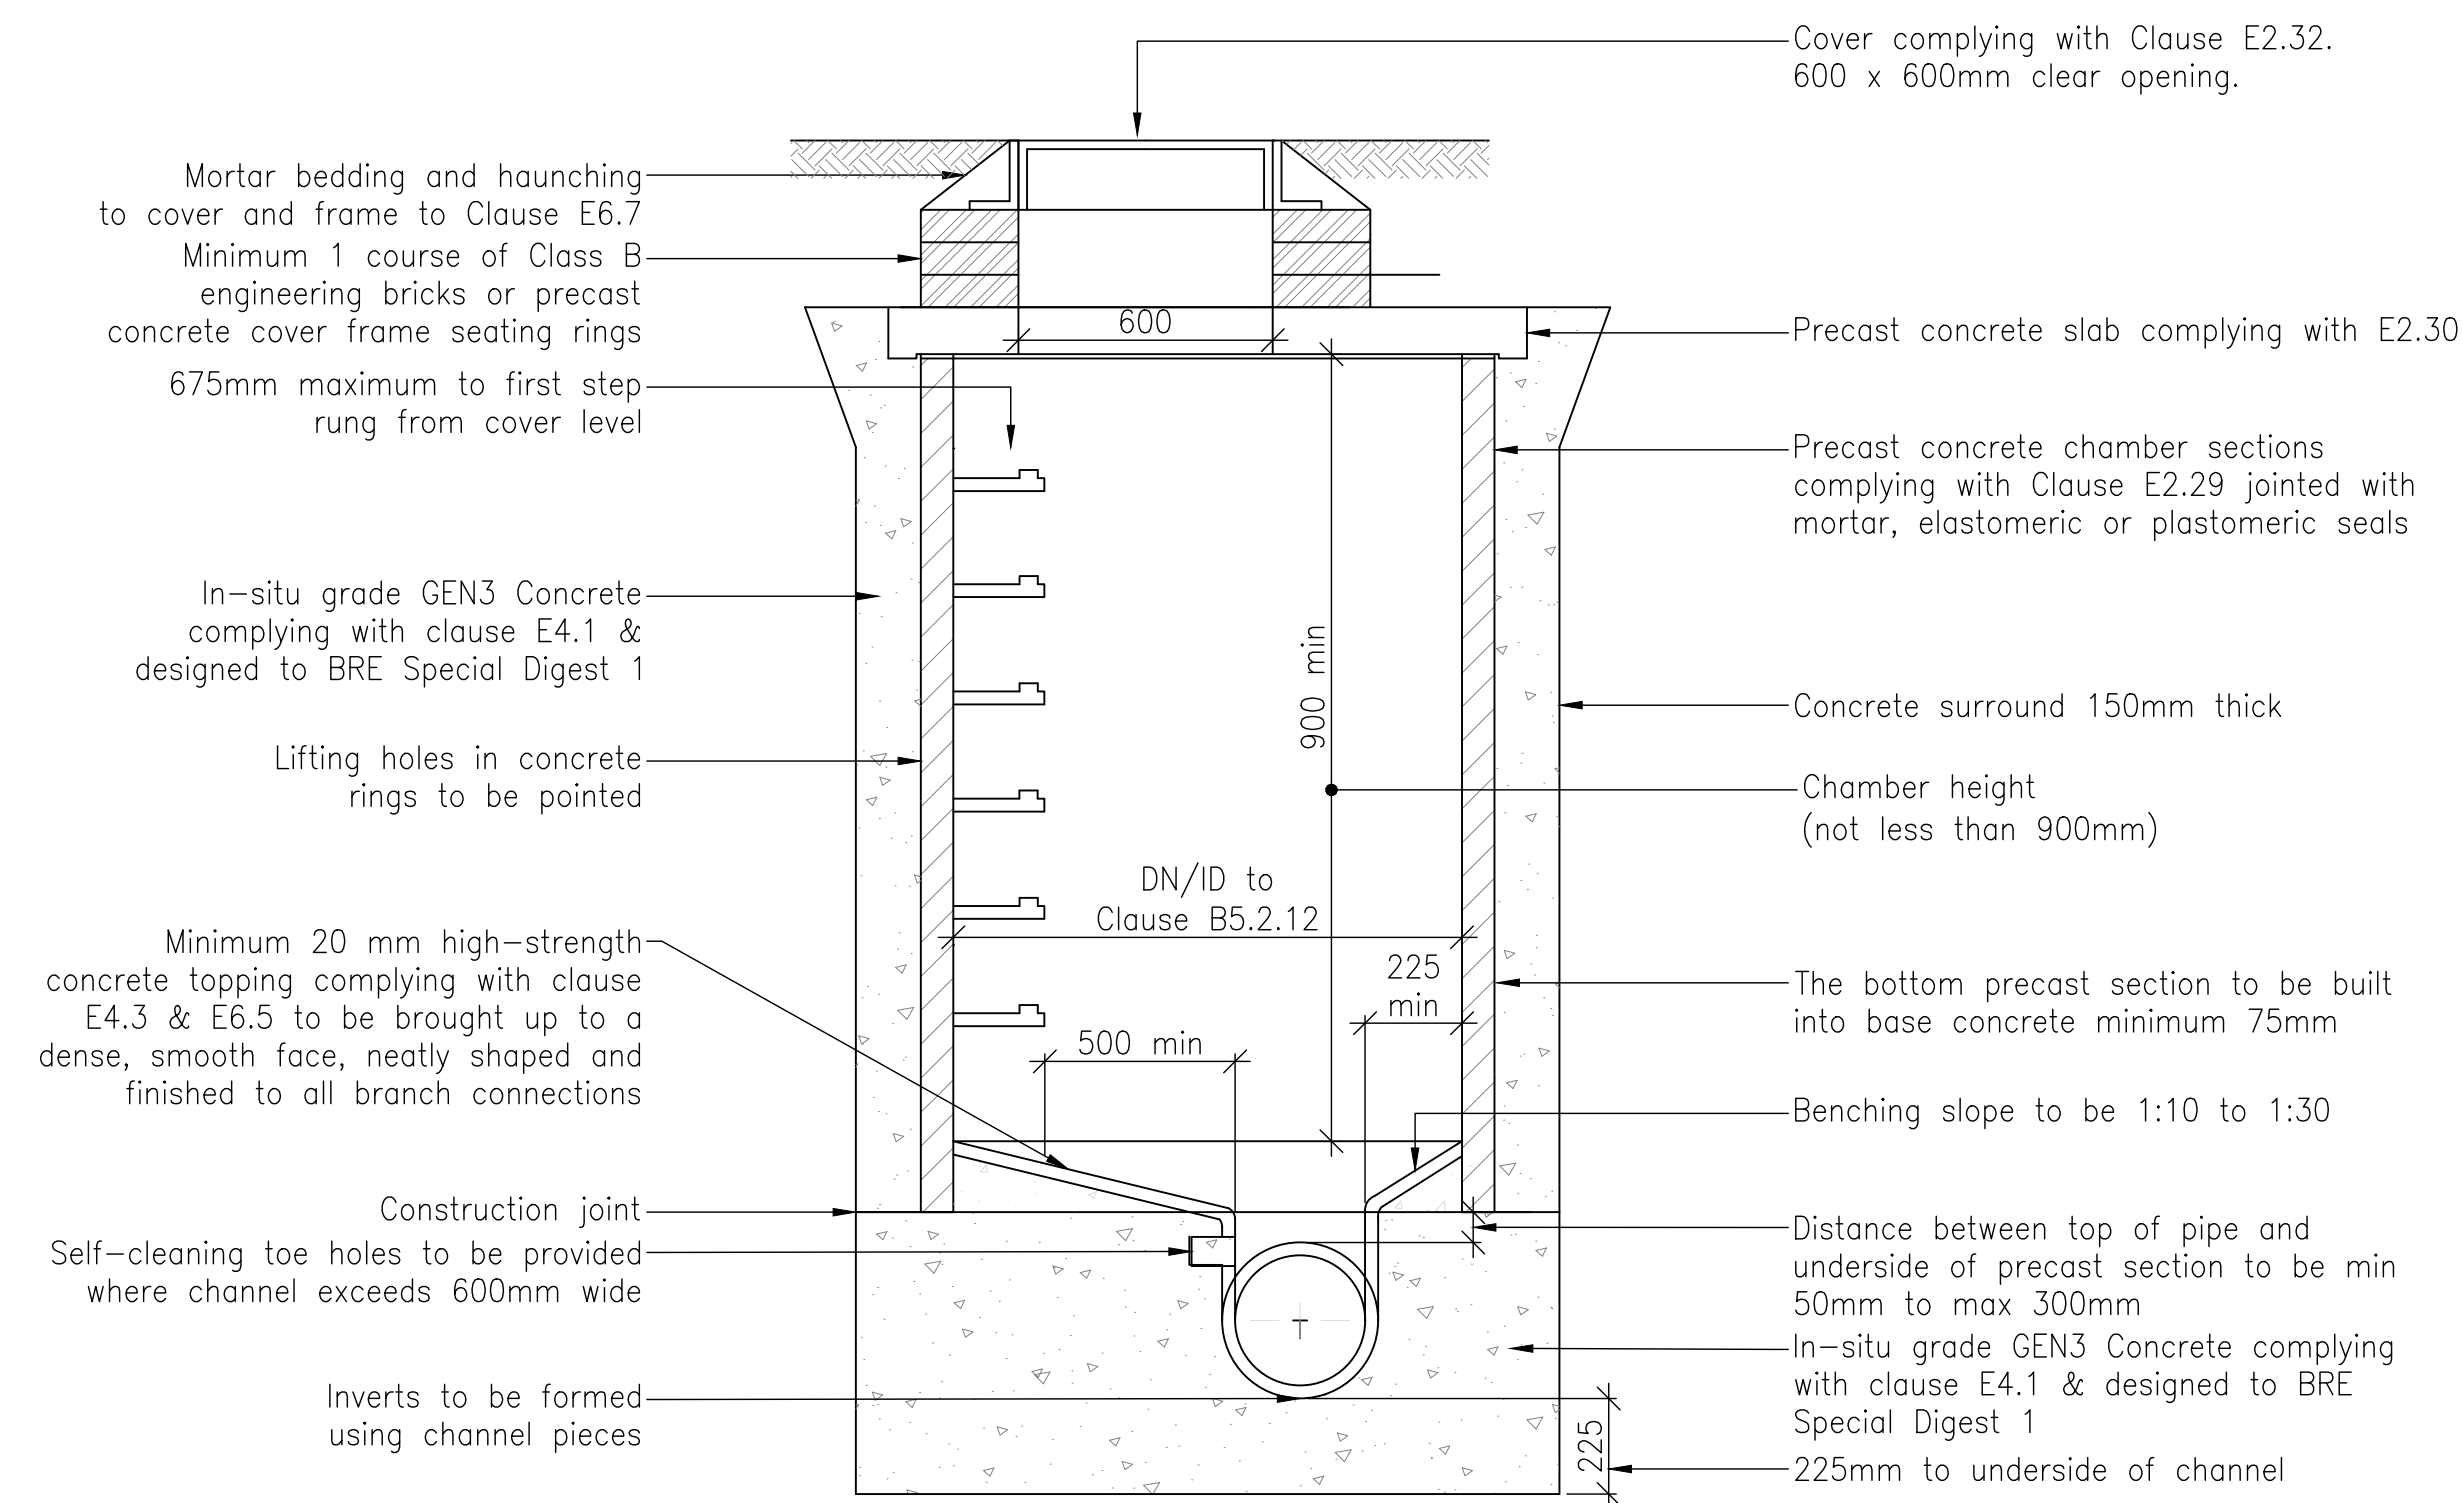


DO NOT SCALE		This drawing is the copyright protected intellectual property of Diamond Wood & Shaw Limited and is not to be used or reproduced in any way without our written permission.	
NOTES			
1.	THIS DRAWING IS TO BE READ IN CONJUNCTION WITH ALL OTHER DWS DRAWINGS, CALCULATIONS, REPORTS AND SPECIFICATIONS (WHERE APPLICABLE) AND, ALL OTHER RELEVANT ENGINEERS, ARCHITECTS & SPECIALIST DESIGN DETAILS.		

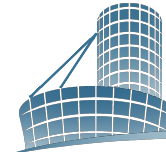

TYPICAL MANHOLE DETAIL - TYPE B
(Alternative Construction Detail) - Scale 1:20

Depth from cover to soffit of pipe 1.5m to 3m
Alternative rigid material construction with concrete surround
Minimum internal chamber diameter to be 1200mm

C1	First issue	27.03.25	PG
Ref	Revision	Date	By
Issue			
CONSTRUCTION			
 DWS Consulting Engineers Diamond Wood & Shaw Limited The Old School • Blaby Road • Enderby • Leicester • LE19 4AR Tel: 0116 284 8989 • Email: mail@dwsworld.co.uk			
Project Title			
THE BLUEBELL, 39 HIGH STREET, DESFORD LEICESTER, LE9 9JF			
Drawn PG	Engineer PG	Checked BP	
Scale at AS SHOWN @ A1		Date MAR 25	
Drawing Title			
ADOPTABLE MANHOLE CONSTRUCTION DETAIL			
Project No. 23-20333	Drawing No. 0-183	Revision C1	
BIM Code			