

DO NOT SCALE

This drawing is the copyright protected intellectual property of Diamond Wood & Shaw Limited and is not to be used or reproduced in any way without our written permission.

NOTES


1.

THIS DRAWING IS TO BE READ IN CONJUNCTION WITH ALL OTHER DWS DRAWINGS, CALCULATIONS, REPORTS AND SPECIFICATIONS (WHERE APPLICABLE) AND, ALL OTHER RELEVANT ENGINEERS, ARCHITECTS & SPECIALIST DESIGN DETAILS.


2.

STANDARD NOTES & DETAILS:
Refer to drawing number 0-170 onwards for standard notes - CIVIL


Refer to drawing number 0-180 onwards for standard details - CIVIL

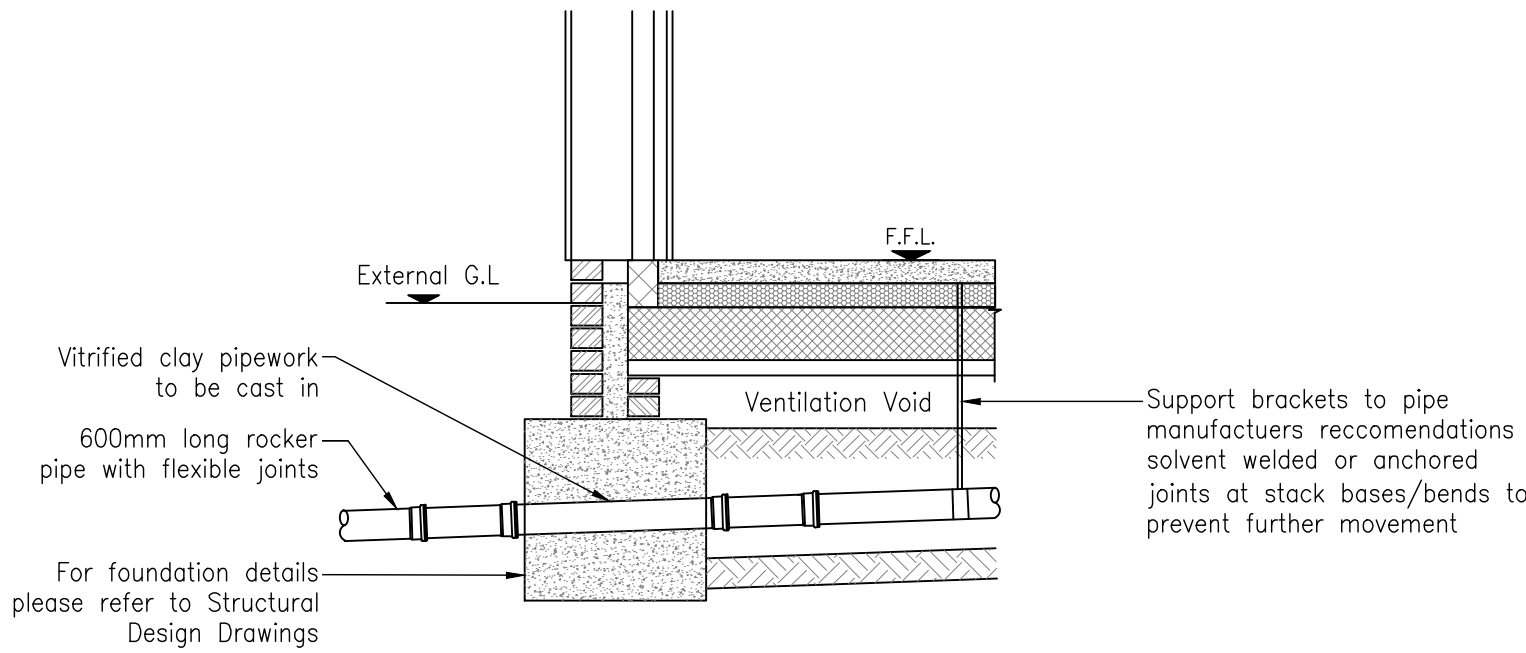


TYPICAL DETAIL OF DRAIN PASSING THROUGH FOUNDATIONS
Scale 1:20

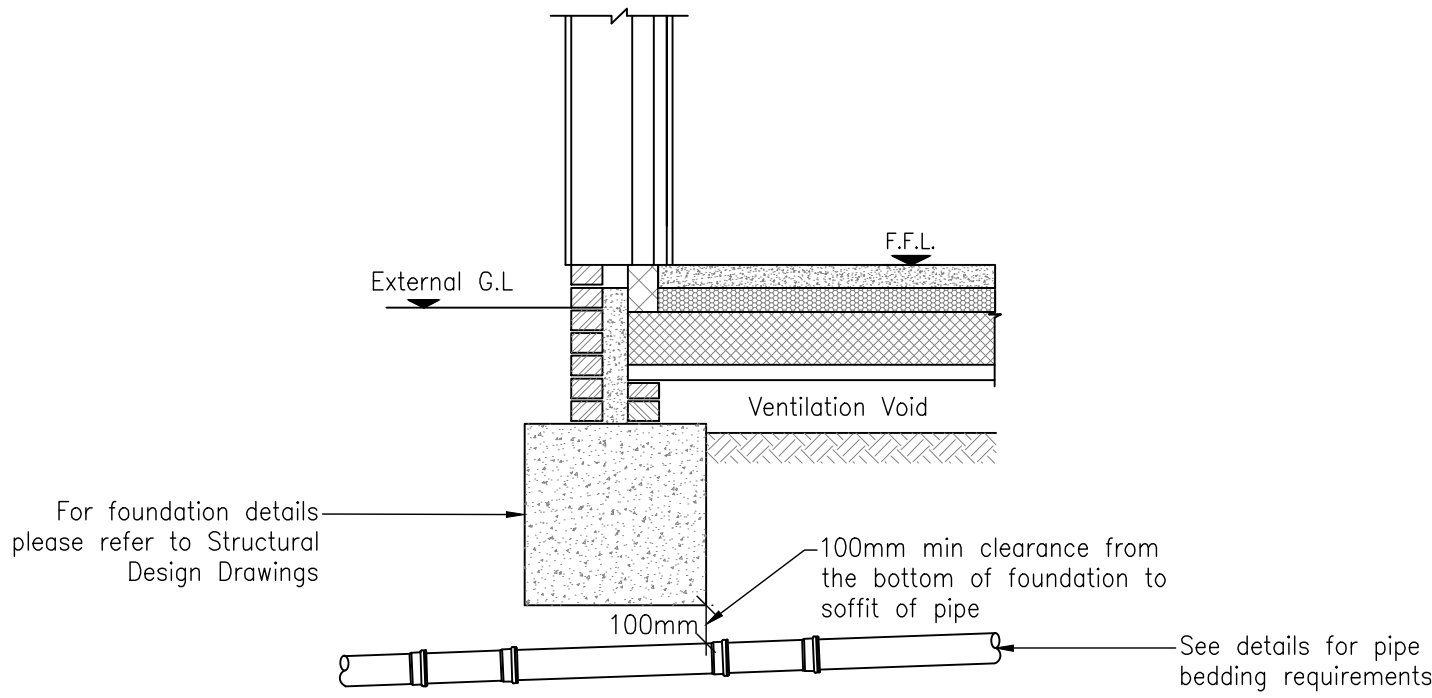

TYPICAL DETAIL OF DRAIN PASSING UNDER FOUNDATIONS
Scale 1:20

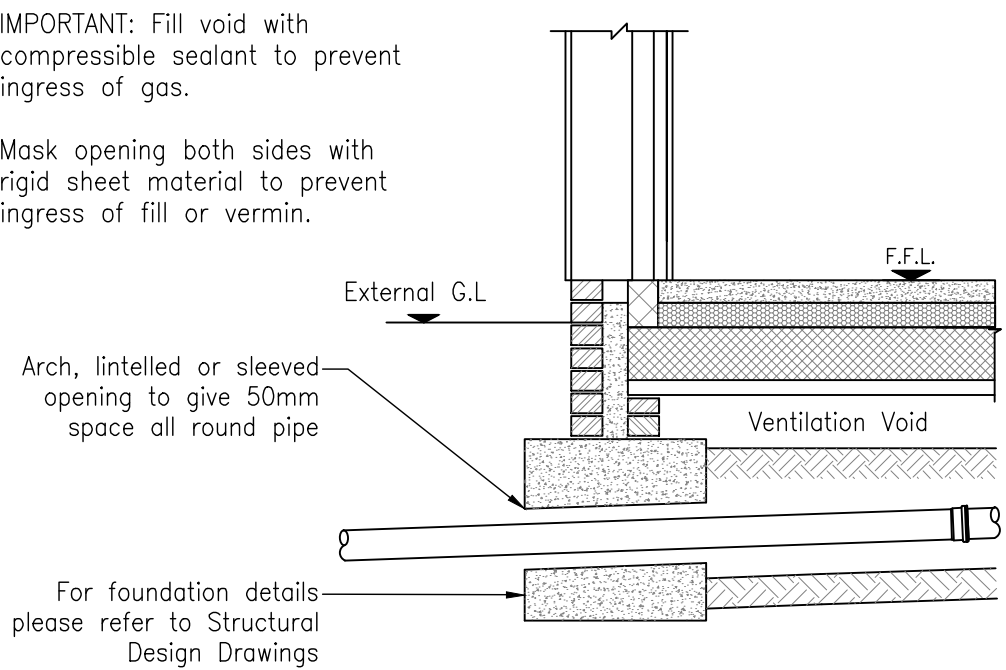


TYPICAL DETAIL OF DRAIN PASSING THROUGH FOUNDATIONS
Scale 1:20

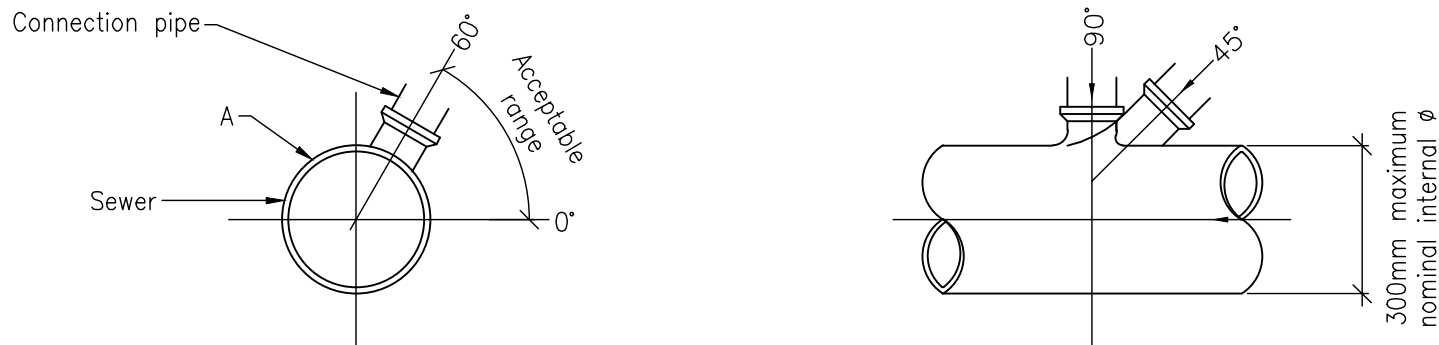



CROSS-SECTIONAL VIEW OF SEWER

PLAN VIEWED IN DIRECTION OF ARROW - A



CONNECTIONS TO SEWER

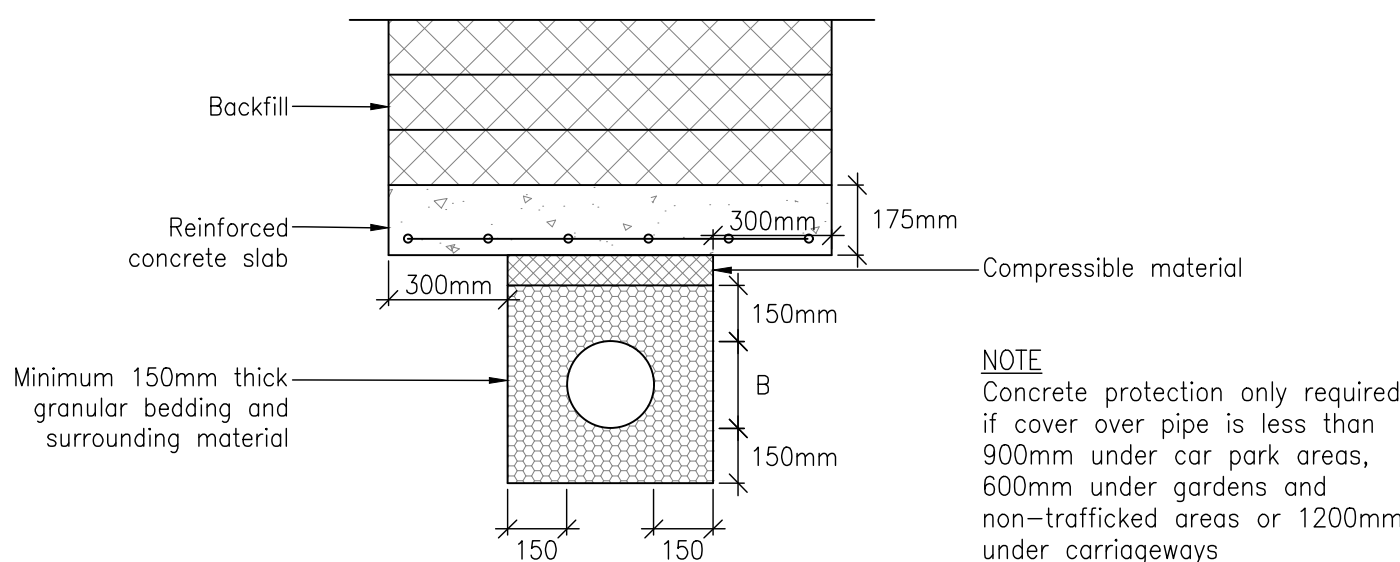


PROTECTION OF PIPES LAID AT SHALLOW DEPTHS

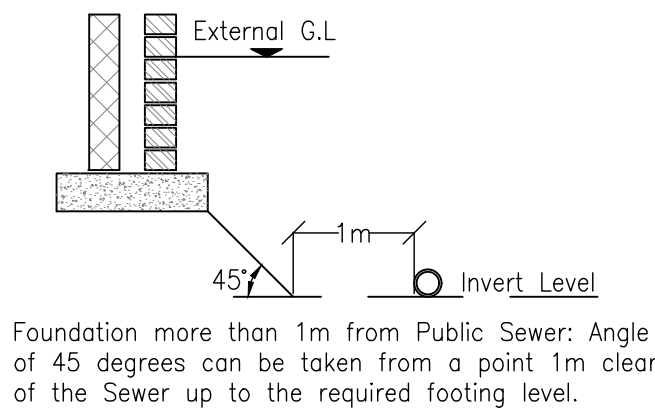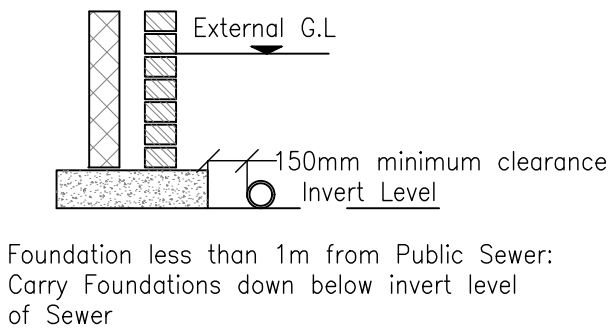

BUILDING WITHIN 3m OF DRAIN
Scale 1:20

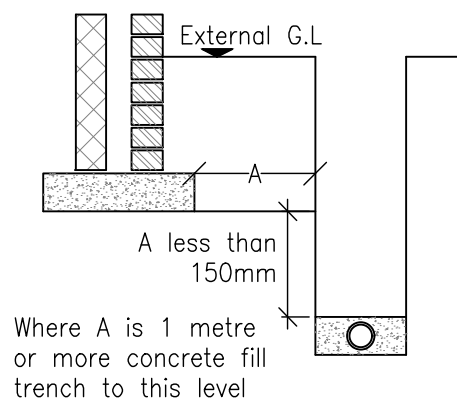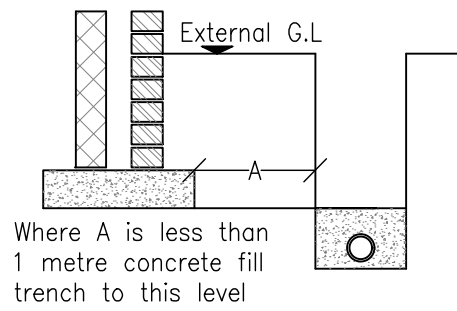


PIPE RUNS NEAR BUILDINGS
Scale 1:20

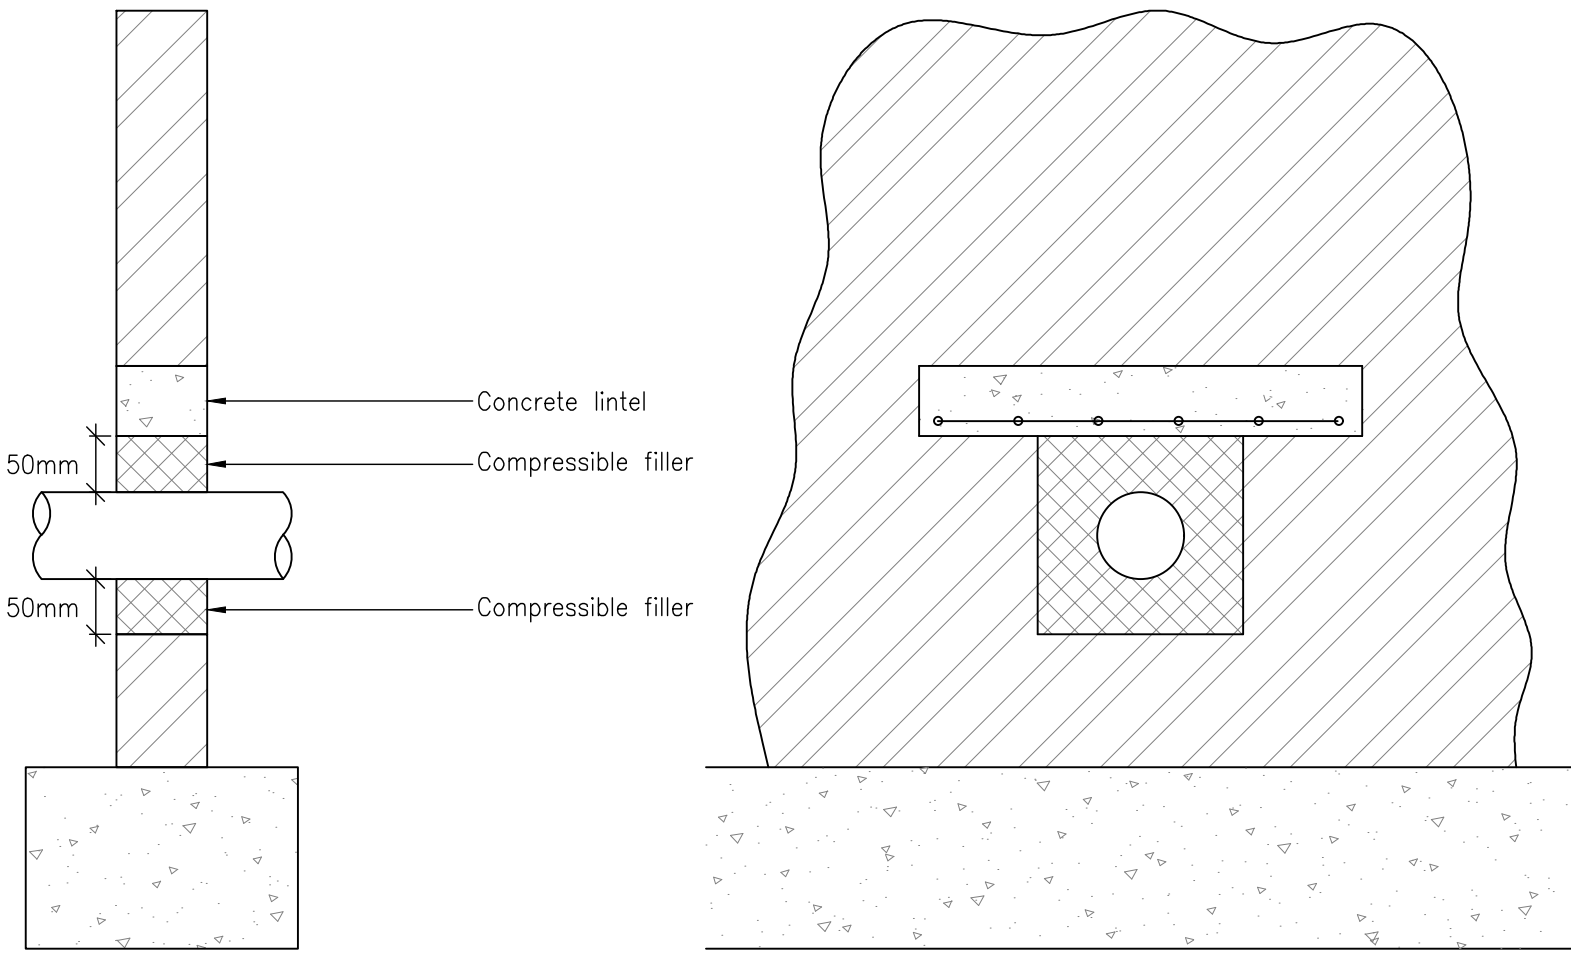


PROTECTION OF PIPES PENETRATING SINGLE LEAF BOUNDARY WALLS

All dimensions are minimum sizes

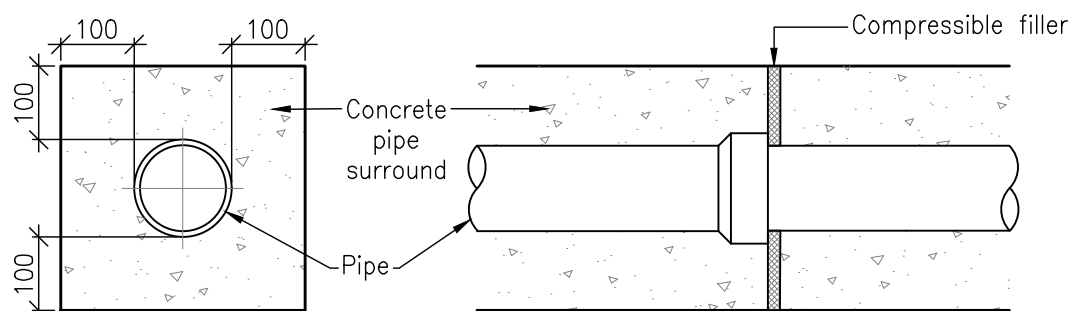


SPIGOT AND SOCKET JOINT

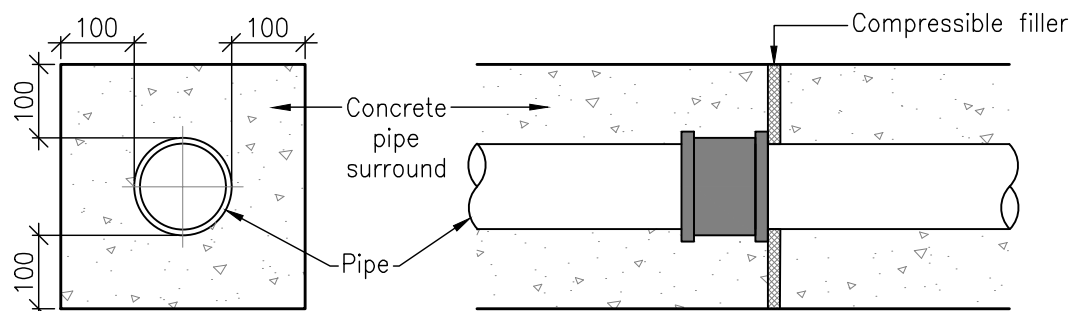


SLEEVE JOINT


JOINTS FOR CONCRETE ENCASED PIPES

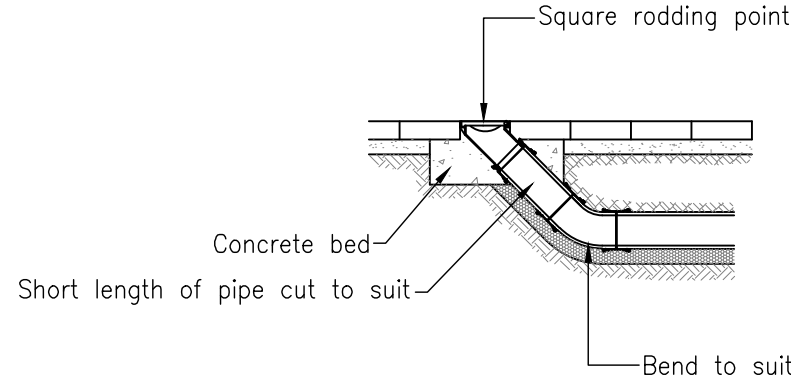


RODDING POINT
Scale 1:20

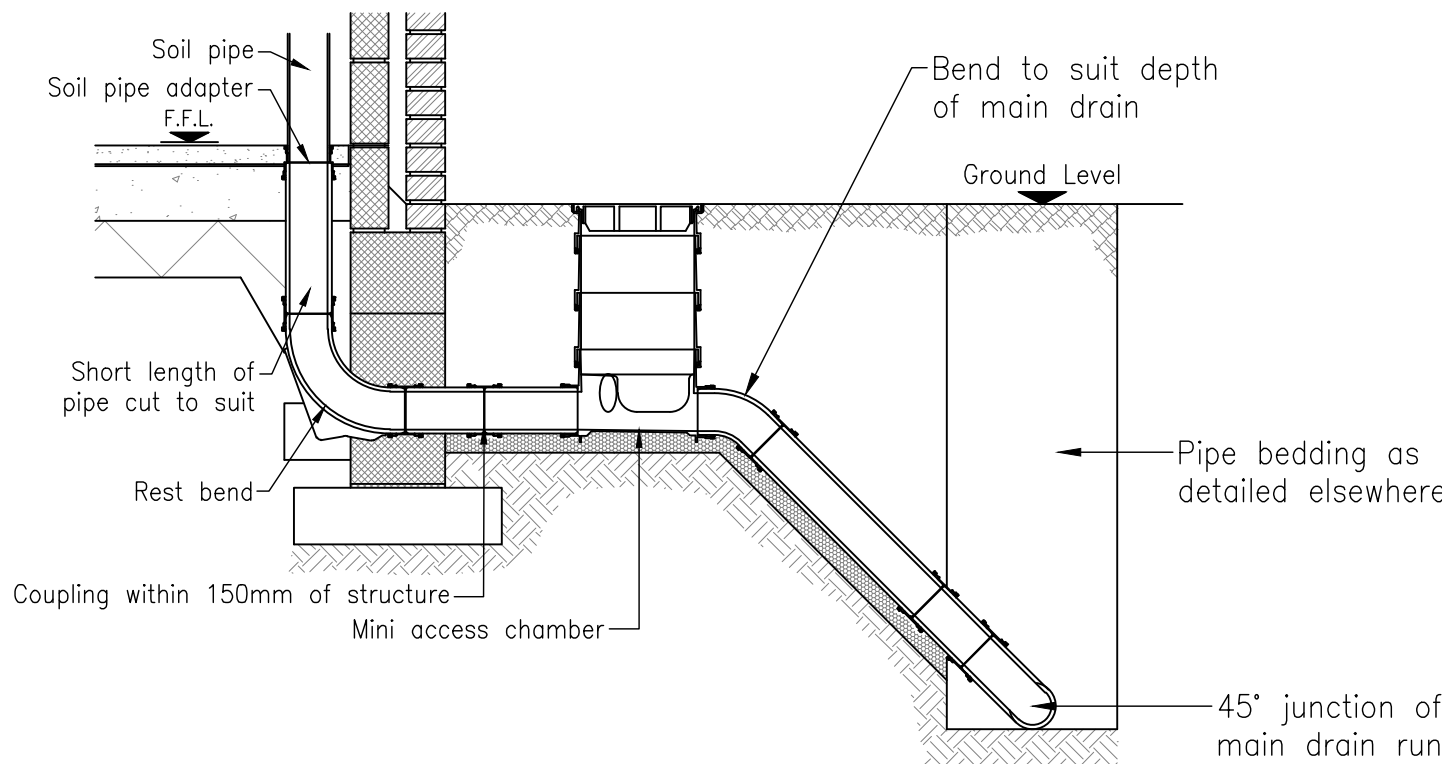

ACCESS CHAMBER CONNECTION TO MAIN DRAIN

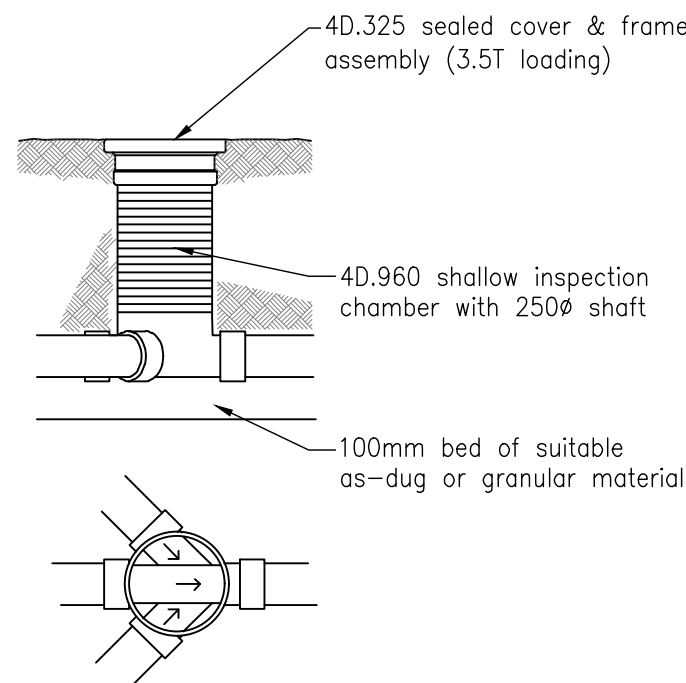

MINI ACCESS CHAMBER (NON-LOADING)

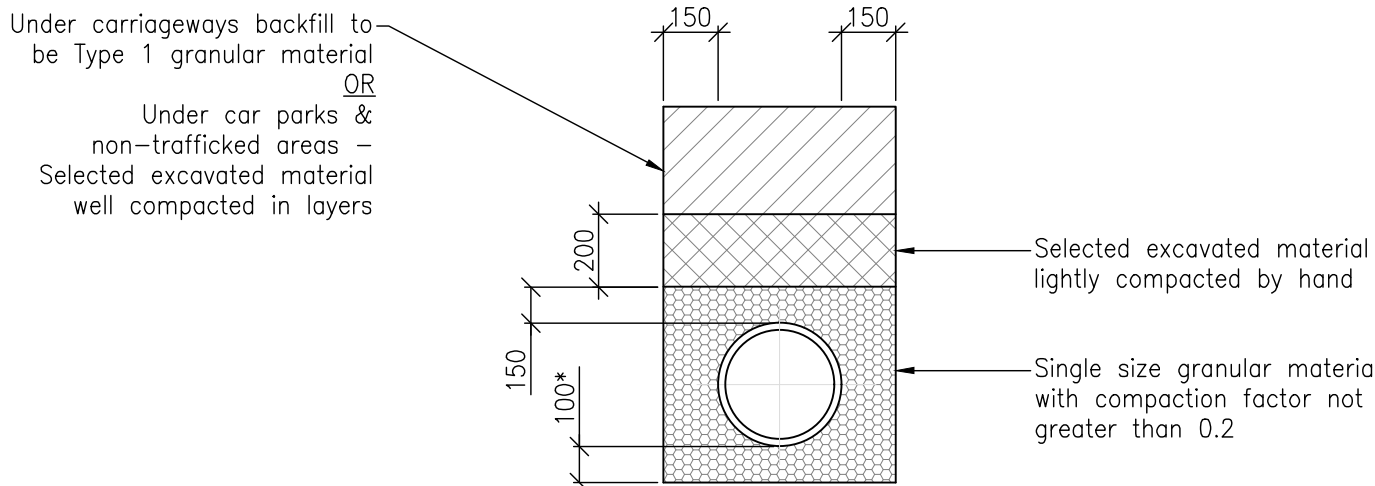

Nominal Pipe Size DN (mm)	Pipe Bedding Requirement Size of Aggregate (mm)
150	14 to 5
225 - 525	20 to 5

* Class 'S' bedding depth to be 1/6 pipe dia in soils that permit an even trench bottom or 100mm, whichever is the greater and with a minimum of 50mm under sockets.

In rock or mixed soils containing rock bands, boulders, large flints or stones or other irregular hard spots that result in an uneven trench bottom bedding depth to be 1/4 pipe dia with 200mm minimum under barrels and sockets.

CLASS S BEDDING
Scale 1:20

P1	First issue	16.12.25	LM
Ref	Revision	Date	By

NOT FOR CONSTRUCTION

Issue

PRELIMINARY

DWS
Consulting Engineers

Diamond Wood & Shaw Limited
The Old School • Babay Road • Enderby • Leicester • LE19 4AR
Tel: 0115 284 8888 • Email: mail@dwsltd.co.uk

Project Title

68 WOOD STREET, EARL SHILTON

Drawn

LM

Engineer

LM

Checked

BP

Scale at

1:20 @ A1

Date

DEC 2025

Drawing Title

DRAINAGE DETAILS - SHEET 1

Project No.

25-22559

Drawing No.

0-180

Revision

P1

BIM Code