



DO NOT SCALE	This drawing is the copyright protected intellectual property of Diamond Wood & Shaw Limited and is not to be used or reproduced in any way without our written permission.		
	NOTES		
	1. THIS DRAWING IS TO BE READ IN CONJUNCTION WITH ALL OTHER DWS DRAWINGS, CALCULATIONS, REPORTS AND SPECIFICATIONS (WHERE APPLICABLE) AND, ALL OTHER RELEVANT ENGINEERS, ARCHITECTS & SPECIALIST DESIGN DETAILS. 2. <u>STANDARD NOTES & DETAILS:</u> Refer to drawing number 0-170 onwards for standard notes - CIVIL Refer to drawing number 0-180 onwards for standard details - CIVIL		

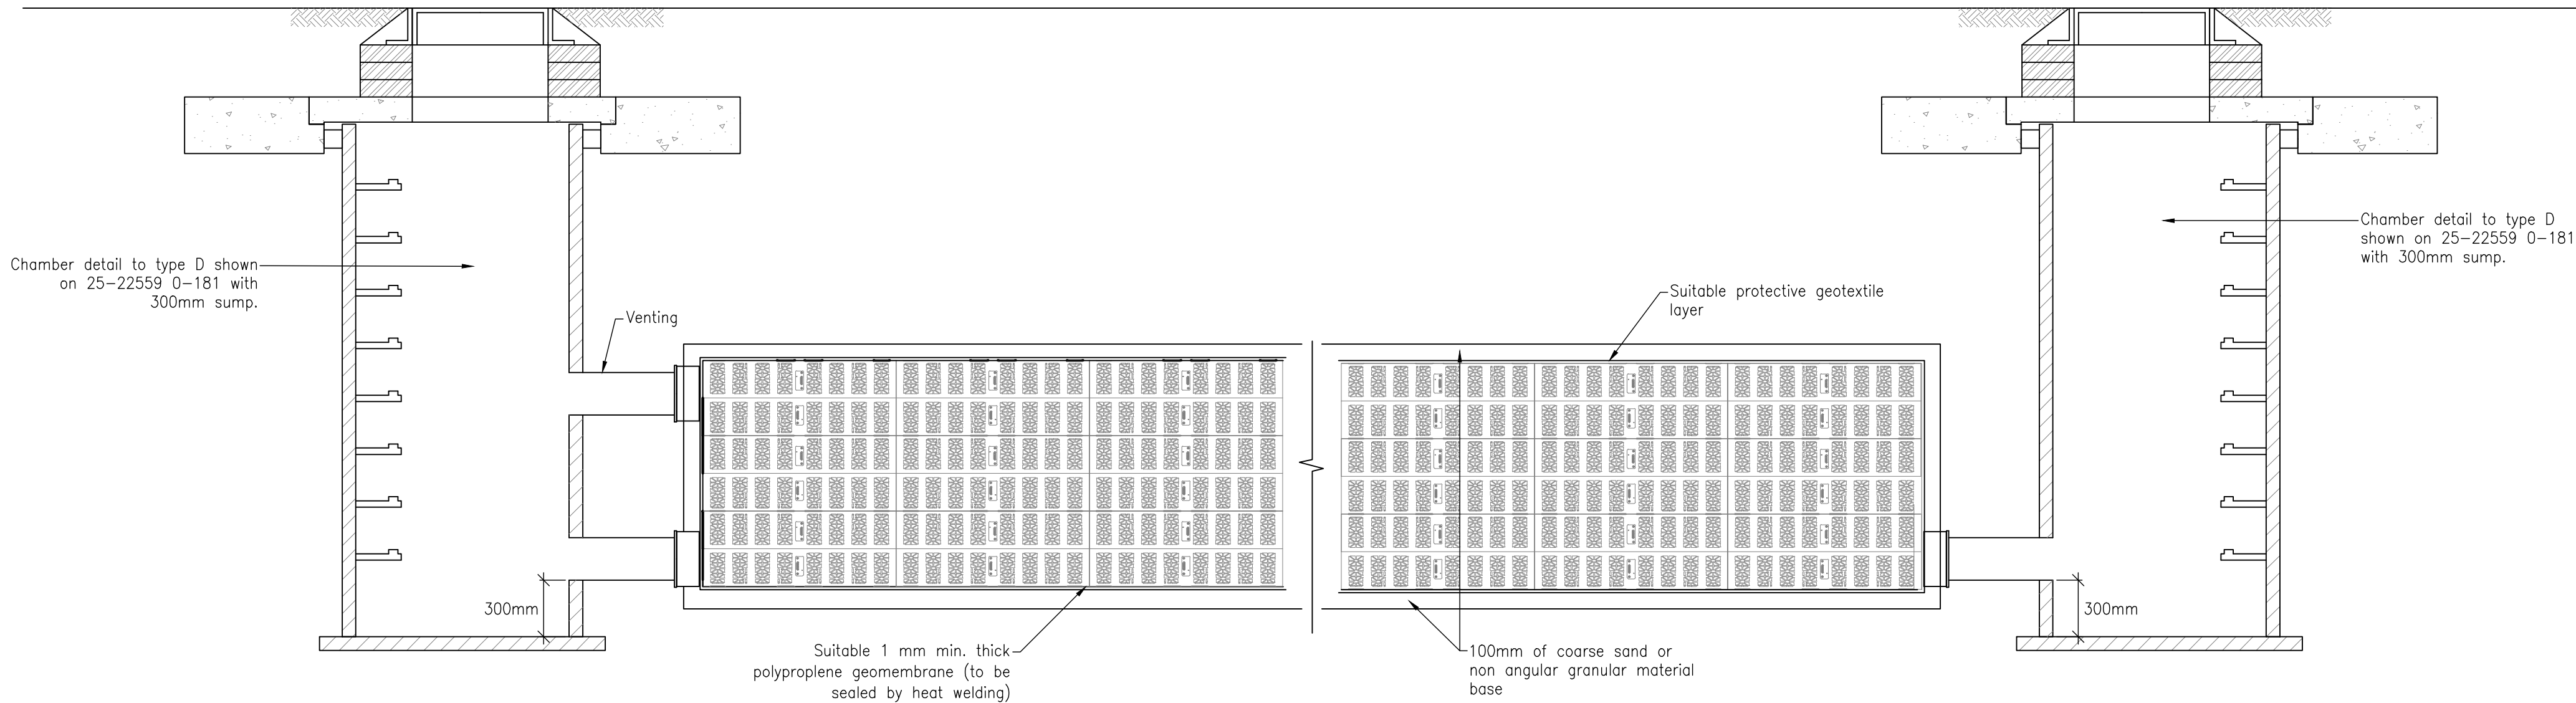

TYPICAL POLYSTORM ATTENUATION TANK DETAIL
Scale 1:20

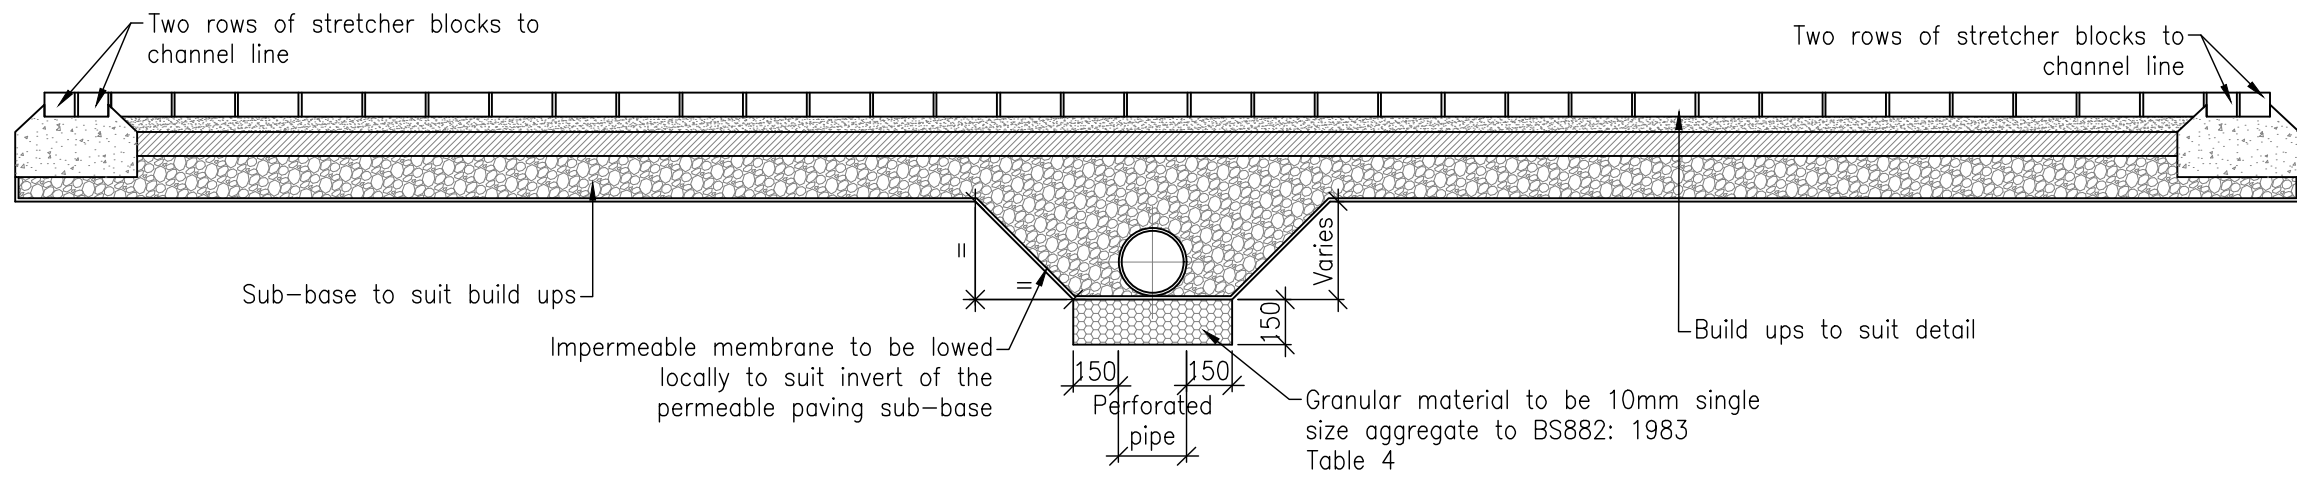

TYPICAL PERMEABLE PAVING CONSTRUCTION DETAIL WITH STRETCHER ROWS AND PERFORATED PIPE
Scale 1:20

P1	First issue	16.12.25	LM
Ref	Revision	Date	By

NOT FOR CONSTRUCTION

Issue		
PRELIMINARY		
 Diamond Wood & Shaw Limited The Old School • Blaby Road • Enderby • Leicester • LE19 4AR Tel: 0115 284 8888 • Email: mail@dwsltd.co.uk		
Project Title 68 WOOD STREET, EARL SHILTON		
Drawn LM	Engineer LM	Checked BP
Scale at 1:20 @ A1		Date DEC 2025
Drawing Title DRAINAGE DETAILS - SHEET 3		
Project No. 25-22559	Drawing No. 0-182	Revision P1
BIM Code		