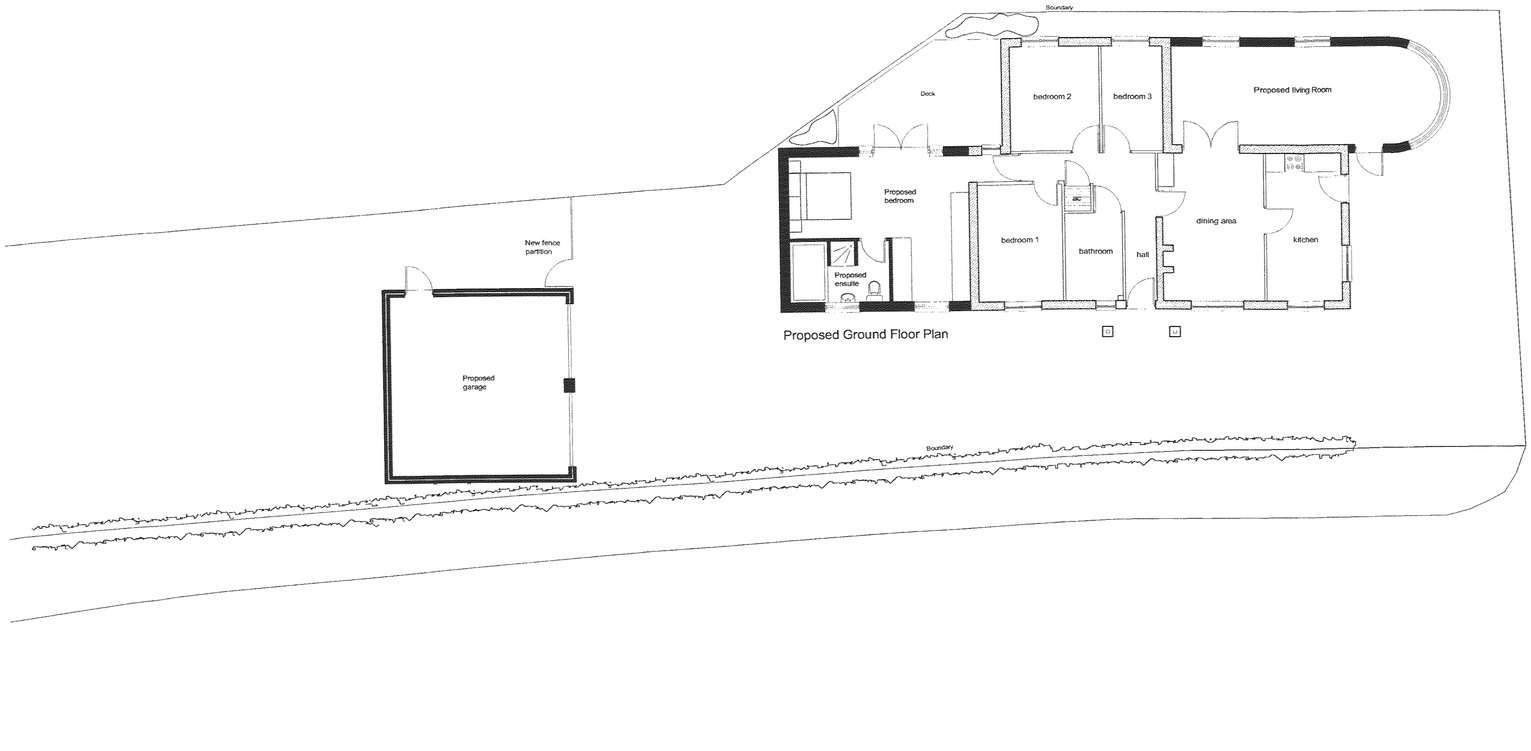

Proposed Ground Floor Plan

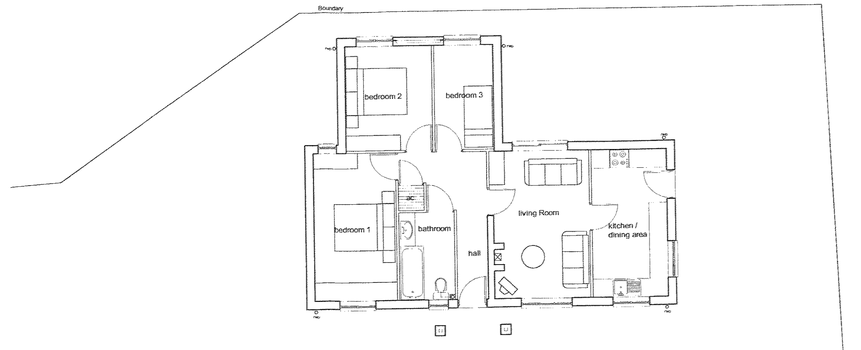

Existing Ground Floor Plan

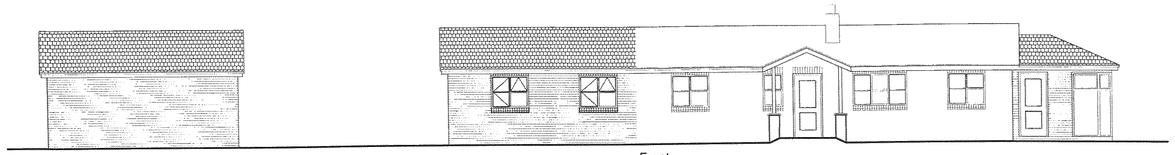

Front

Proposed Elevations

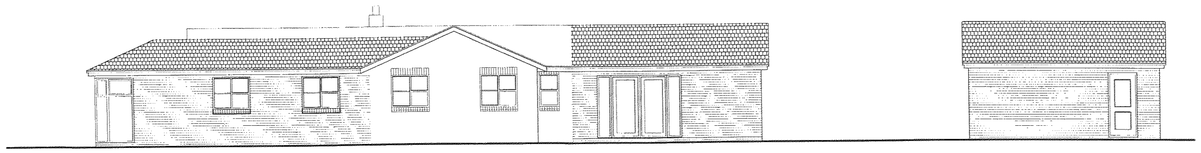

Rear



Front

Existing Elevations

Note: All brick and tile to match existing and to local authority approval

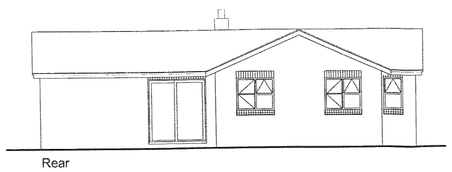

Rear

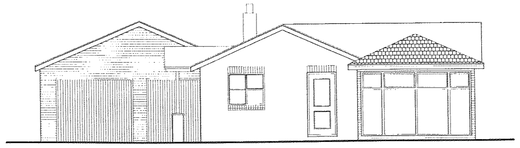

Side

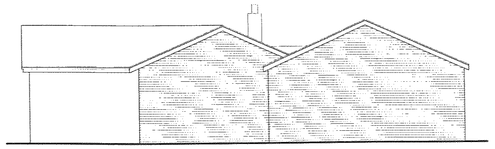

Side

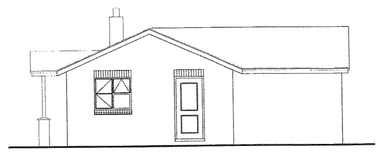

Side

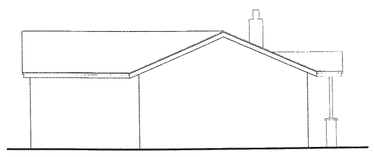

Side

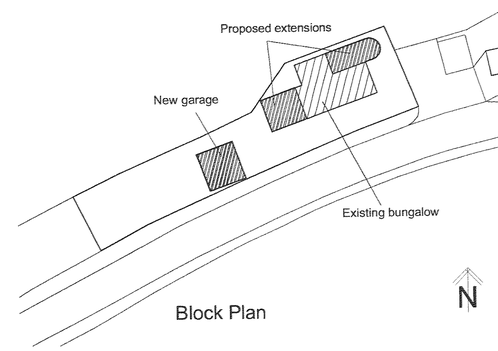

Block Plan

DEVELOPMENT SERVICES
19 DEC 2007
RECEIVED

BRIAN DEARLOVE PARTNERSHIP

Unit C Edward House
Grange Business Park
Enderby Road,Whetstone
Leicester tel (0116) 2783355

Scheme

PROPOSED DEVELOPMENT
Kirkby Vale
Kirkby Lane
Peckleton

For: Mr & Mrs G. Barton

date	drg.no.
Oct 2007	3788/A
scale 1:100 1:500	