THIS DRAWING IS COPYRIGHT
DIMENSIONS ARE NOT TO BE SCALED FROM THIS DRAWING
ELECTRONIC DATA IS NOT TO BE AMENDED/DELETED WITHOUT AXONBECKETT PERMISSION

REV	DATE	INIT	DESCRIPTION
A	29-05-08	NJA	UPDATED FOLLOWING CLIENT COMMENTS

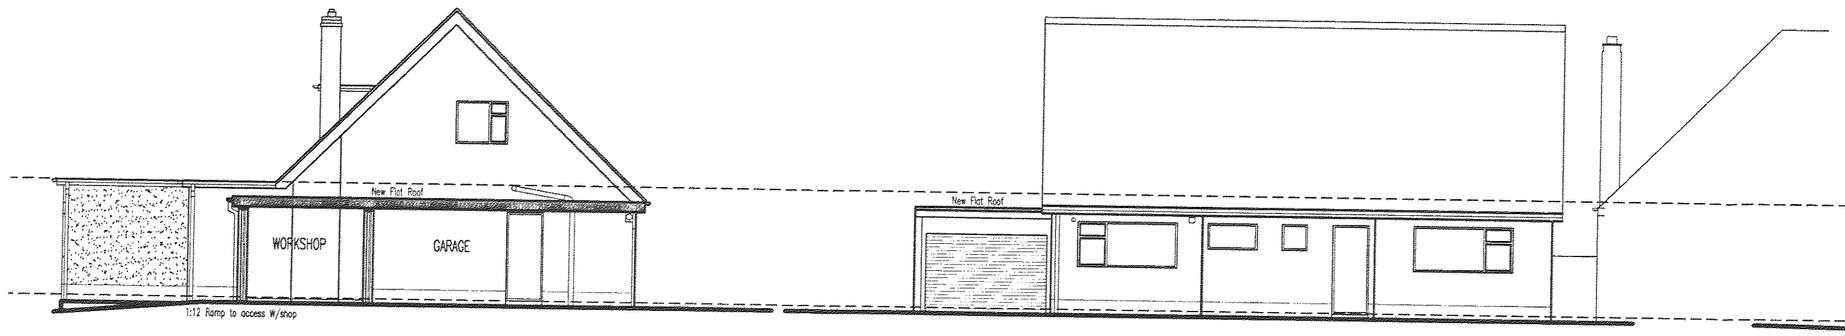

PROPOSED SIDE ELEVATION / SECTION
OPTION 1

PROPOSED FRONT ELEVATION

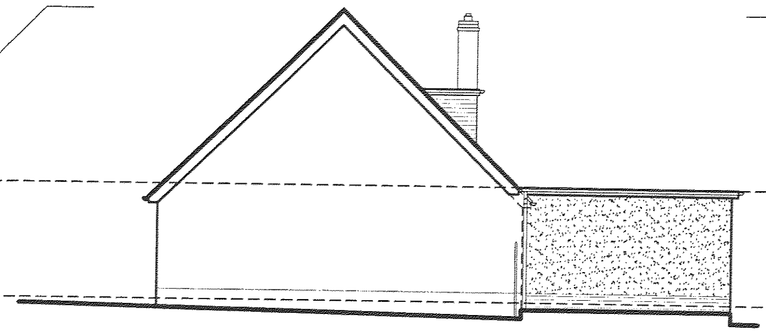

PROPOSED SIDE ELEVATION

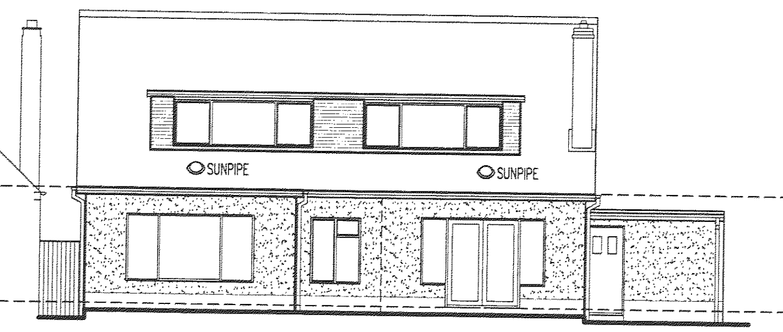

PROPOSED REAR ELEVATION

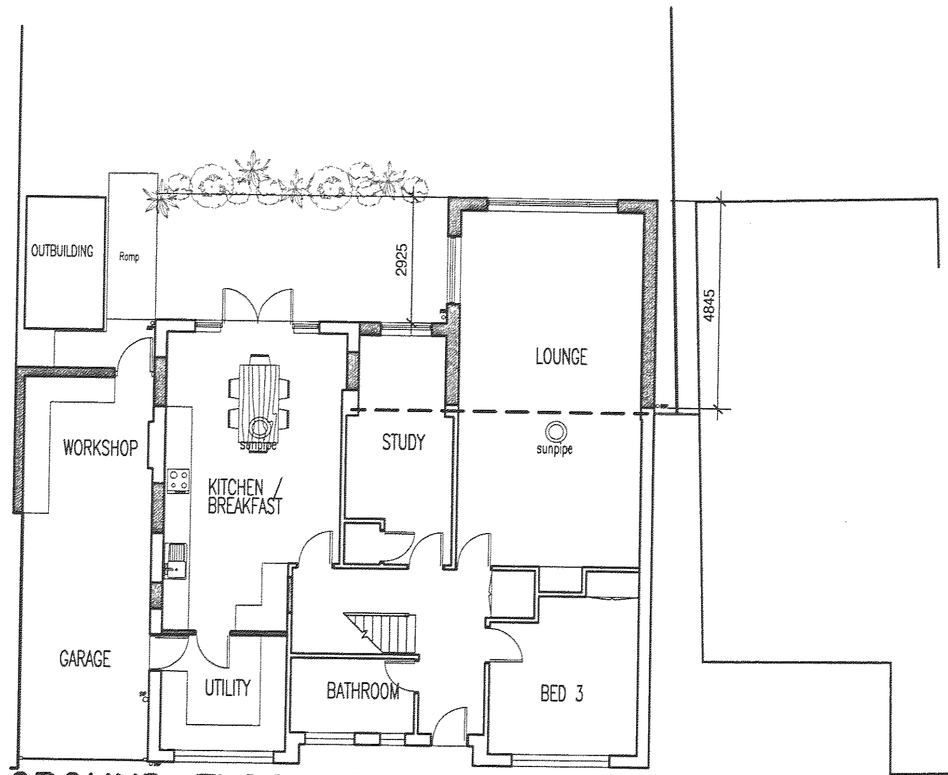

GROUND FLOOR PLAN

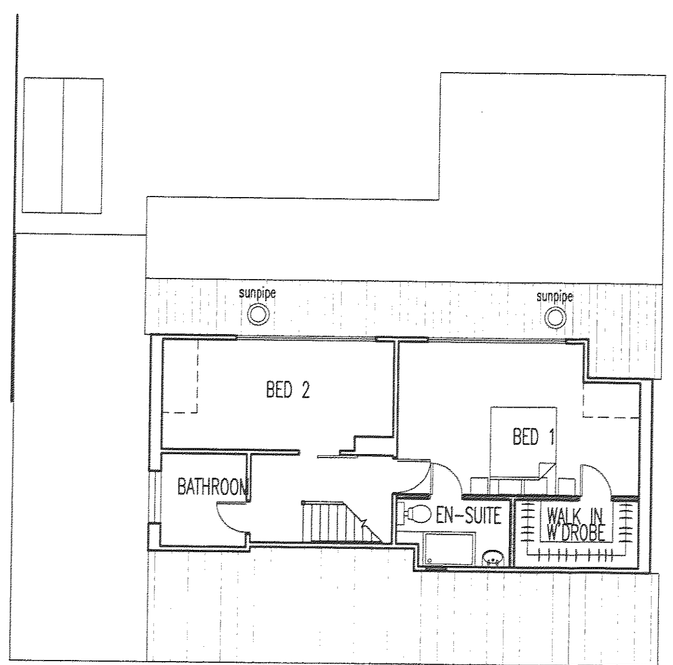

FIRST FLOOR / ROOF PLAN

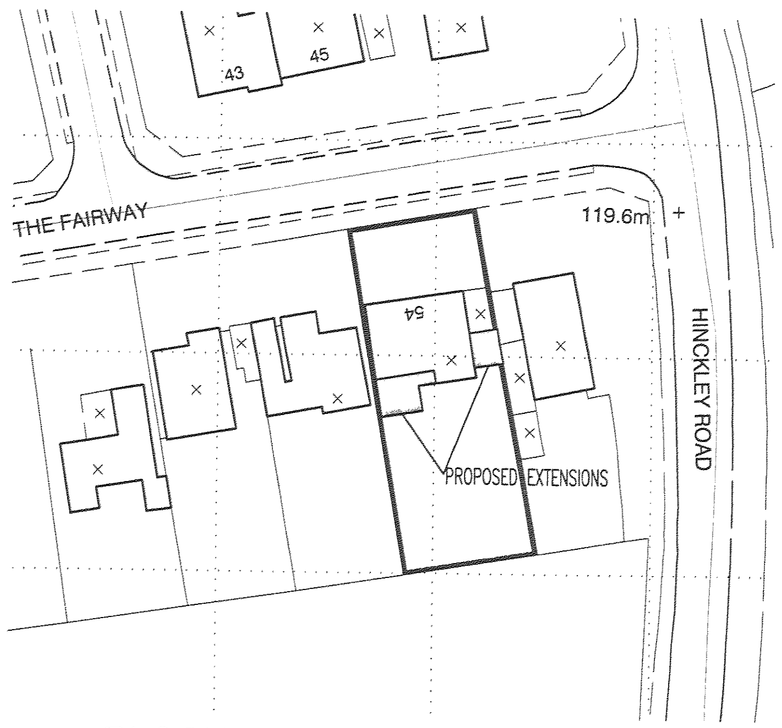

BLOCK PLAN 1:500

DISCLAIMLER NOTES:
DRAWING SUBJECT TO FOLLOWING CONDITION

SITE LEVEL SURVEY
CONFIRMATION OF LEGAL BOUNDARY & EASEMENTS
GROUND INVESTIGATION BY OTHERS
STATUTORY AUTHORITY SERVICES INVESTIGATION
PLANNING AUTHORITY COMMENTS/APPROVAL
HIGHWAY AUTHORITY COMMENTS/APPROVAL
CONSERVATION OFFICER COMMENTS/APPROVAL
FLOOD RISK ASSESMENT
PARTY WALL ACT 1996

DEVELOPMENT SERVICES
30 MAY 2008
RECEIVED

AXONBECKETT
ARCHITECTS
MASTERPLANNERS
23a Mount Rd, Hinckley
Leicestershire, LE10 1AD
T: 01455 633556
F: 01455 233773
E: mail@axon-beckett.com
W: www.axon-beckett.com
RIBA Chartered Practice

CLIENT
Mr & Mrs Doggett

PROJECT
Proposed Extension & Alterations
54 The Fairway
Burbage

STATUS	DATE	
Survey	19-05-08	
DRAWN	CHECKED	SCALE
mp	nja	1:100

DRAWING
Proposed Plans & Elevations OPTION 1

DRAWING No.	REVISION
08873-SK01	A