

Proposed elevation to rear

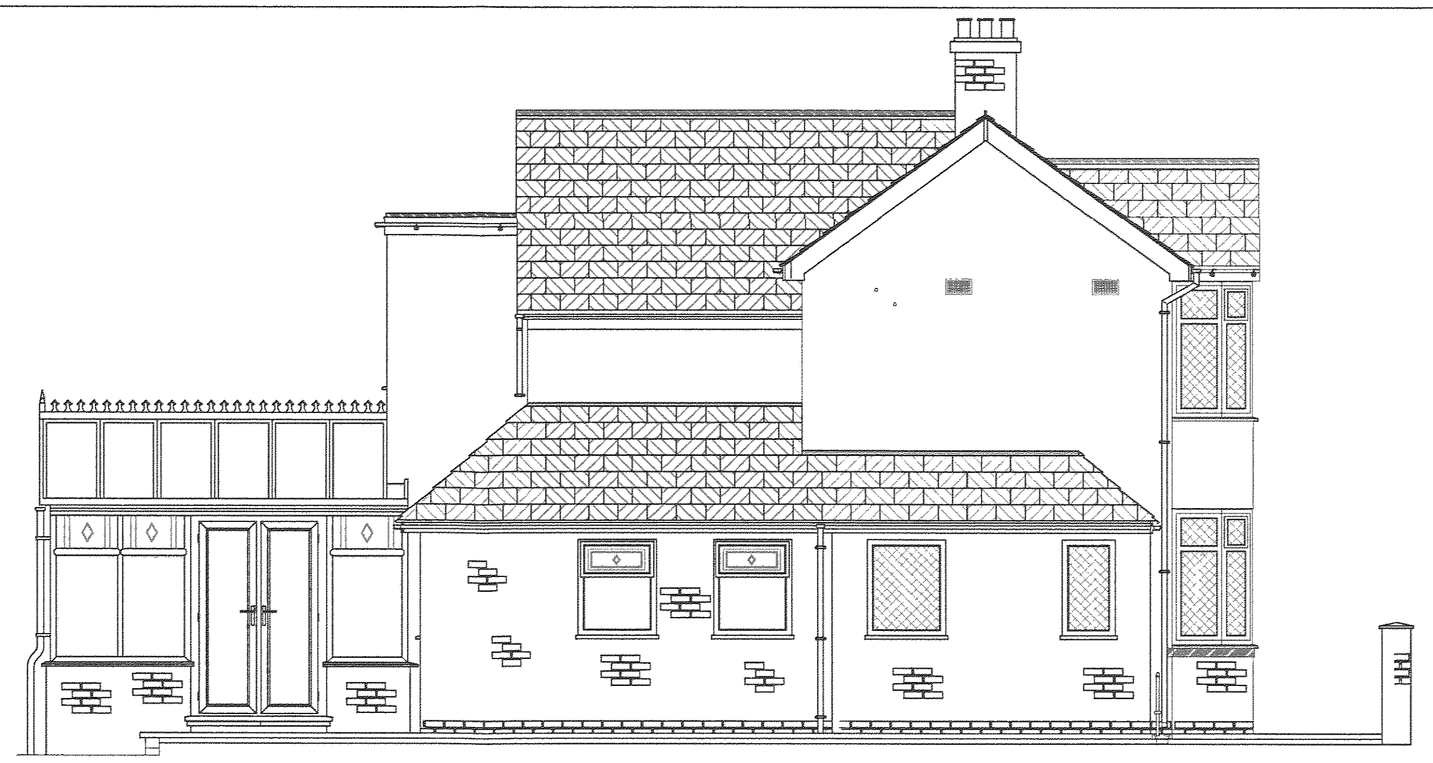

Proposed side elevation



Part Elevation to front

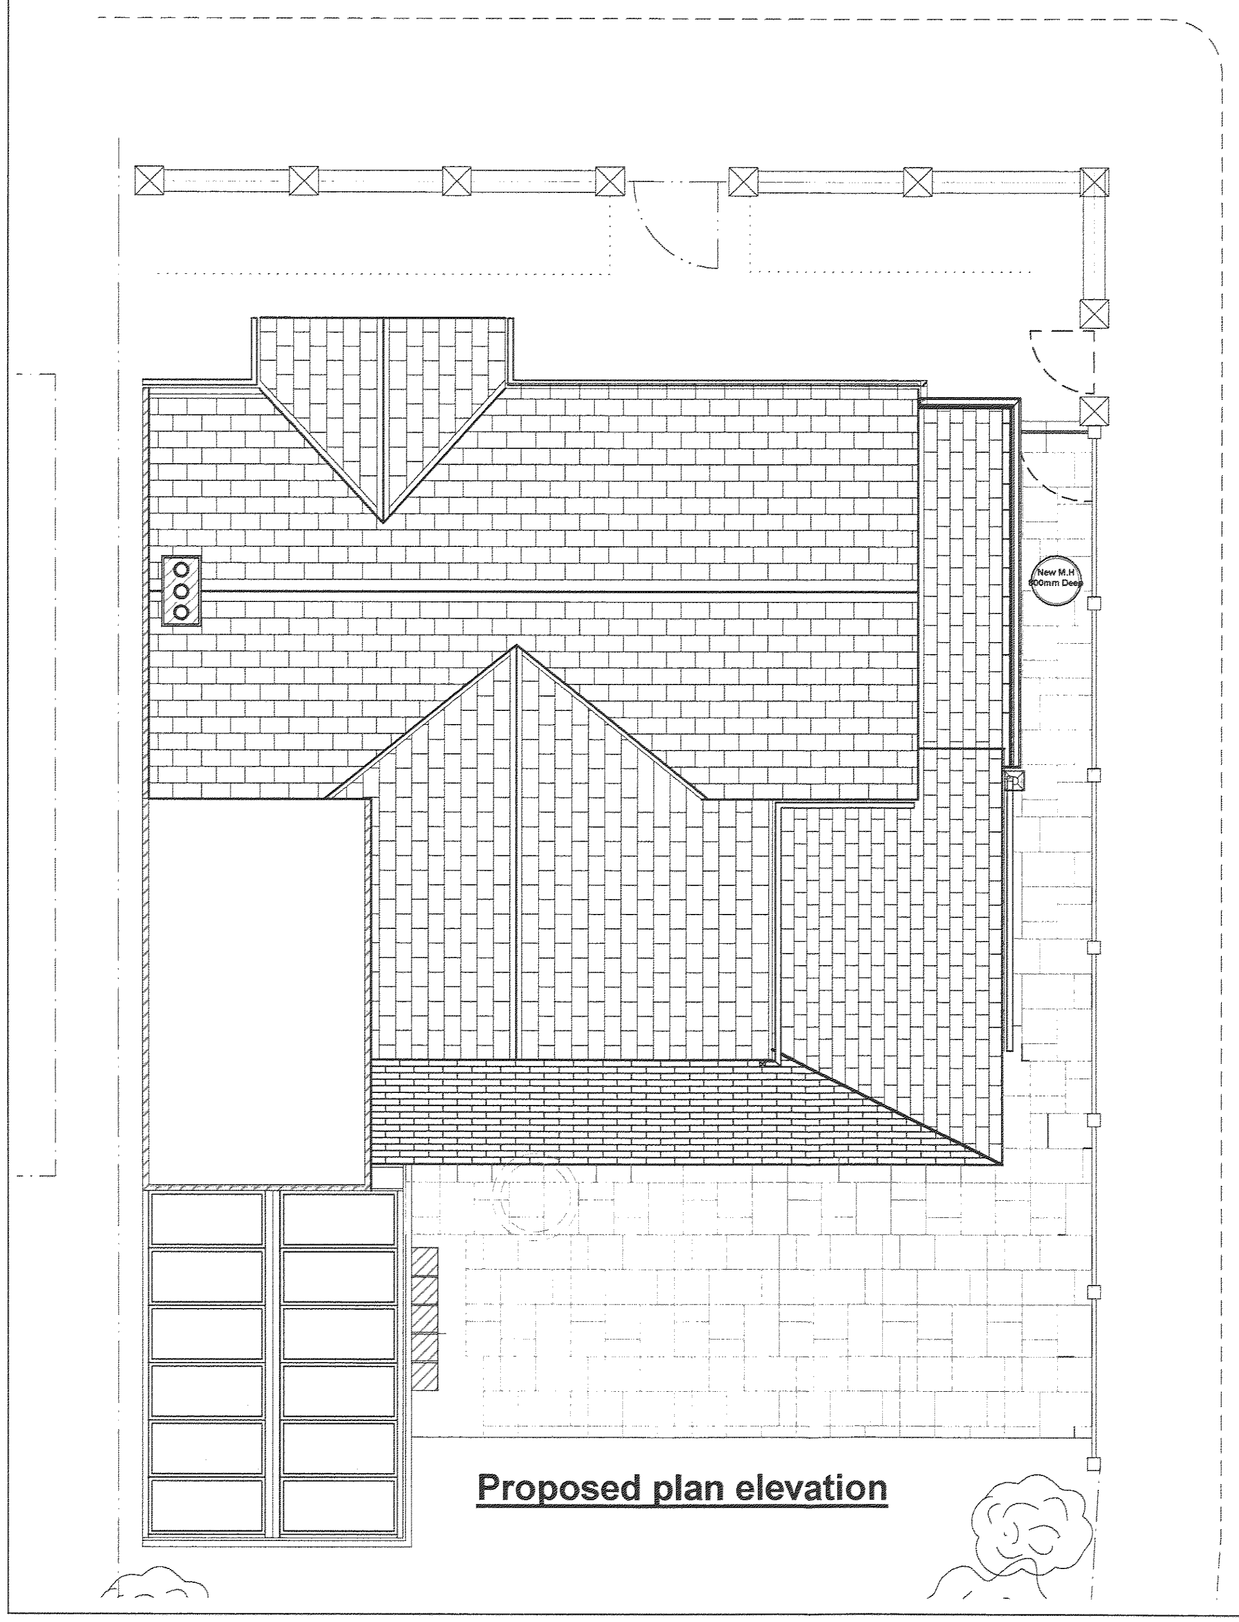

Proposed plan elevation

Bullfurlong Lane

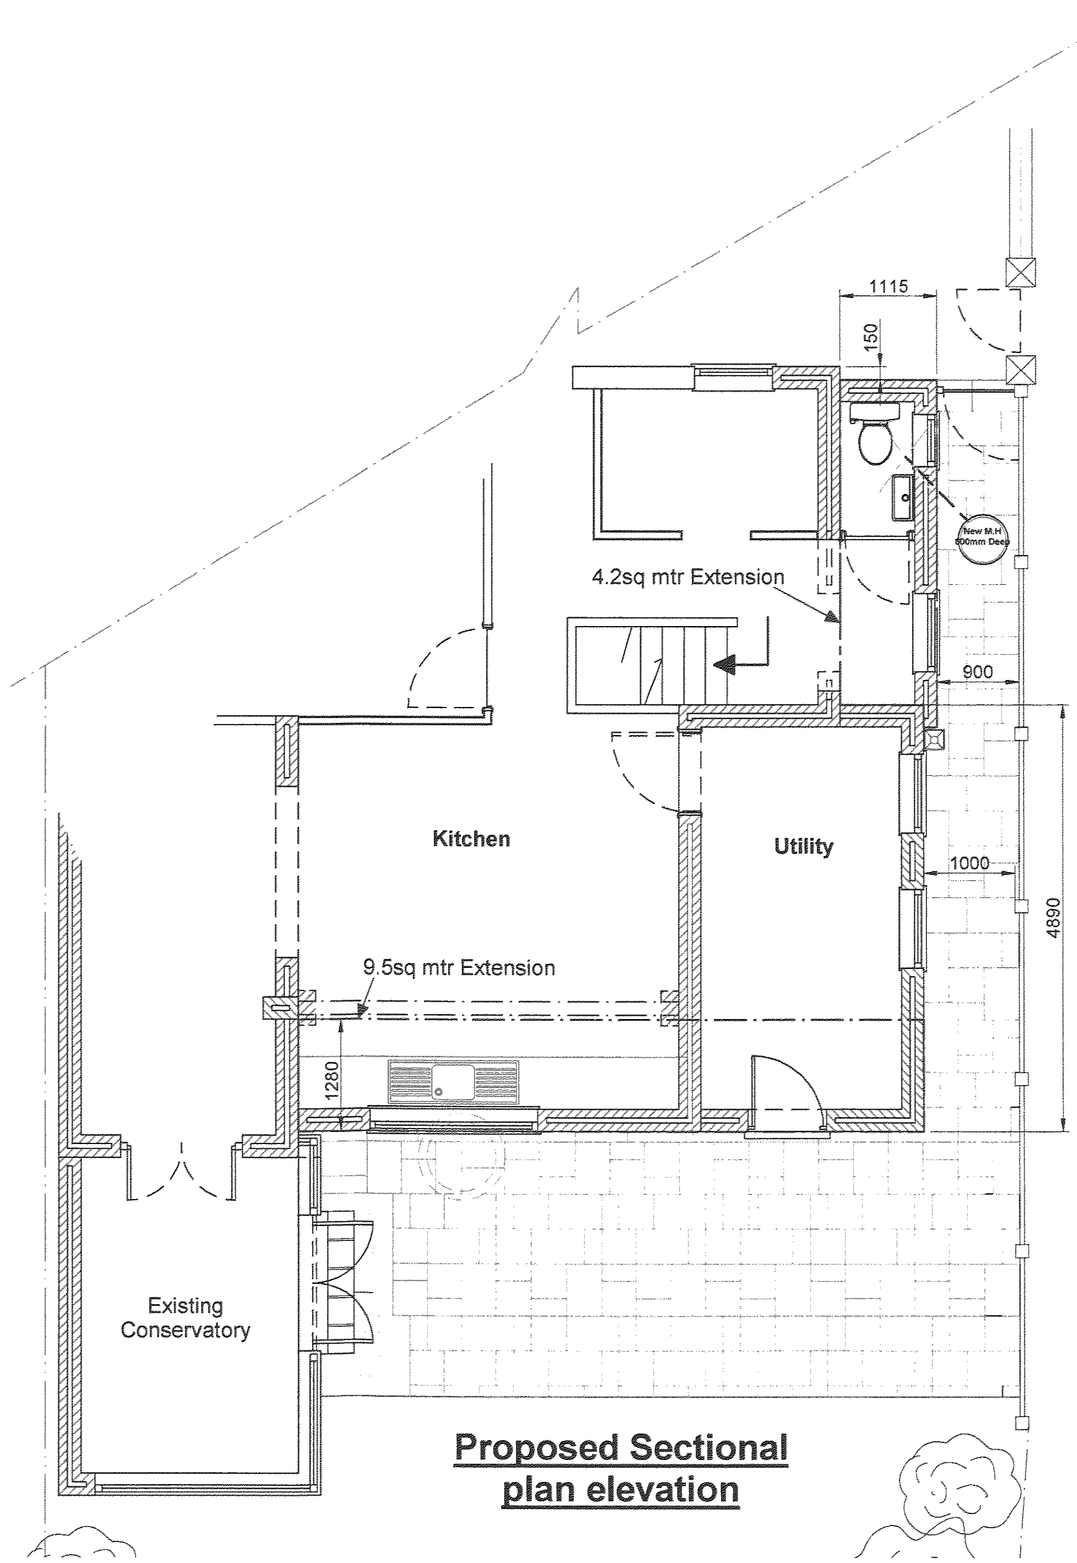

Proposed Sectional plan elevation

DEVELOPMENT SERVICES
- 3 JUN 2008
RECEIVED

SCALES :	1:50
DATE :	30.04.08

Client

Mr & Mrs J.Timson - Rear of No 83 Coventry Road, Burbage,Hinckley,Leicestershire, LE10 2HN

Title

Proposed Plan

Plan elevations, Sectional for : Building Regulations Required (Only)

Drawing No	MW / HBBC / JT / 2008

Notes : Work to approvels / Auth only

All dimensions **must** be checked on site and **not** scaled from this drawing, Before commencing.

Roof Pitch to be checked to suit tiles, Pitch to spec. manufacturer only.

All drain positions to be confirmed on site work and connected to Local Authority approvals **only**

All drain positions TBC on sitework & connected to local authority approvals **only.**

All foundation depths to suit site conditions & Local Authority approvals **only.**

Do not scale.

AMENDMENTS / ISSUE No :	A