




NORTH ELEVATION
1:100 @ A0

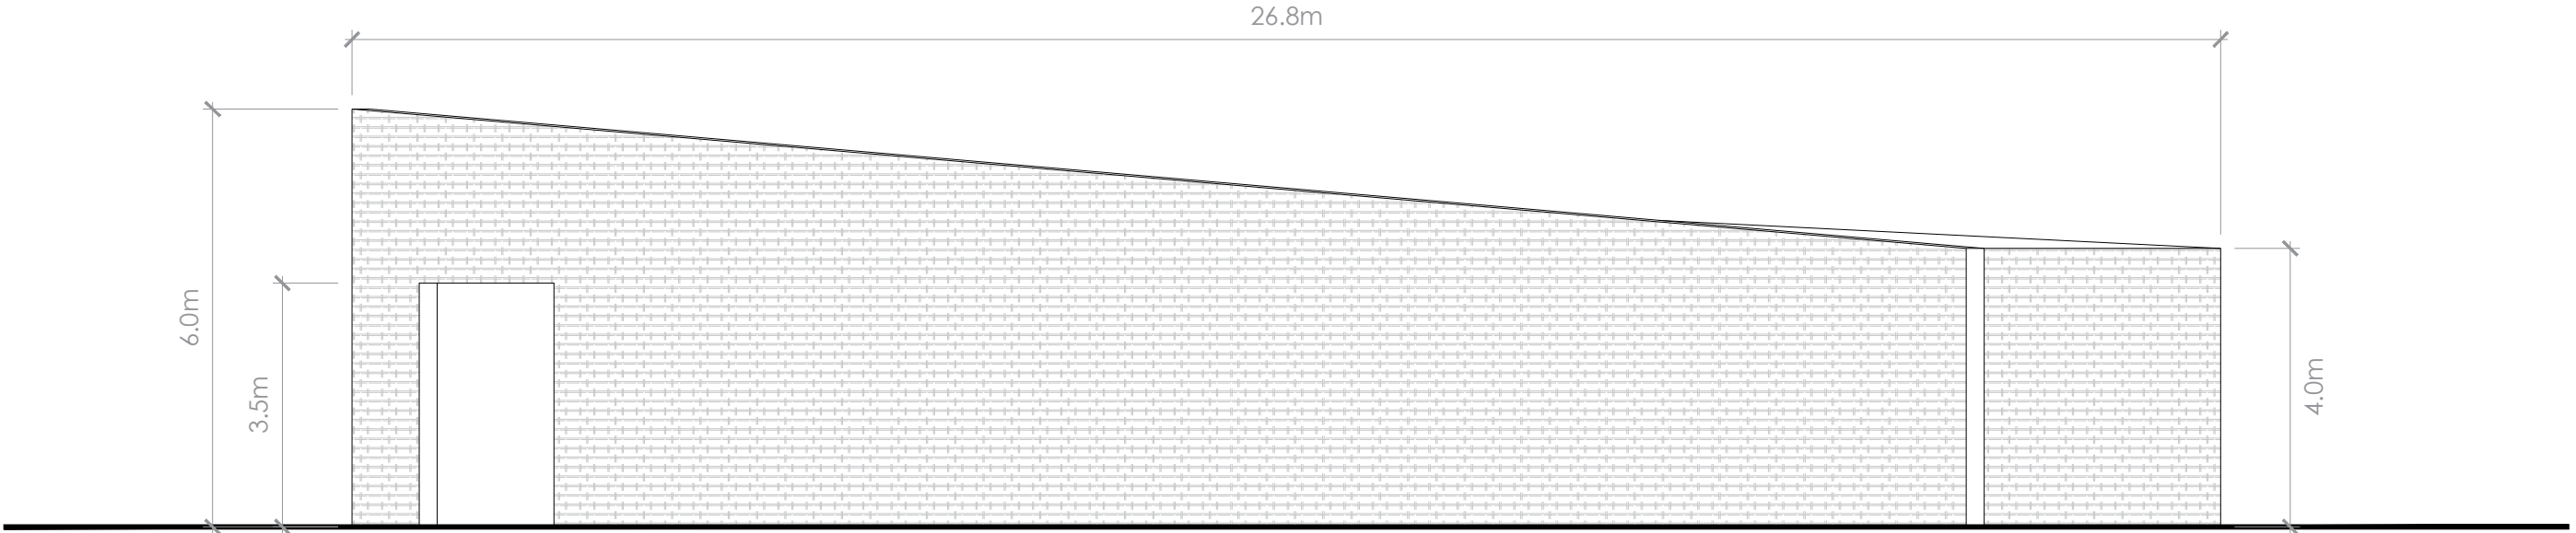


EAST ELEVATION
1:100 @ A0

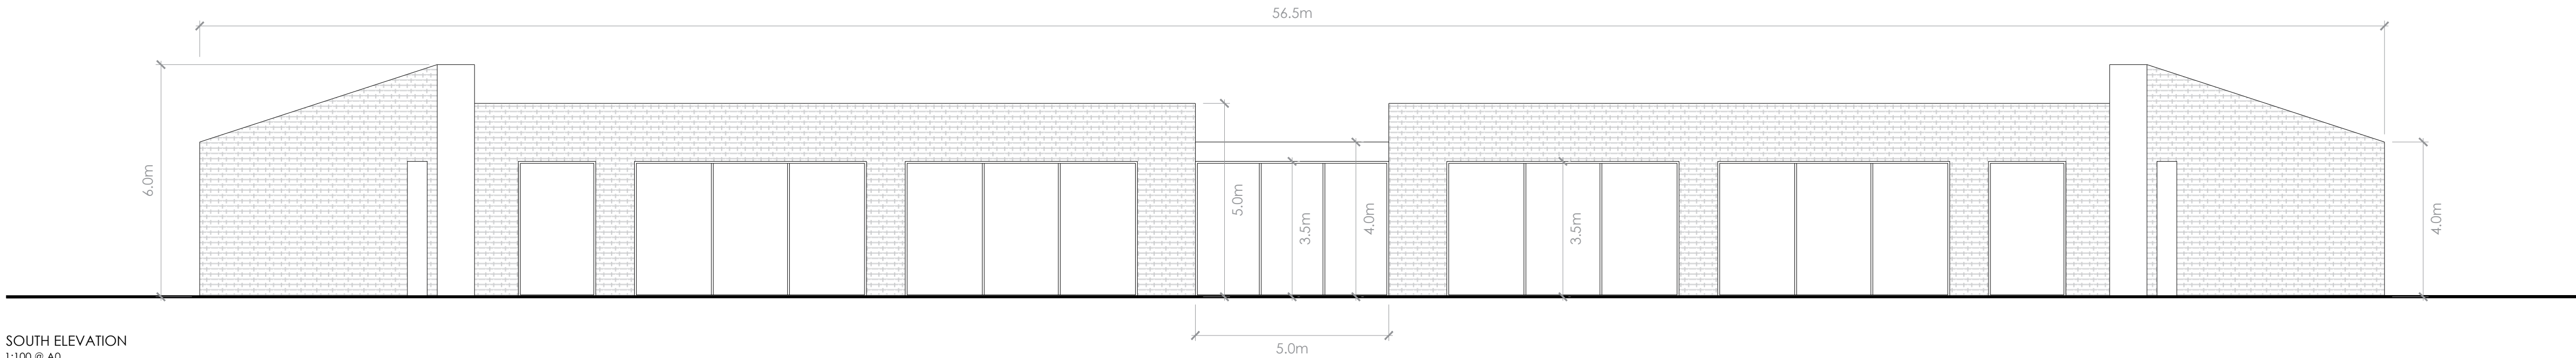

SOUTH ELEVATION
1:100 @ A0

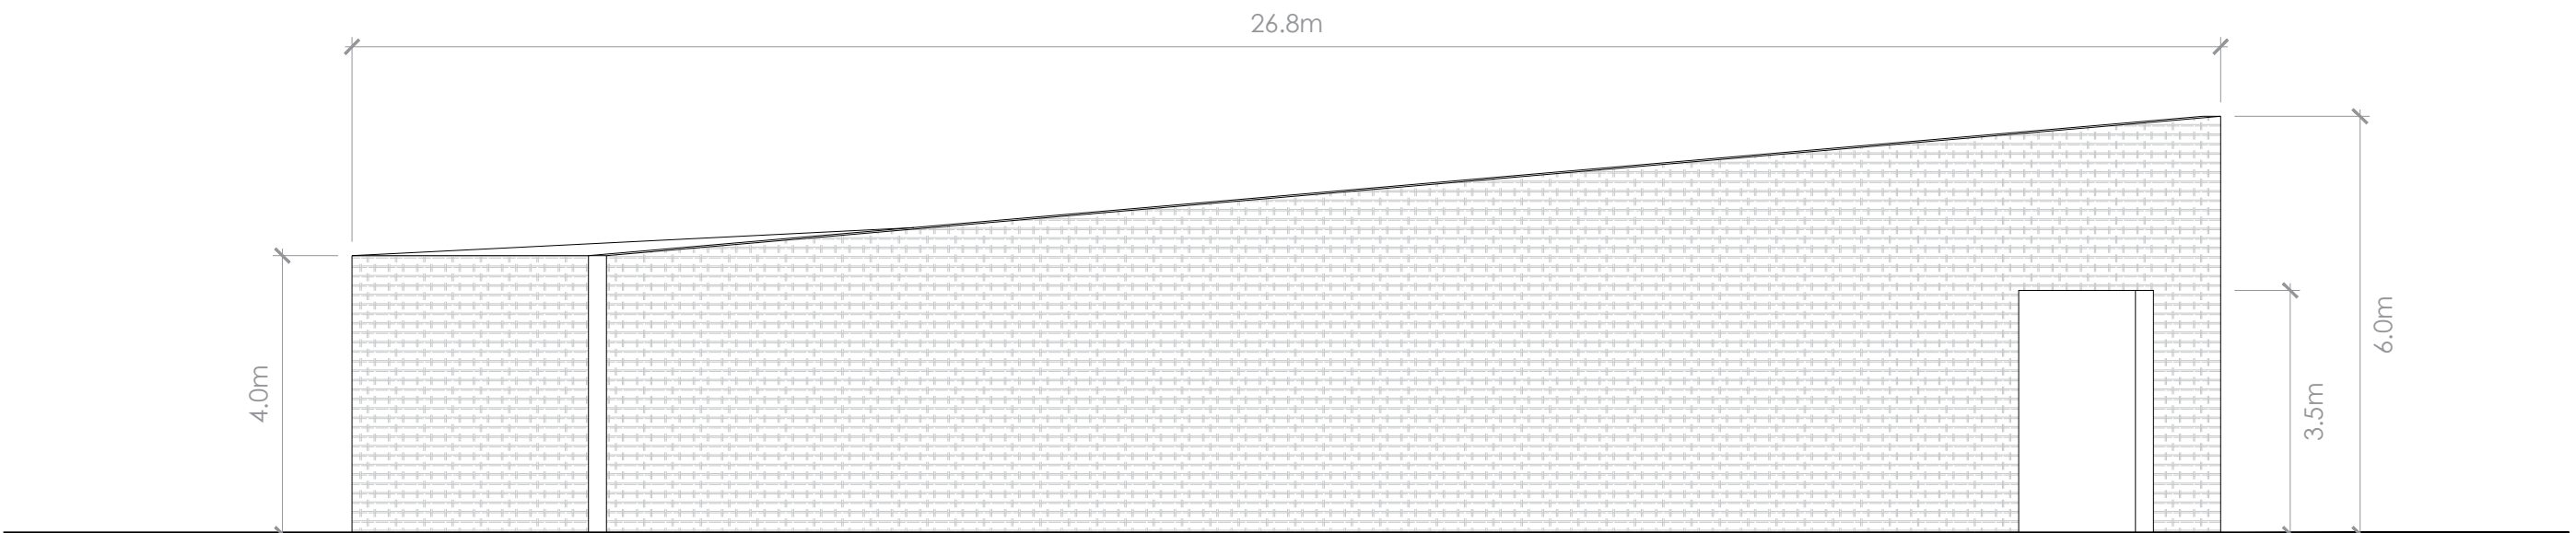

WEST ELEVATION
1:100 @ A0

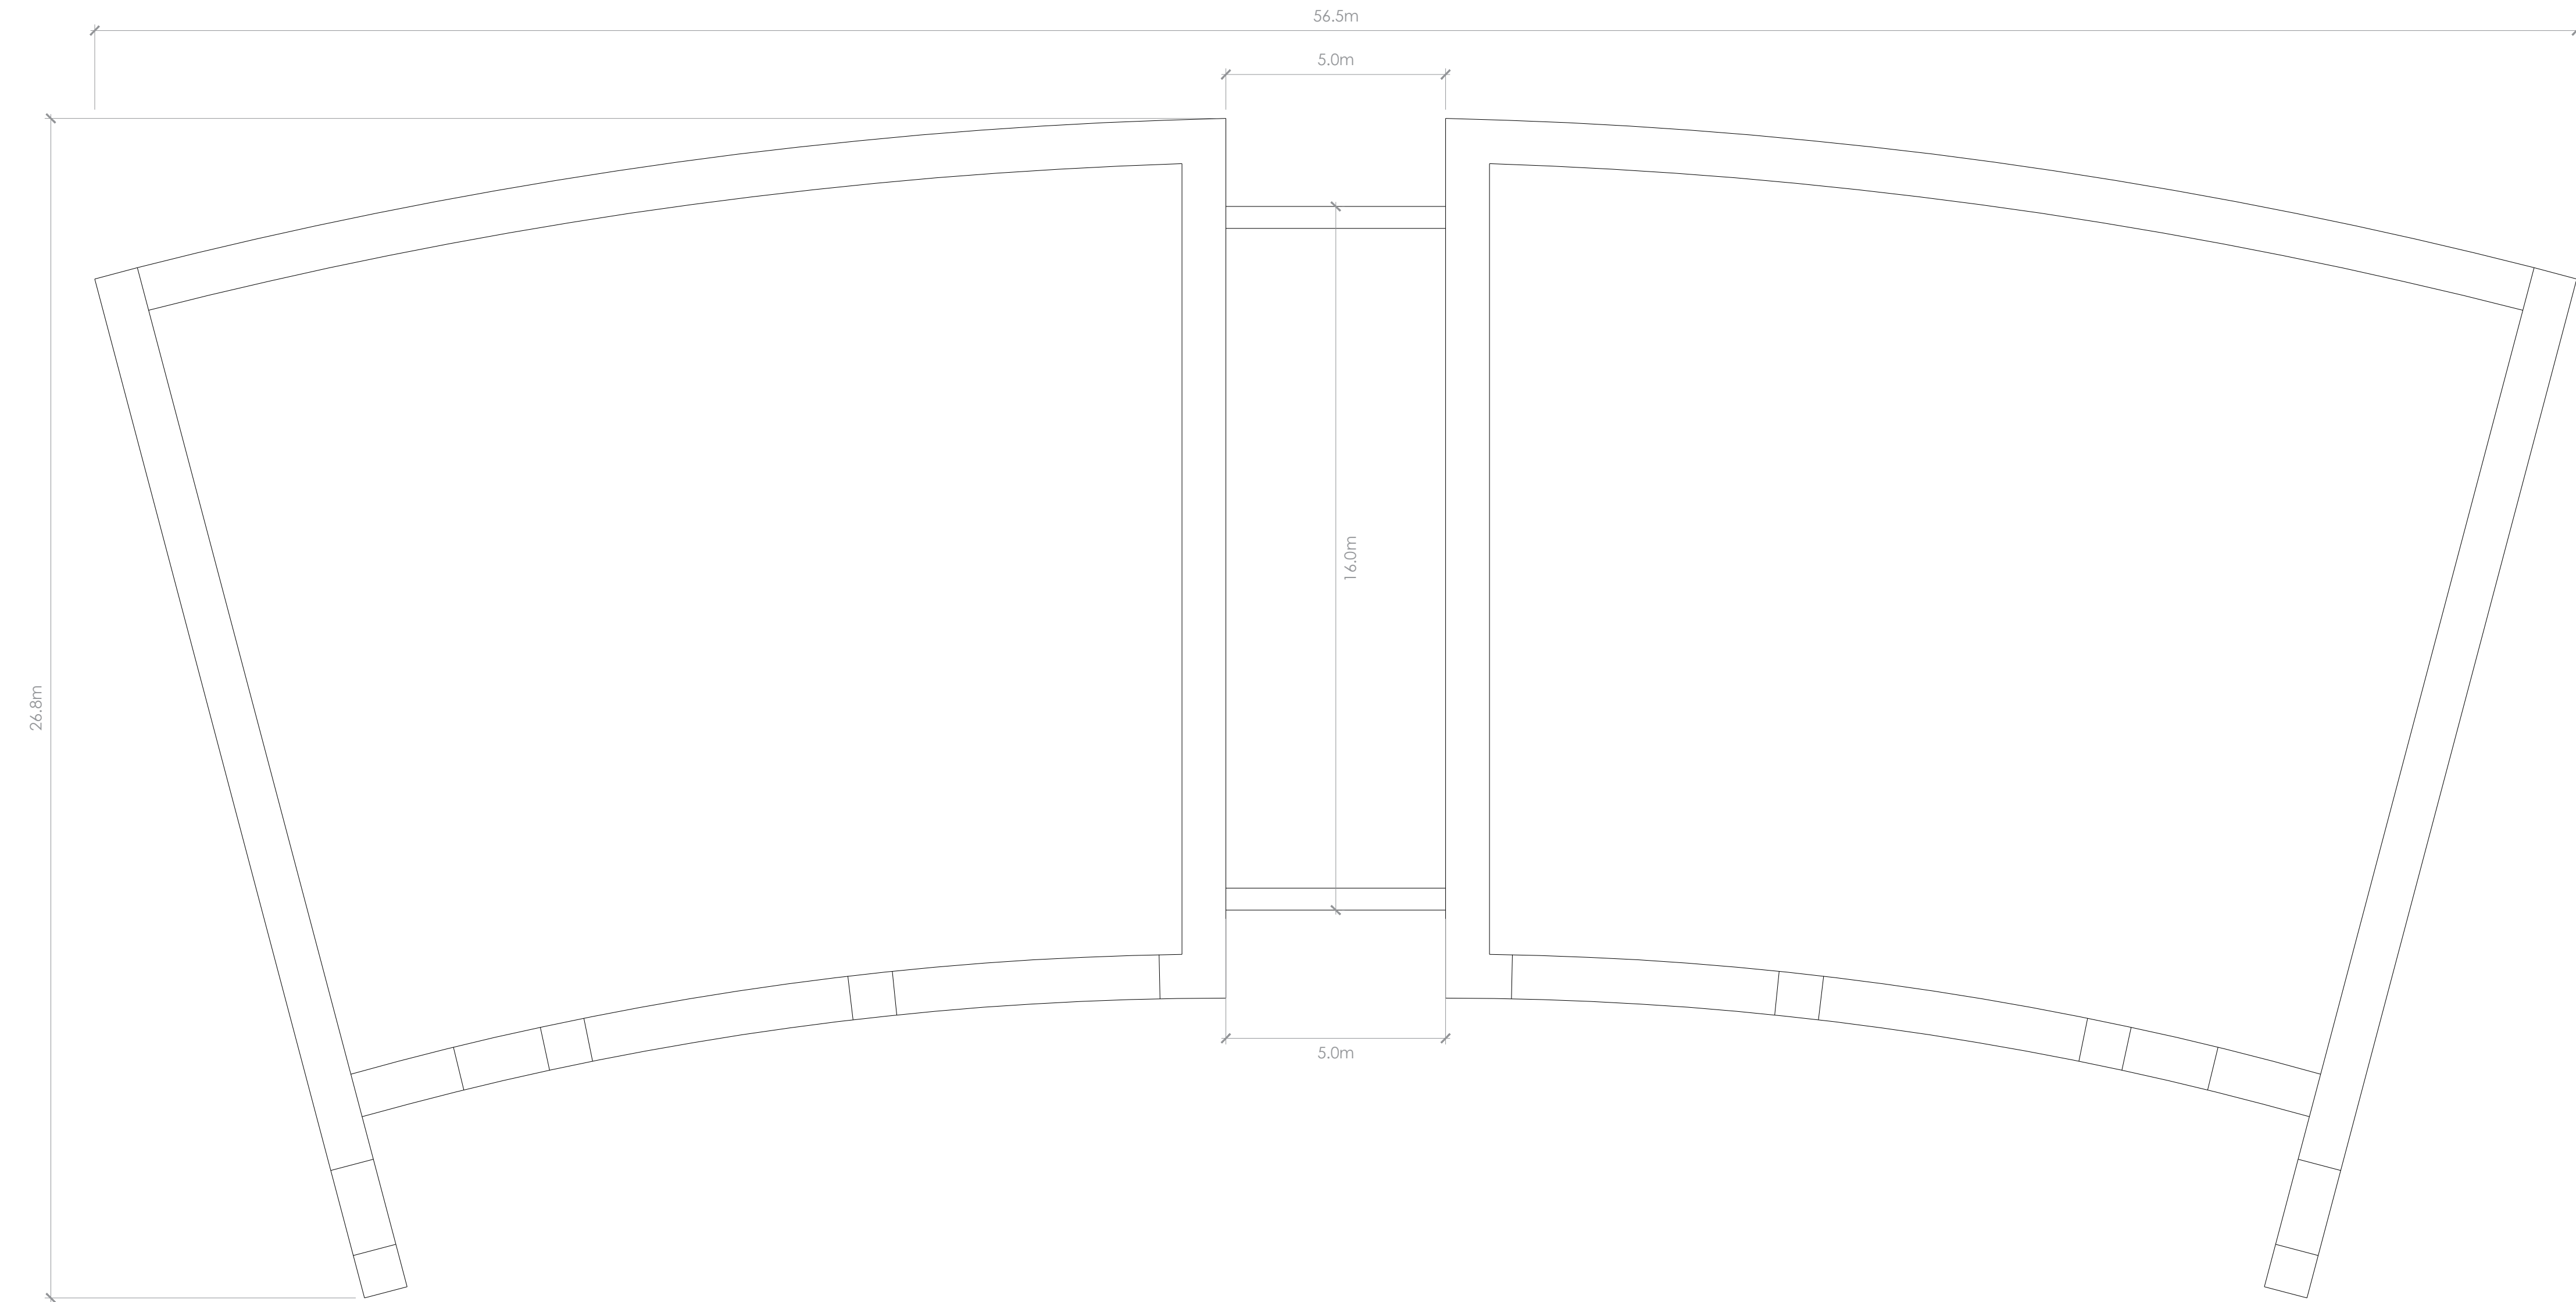

PLAN
1:100 @ A0



RENDER - NORTH ELEVATION
NTS @ A0



RENDER - NORTH ELEVATION
NTS @ A0



RENDER - 3D CONCEPT
NTS @ A0