notes

This drawing is the copyright of the Architects and may not be reproduced or used except by written permission.

Dimensions must not be scaled from this drawing. The Contractor is to check and verify all building and site dimensions before work is put in hand.

The Contractor is to check and verify with all the Statutory Authorities and the Employer the location and condition of any under ground or overhead services or confirm that none exist prior to work commencing on site.

The Contractor shall comply with enactments regulations and working rules relating to safety health and welfare of work people.

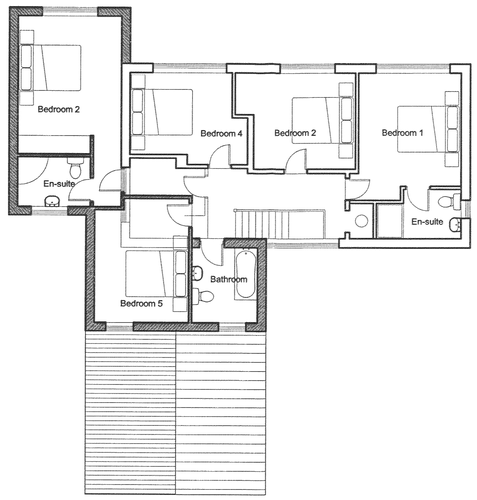

First floor plan

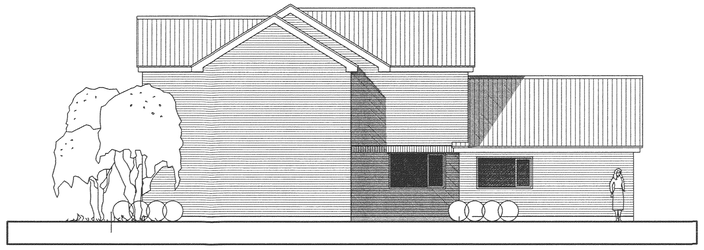

Side elevation



Side elevation



Block plan: 1:500



Location plan: 1:250

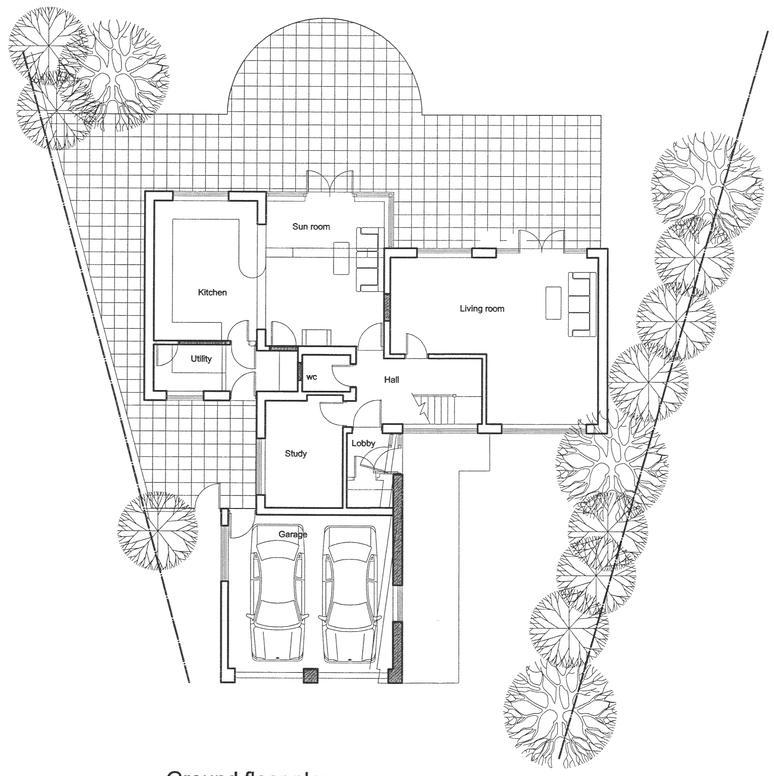

Ground floor plan

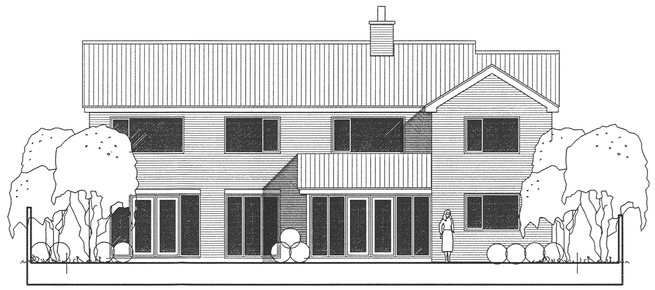

Rear elevation



Front elevation

22 OCT 2007

hipkin sims sanderson partnership
ARCHITECTS

44 Asfordby Road Melton Mowbray
Leicestershire LE13 OHR

Telephone 01664 563288 Facsimile 01664 503360

E-Mail Info@HSSPArchitects.co.uk Web www.HSSPArchitects.co.uk

project
Proposed extension
8 Marlborough Close
Burbage
Mr and Mrs Moorcroft

title Planning

date September 07

scale 1:100

drawn checked

dwg no 6080P-01A