



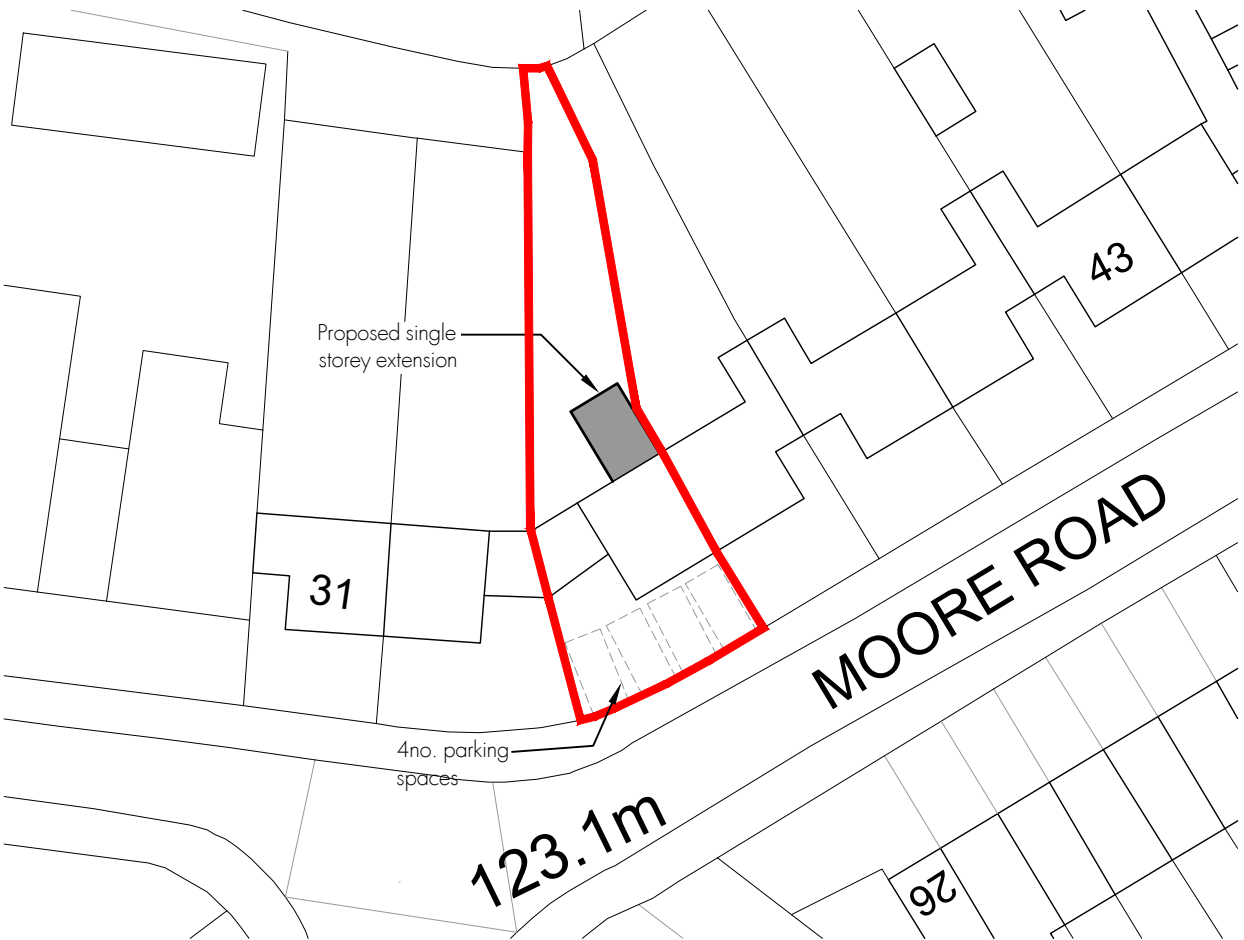


Block Plan – Scale 1:500

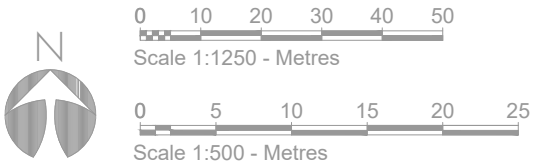


 **RM James**
Architectural Design and Technology

0116 286 6370
enquiries@rmjames.co.uk
www.rmjames.co.uk

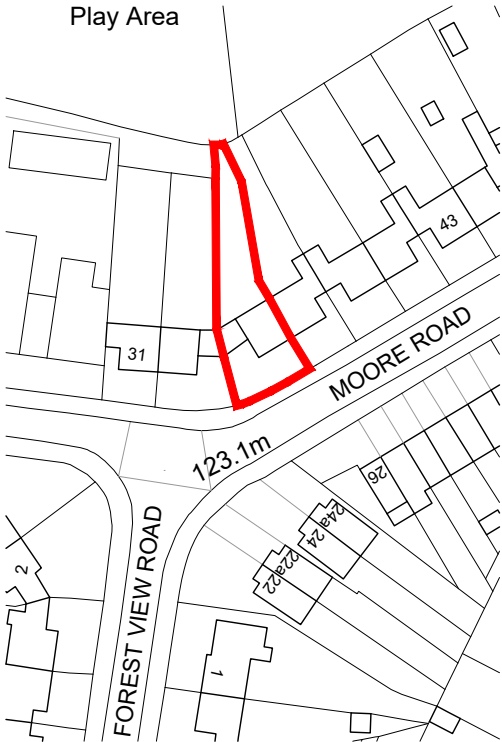

Ordnance Survey, (c) Crown Copyright 2023. All rights reserved. Licence number 100022432

Site Location Plan – Scale 1:1250

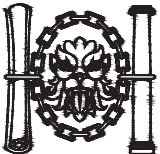CLIENT Lightbulb Hinckley		 Chartered Institute of Architectural Technologists Registered Practice	
PROJECT 35 Moore Road, Barwell Single Storey Extension			
DRAWING Site Location Plan Block Plan			
SCALE as noted @ A4		DATE May 2023	
STATUS PLANNING			
PROJECT No 19/313		DRAWING No 19/313 MR03	REVISION /