



Any discrepancies or proposed alterations to be notified to the designers and further instructions obtained prior to the commencement of work. For critical dimensions, use figured dimensions only do not scale. All dimensions and levels to be verified on site prior to work commencing.




Scale bar 1:50.


DATE:	REV:	DRAWN:	NOTE:
-------	------	--------	-------



Site Location Plan (scale 1:1250)

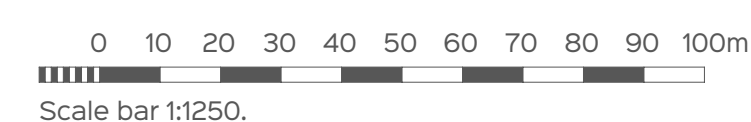


Scale bar 1:1250.

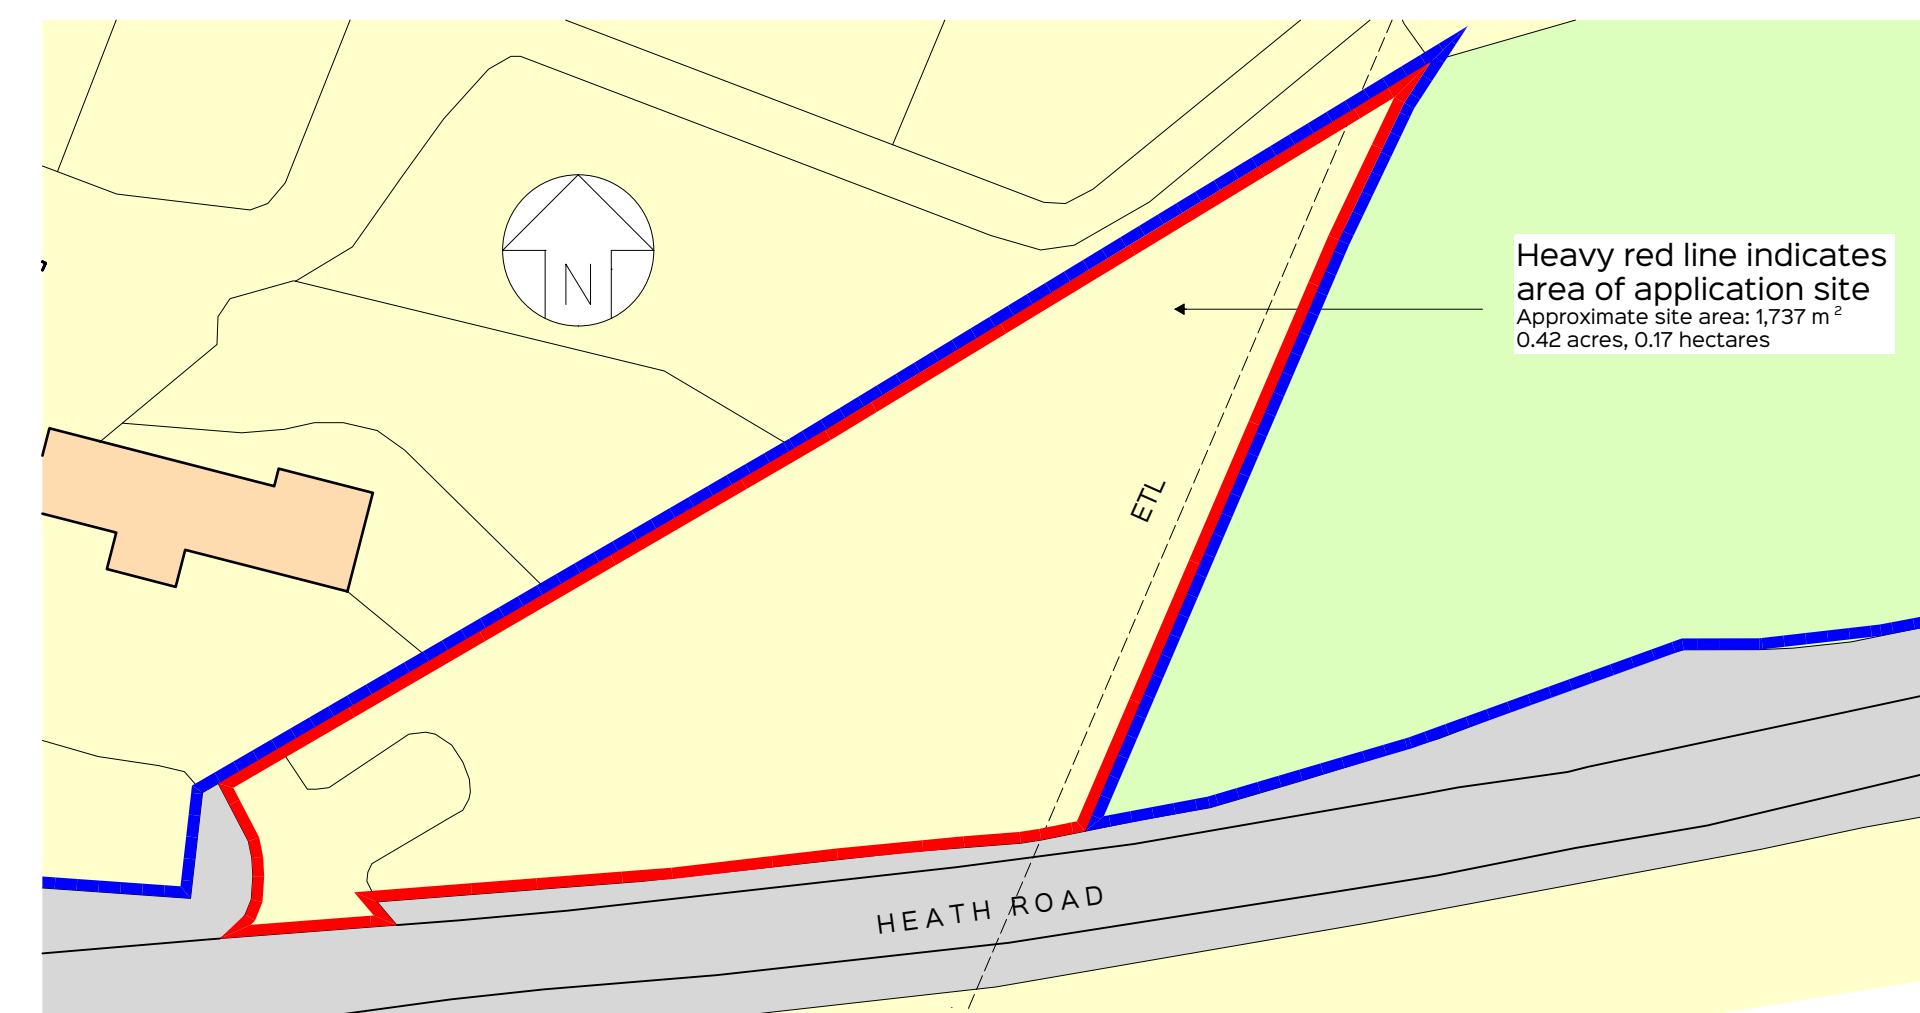

Existing Block Plan Layout (scale 1:500)



Scale bar 1:500.

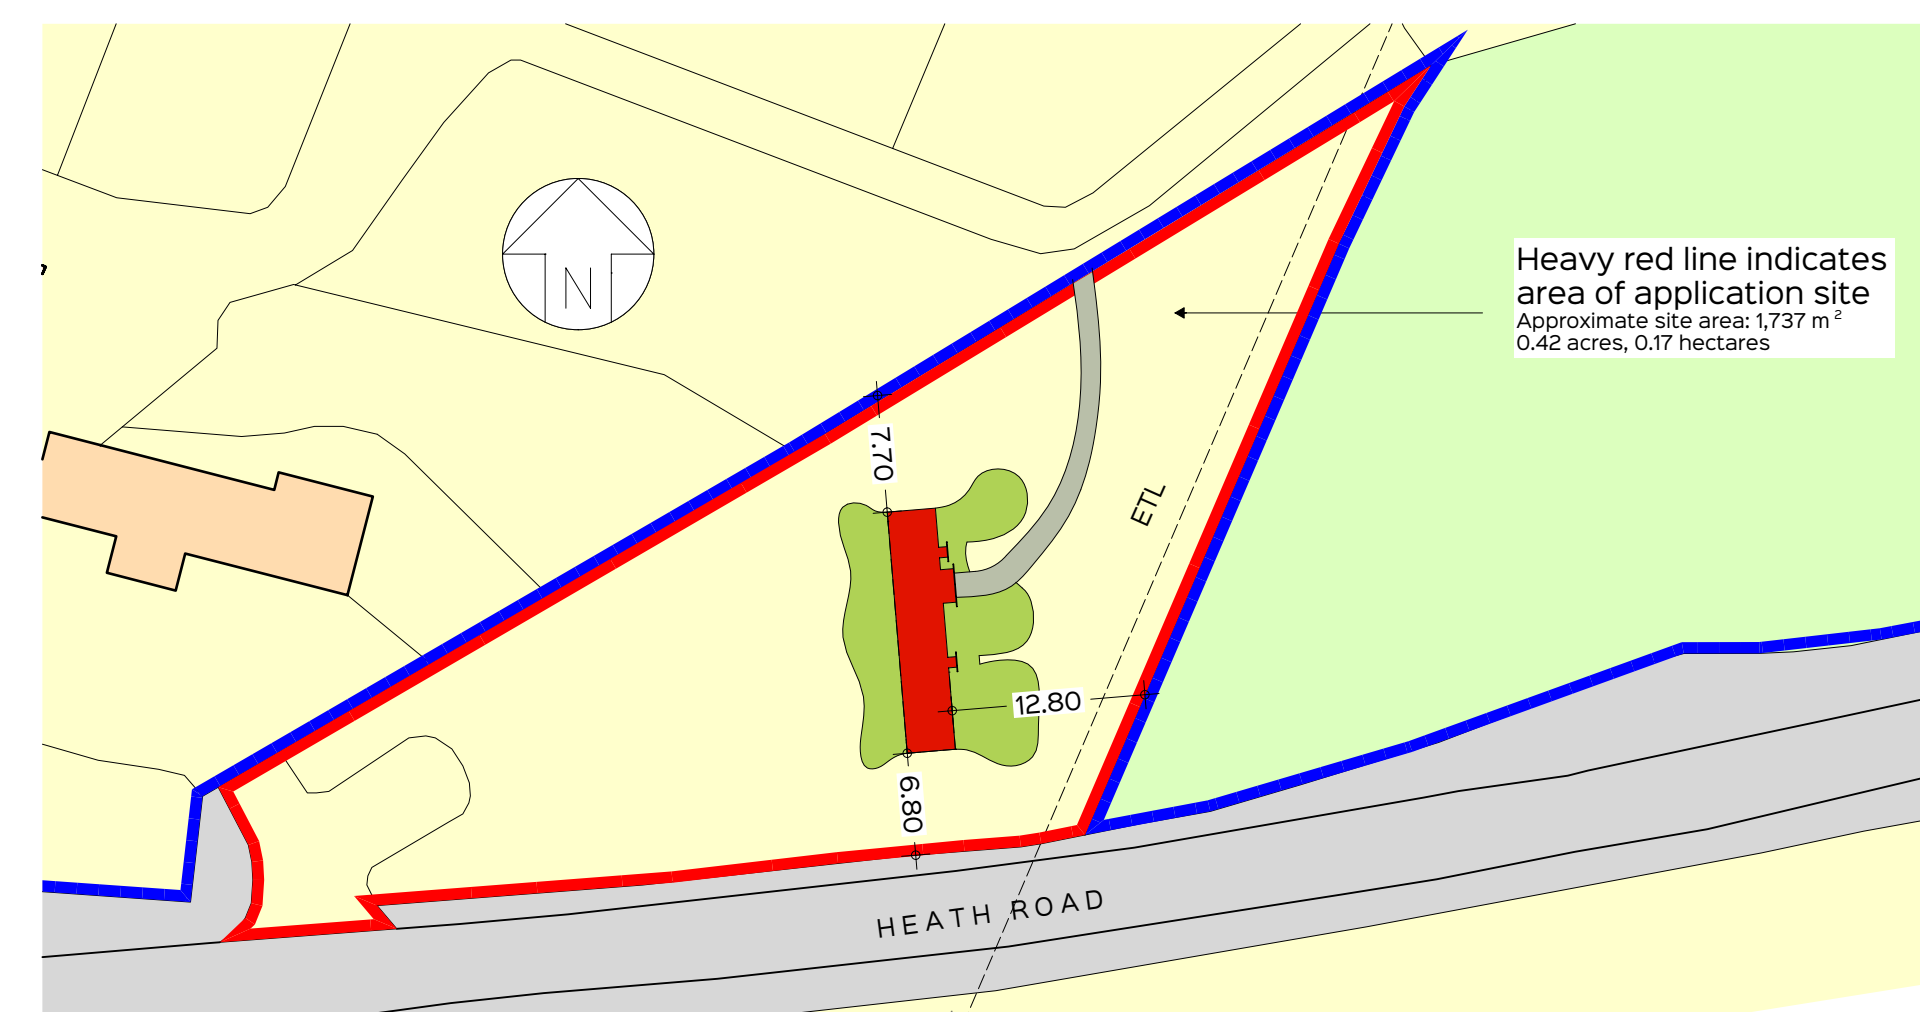

Proposed Block Plan Layout (scale 1:500)



Scale bar 1:500.

CLIENT: United Education Services Ltd	DRAWING: Proposed Site Location Plan and Drainage	SRA ARCHITECTURE	
PROJECT: Siting of Forest School Classroom	DATE: June 2023	SIZE: A1	SCALE: AS INDICATED
SITE LOCATION: Oakwood Community School, Heath Road, Bagworth, CV13 0JD	DRAWING NUMBER: 20 / 010 / M / 60	REV: NMB	STATUS: PLANNING
	DRAWN BY: DJK	CHECKED BY: NMB	© COPYRIGHT RESERVED
		SRA ARCHITECTURE LTD. THE QUAYS, BURTON WATERS LINCOLN, LN1 2XG t: 01522 59 69 39 e: design@sra-architecture.co.uk w: www.sra-architecture.co.uk Registered in England No. 05325004	