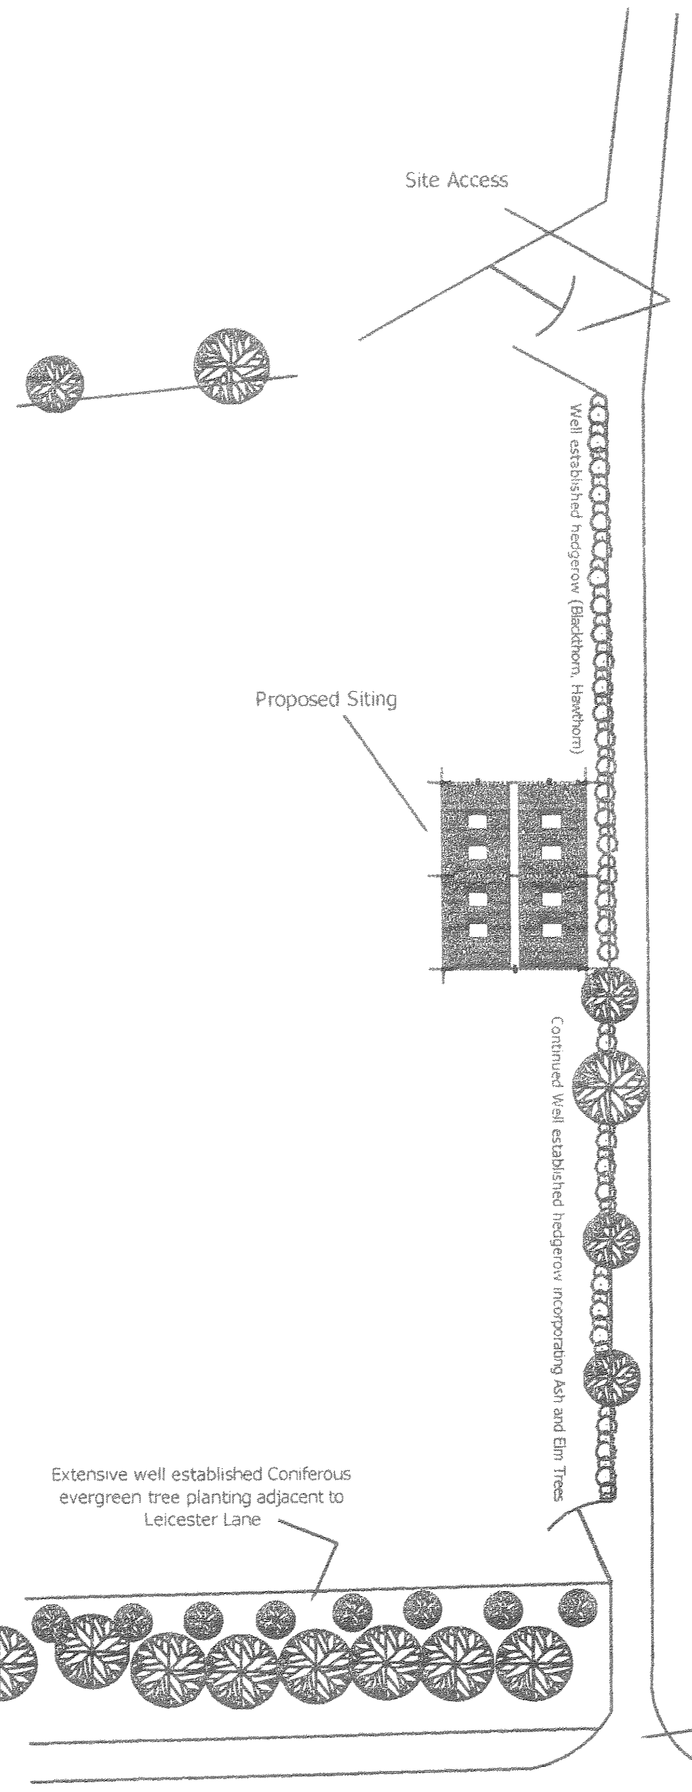
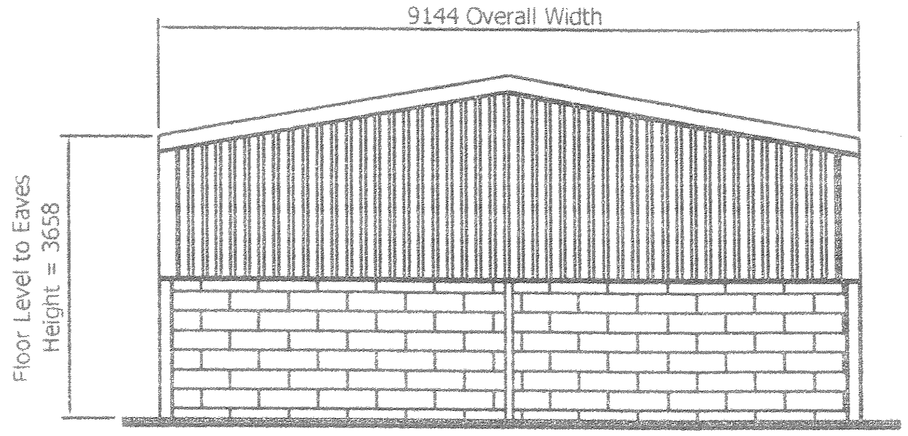
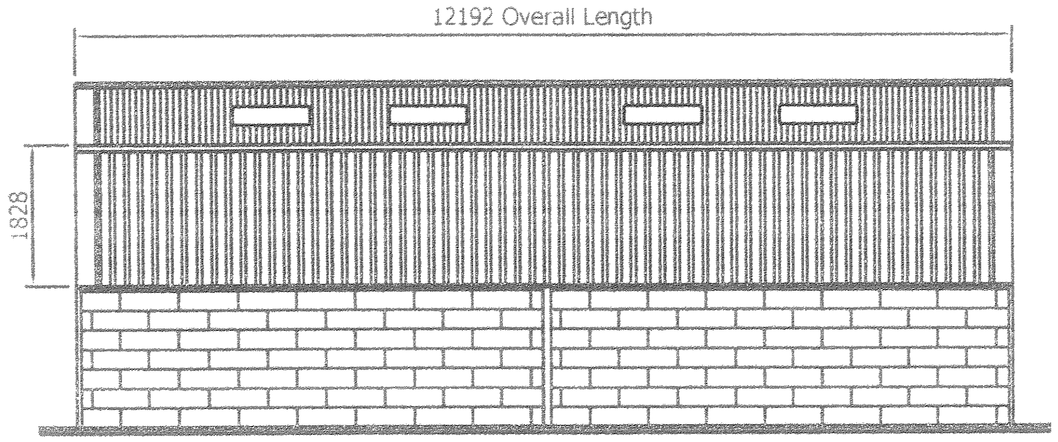


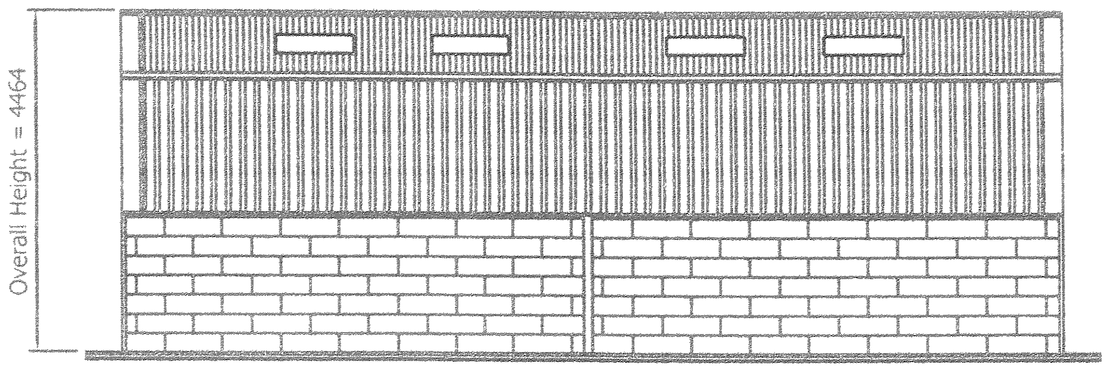

Partial Site Plan (1:250)



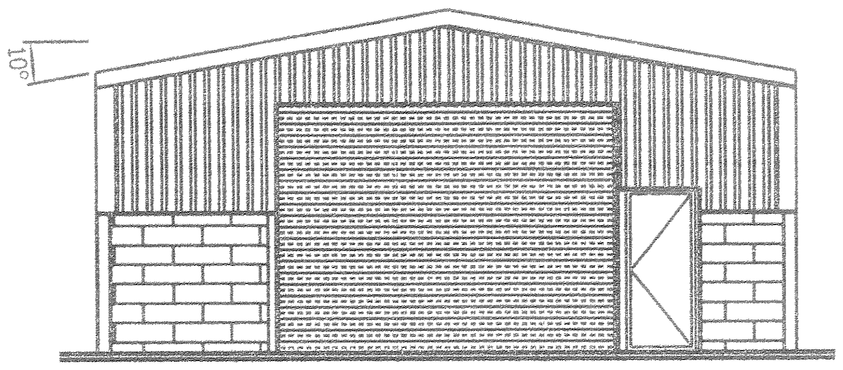

Proposed Gable Elevation (1:50)
(Nearest Leicester Lane)




Proposed Side Elevation (1:50)
(Adjacent to the access track)




Proposed Side Elevation (1:50)
(Facing Fields)




Proposed Gable Elevation (1:50)
(Facing Fields)

**Proposed Building Specification:-**

Roof Sheeting:- The proposed Roof Sheeting will be Natural Grey Fibre Cement 'Big Six' profiled non-asbestos reinforced sheets complete with matching close fitting ridge pieces and barge board flashings. Colour to be approved by Local Authority

Roof Lights:- PVC 'Big Six' profile to match roof sheeting laid as shown

Vertical Cladding:- BS 08-B-29 Vandyke Brown plastic coated box profile steel sheeting as shown complete with match trim and corner flashings. Colour to be approved by Local Authority

Rainwater Goods:- To each side elevation 1 No. run of Black 150mm nominal half round PVC guttering complete with 1 No. 110mm diameter PVC rainwater pipe

Walling:- Natural grey limestone concrete blockwork as shown

Doors:- Main Access door to be roller shutter style door comprising plain galvanised steel laths. Pass door to be steel secure door with mid-grey finish

**All Dimensions showns are mm.**

| Rev. | Revision Description | Drn | Chkd | Appd | Date |
|---|---|---|---|---|---|

ANTHONY CONSTRUCTION
(ERECTING & CLADDING SPECIALISTS) LIMITED
7 Bayleaf Crescent, Oakwood, Derby DE21 2UG
Tel: 01332 820 119 - Fax: 01332 820 179
e-mail: Anthony_construction@hotmail.com
© Copyright

Client:
Mr R White
4 Willow Dean Way, Barwell,
Leicestershire. LE9 8DU

Project:
Proposed General Purpose Storage Building at land that was formerley Stud Farm, Leicester Lane, Desford. LE9 9JJ

Title:
Plan & Elevational Views for Client & Local Authority Approval

| Drawn by: Anthony Cowd | Designed by: Anthony Cowd | Checked: |
|---|---|---|
| Date: March 2008 | Index No.: | Approved: |

Scales: 1:50/250 @ A1

Drawing No: AC/1888/001 — Revision:

DEVELOPMENT SERVICES
RECEIVED