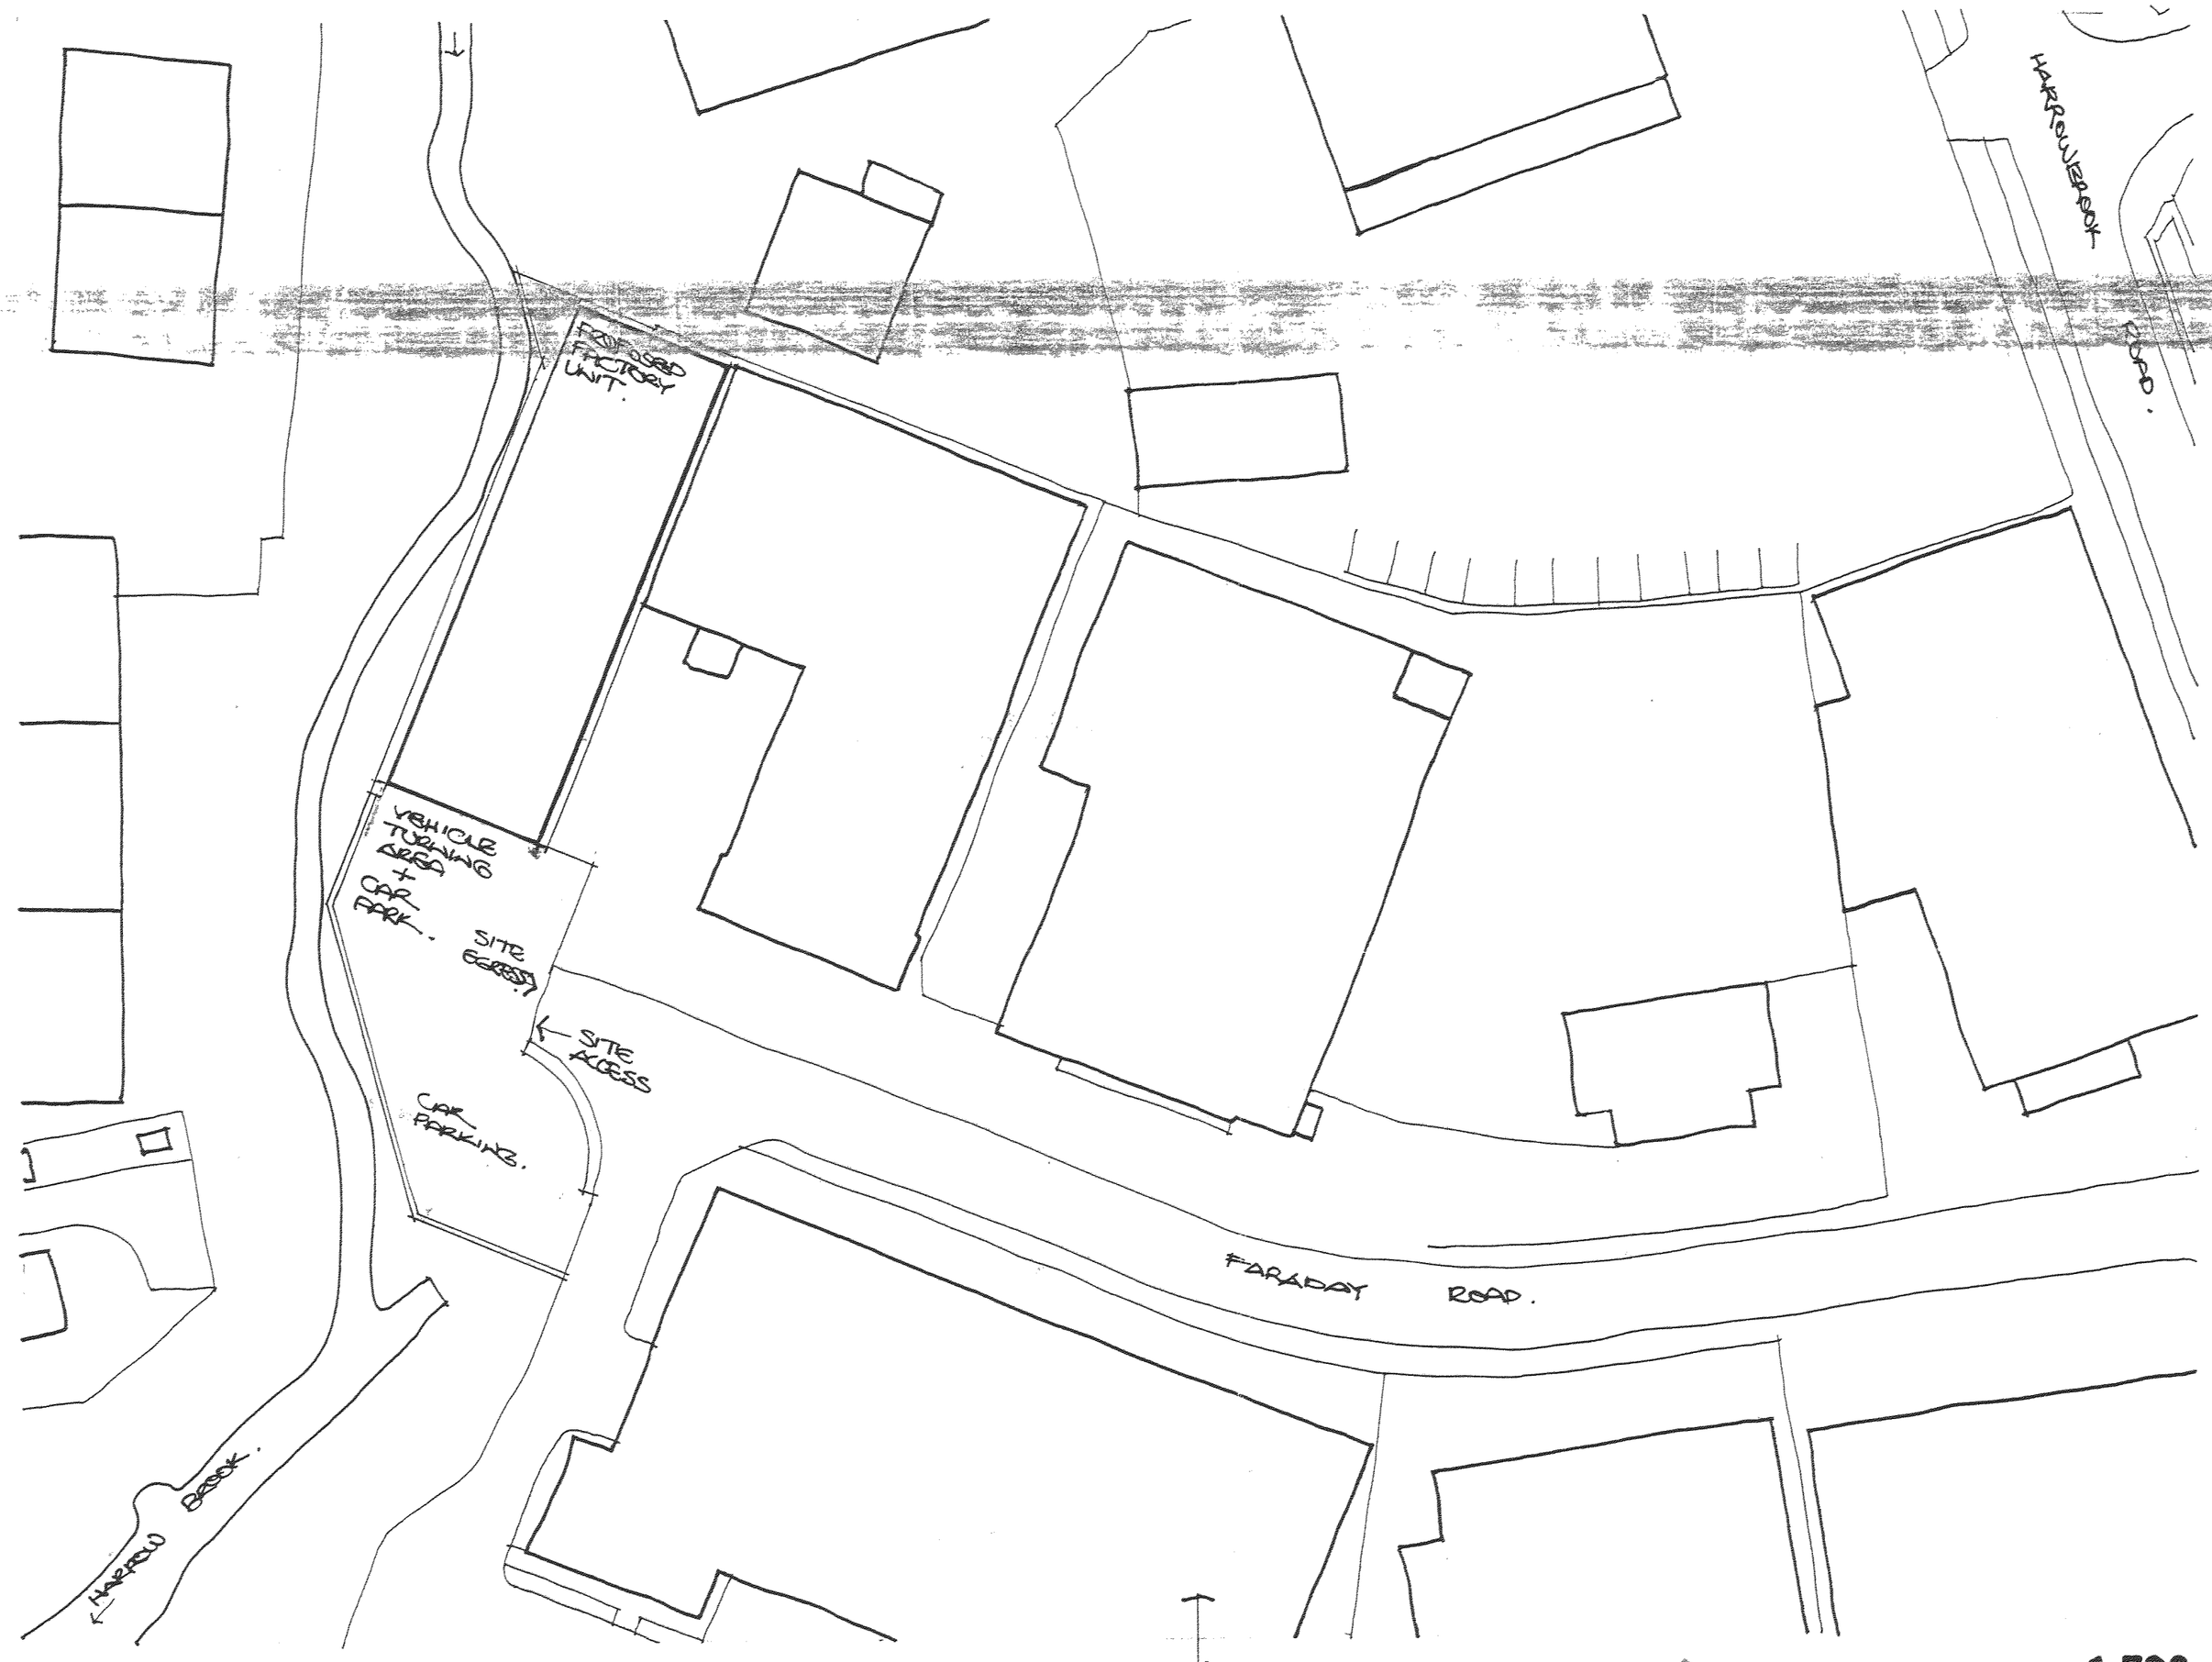


site plan.

1:500.

DEVELOPMENT SERVICES
02 JUL 2008
RECEIVED

proposed factory unit.
Faraday Road.
Harrow Brook
Industrial Estate.
Hinckley.
Blueridge Contracts Ltd.

1:500 6/08. 7/55.01.

David Pycroft
Architectural Services Limited
23 New Street Kegworth Derby DE74 2FT
telephone 01509 670416 07969 443534