SITE BOUNDARY.

600

14600.

factory.

mess room.

WC. WC.

REVISIONS.
A. 6/08. ROLLER SHUTTER RESITED.

46000.

1000.

ground floor plan.

SITE BOUNDARY.

HARROW BROOK.

HARROW BROOK.

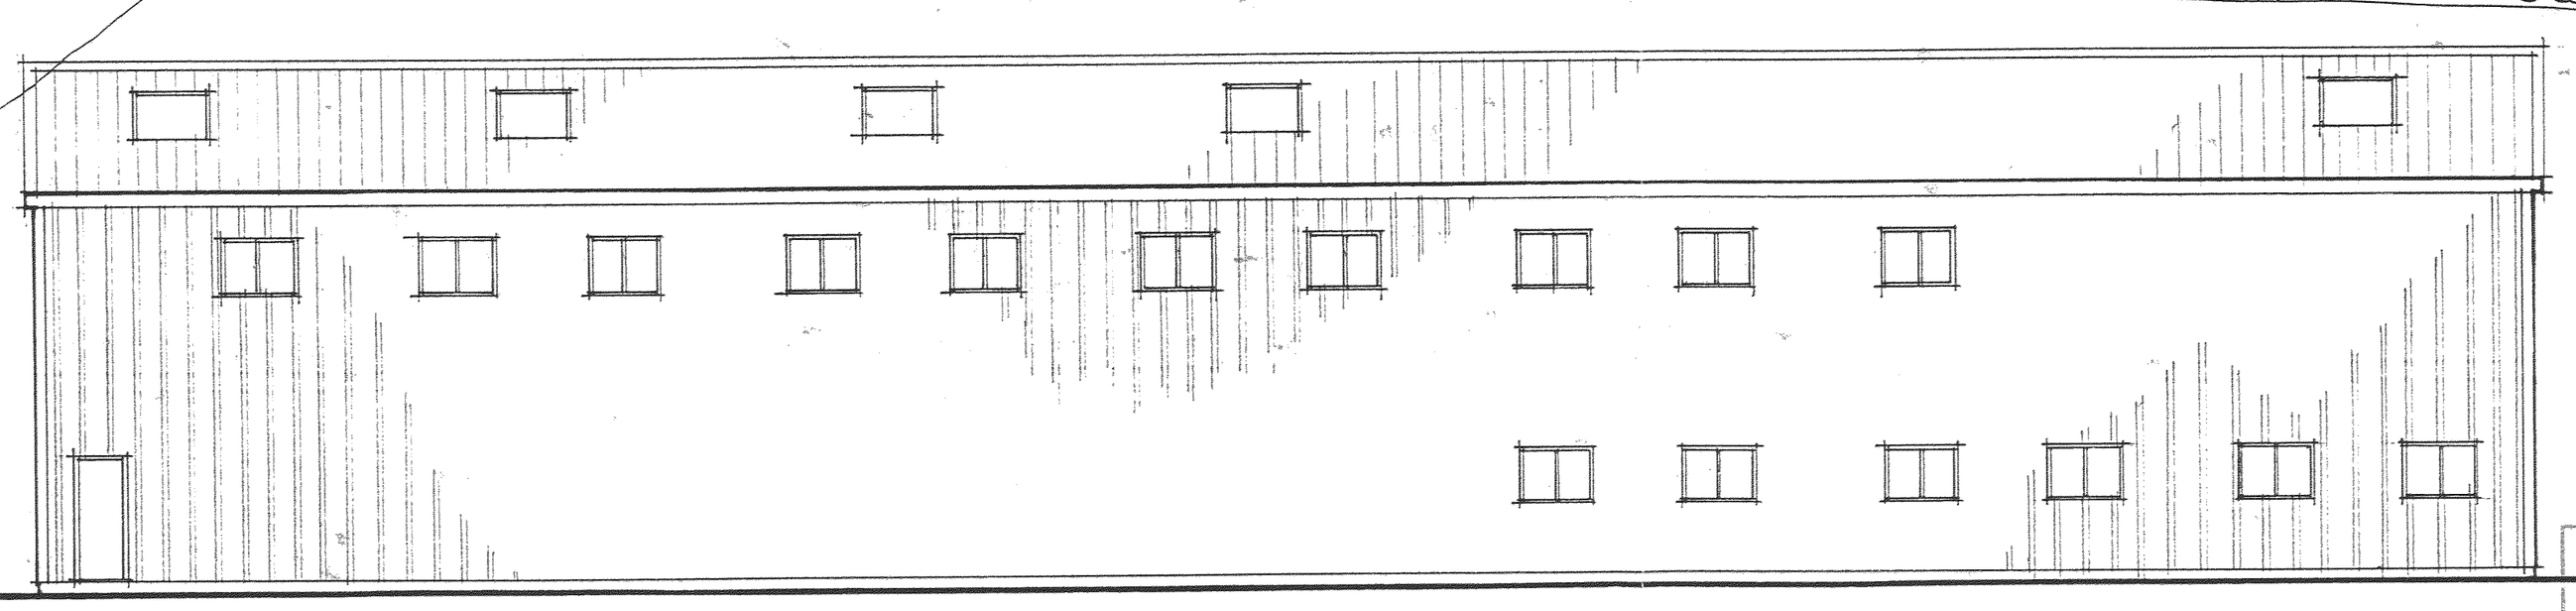

north west elevation.

DEVELOPMENT SERVICES
02 JUL 2008
RECEIVED

proposed factory unit.
Faraday Road.
Harrow Brook Industrial Estate.
Hinckley.
Blueridge Contracts Ltd.

1:100. 5/08. 7/55. 02.

David Pycroft
Architectural Services Limited
23 New Street Kegworth Derby DE74 2FT
telephone 01509 670416 07969 443534