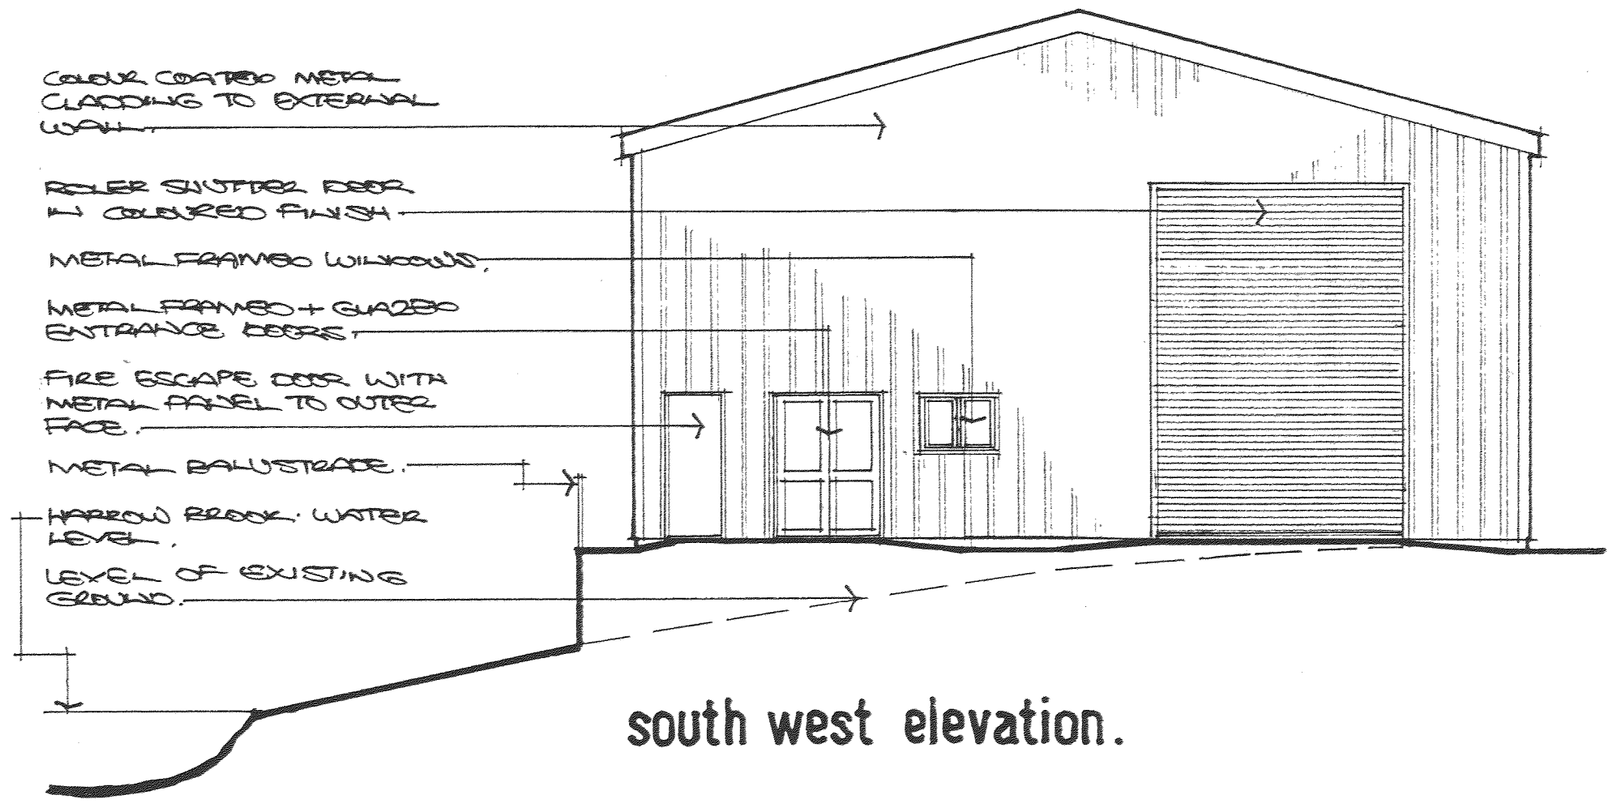

south west elevation.

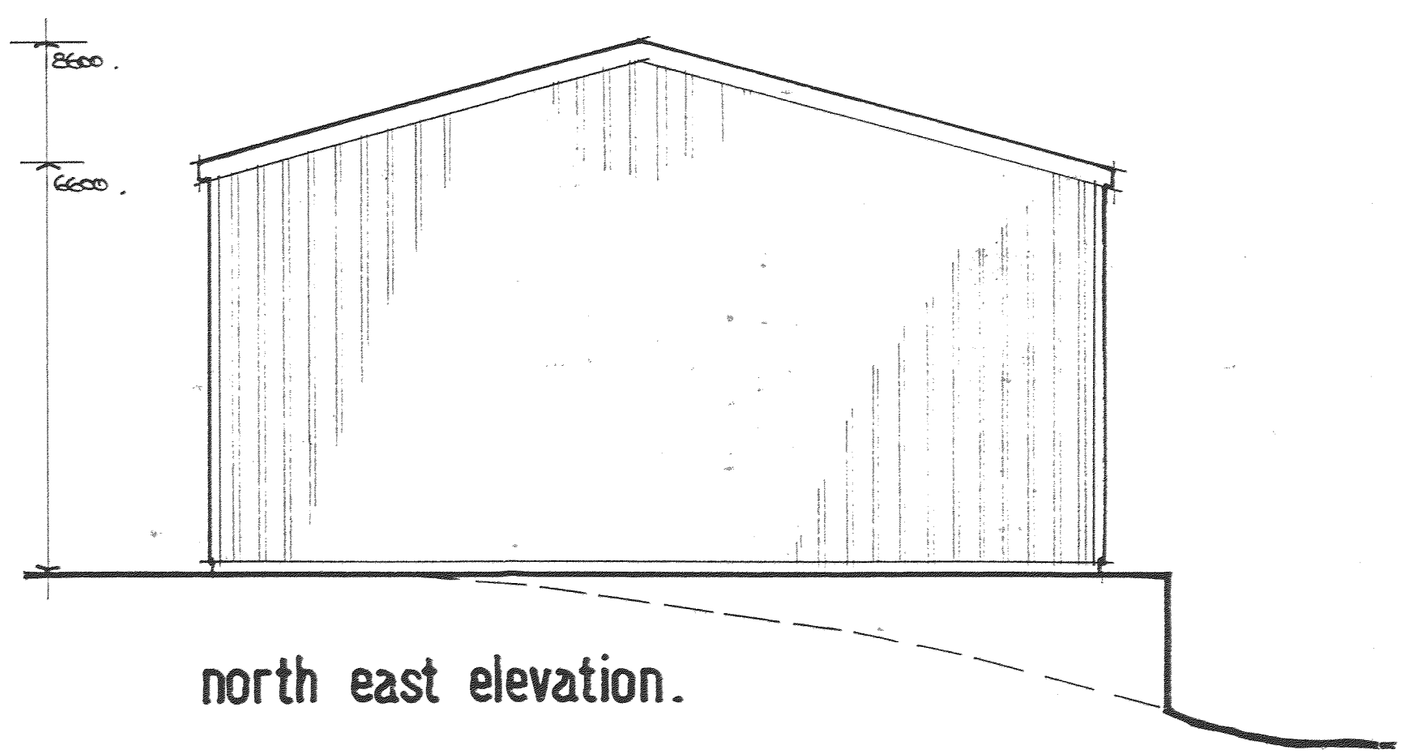

north east elevation.

location plan. N 1:1250.

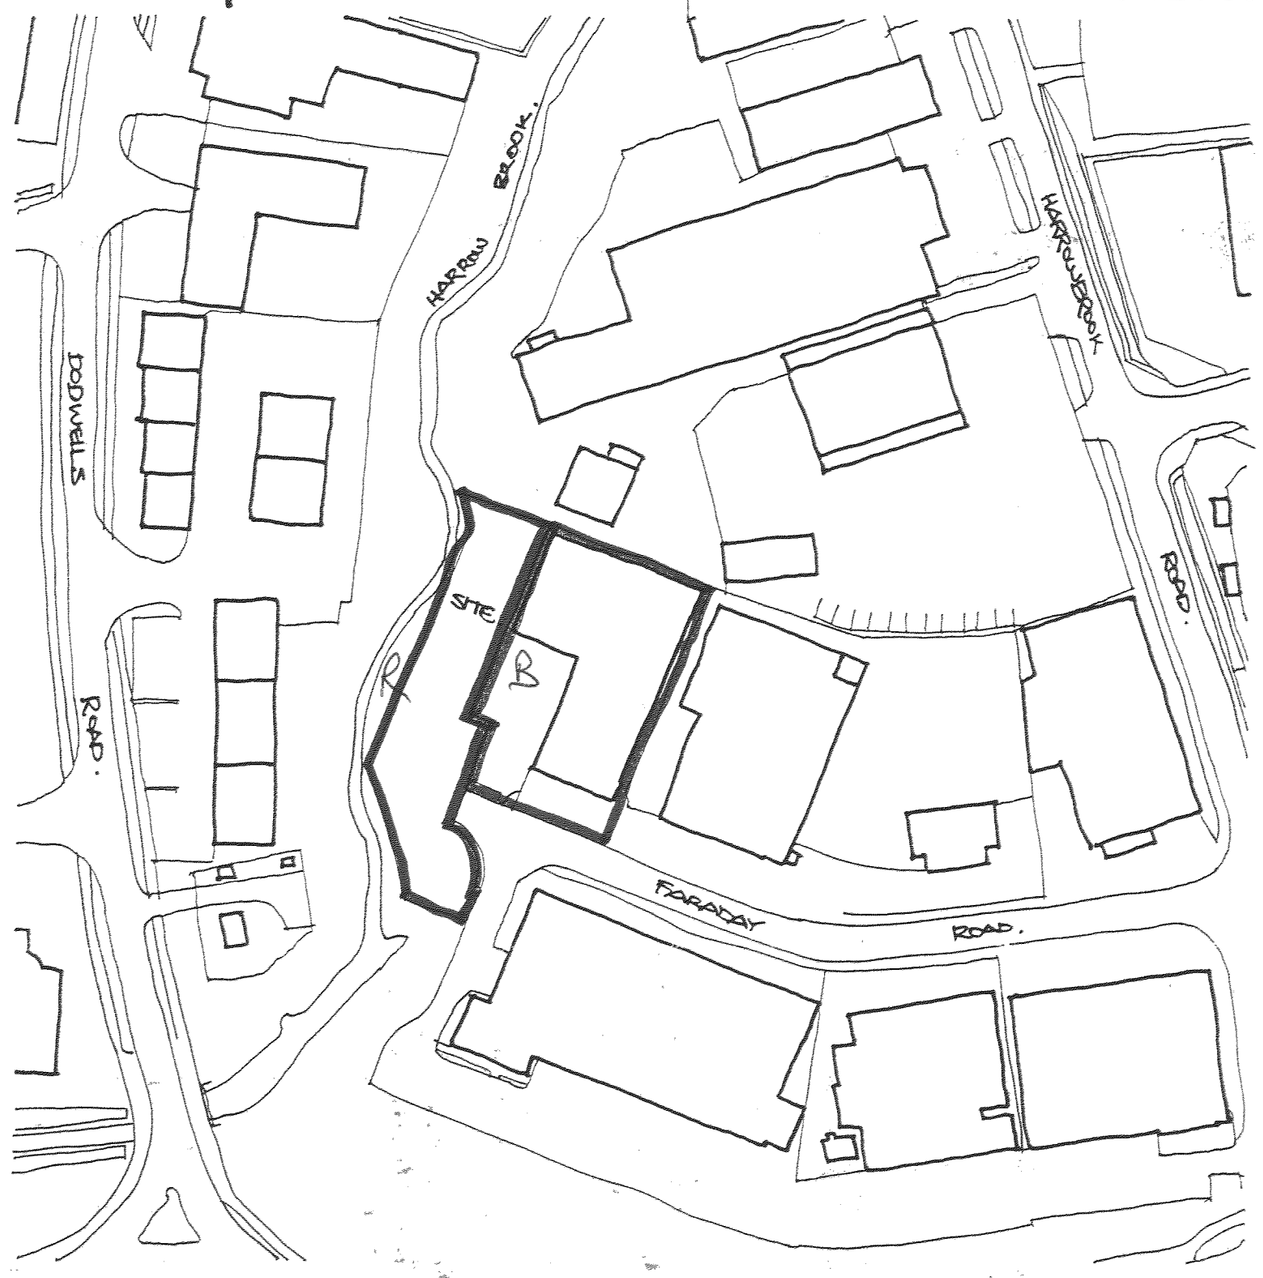

REVISIONS.
A. 6/08. ROLLER SHUTTER RESITED.

DEVELOPMENT SERVICES
02 JUL 2008
RECEIVED

proposed factory unit.
Faraday Road.
Harrow Brook
Industrial Estate.
Hinckley.
Blueridge Contracts Ltd.

1:100. 5/08. 7/55. 04. A.

David Pycroft
Architectural Services Limited
23 New Street Kegworth Derby DE74 2FT
telephone 01509 670416 07969 443534