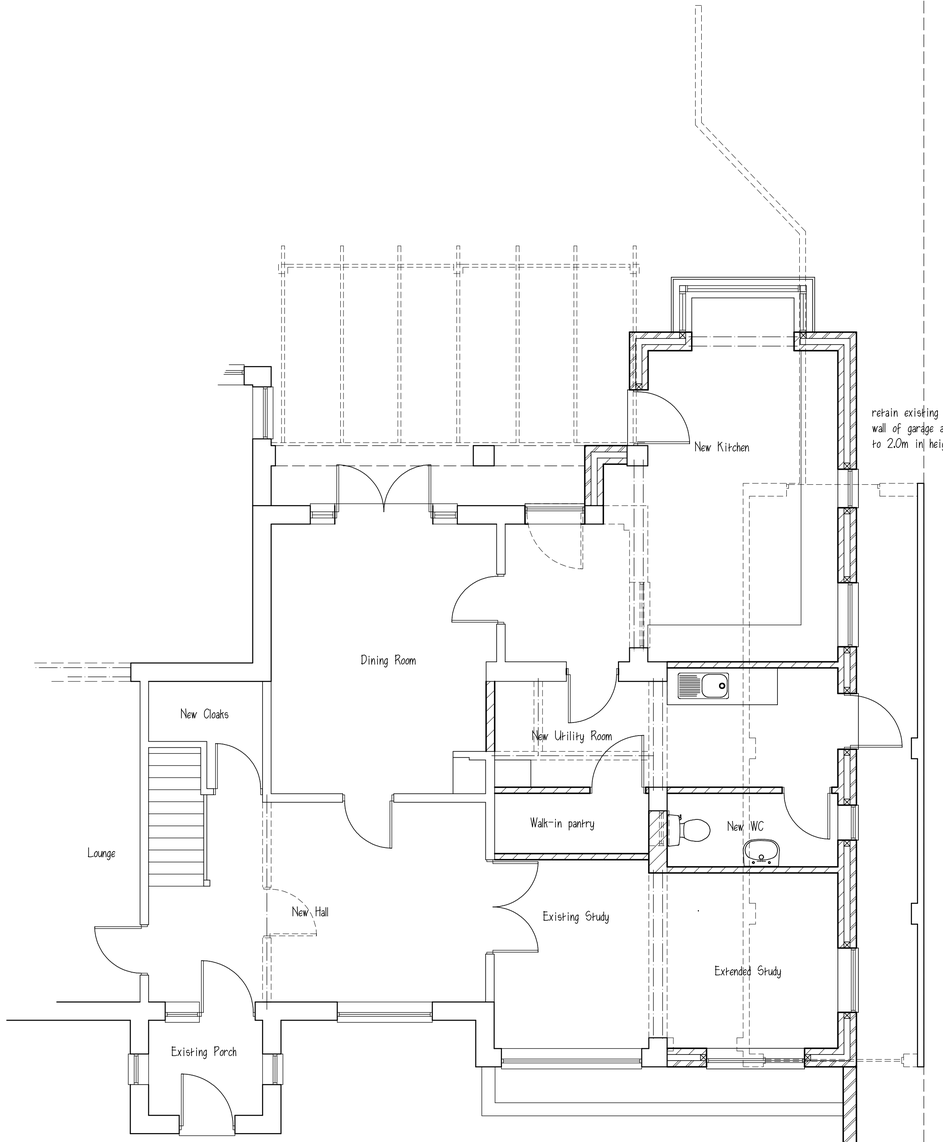

1:50 GROUND FLOOR PLAN

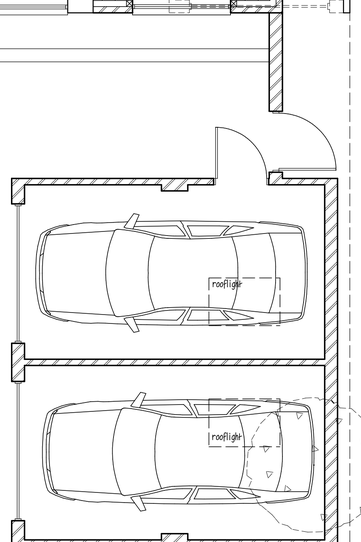

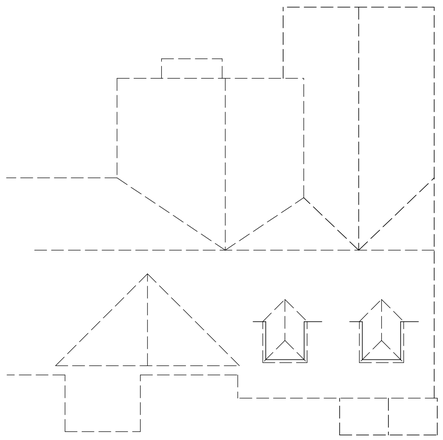

1:100 ROOF PLAN



1:100 REAR ELEVATION

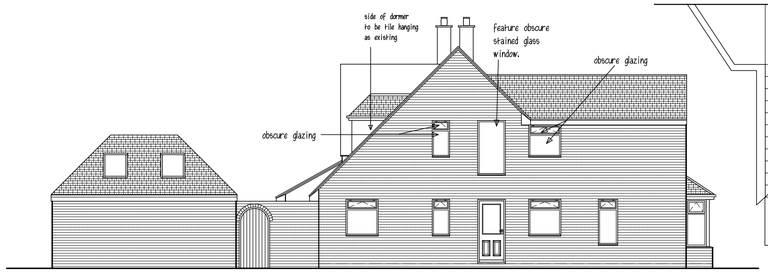

1:100 SIDE ELEVATION

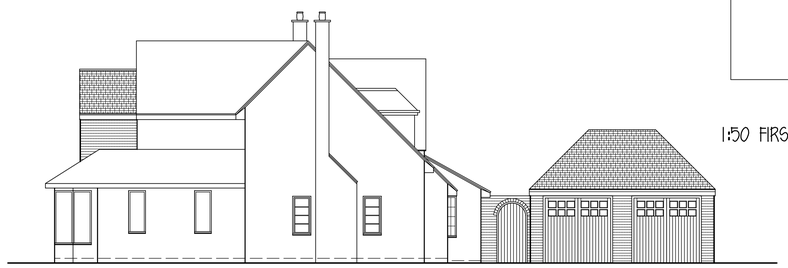

1:100 SIDE ELEVATION

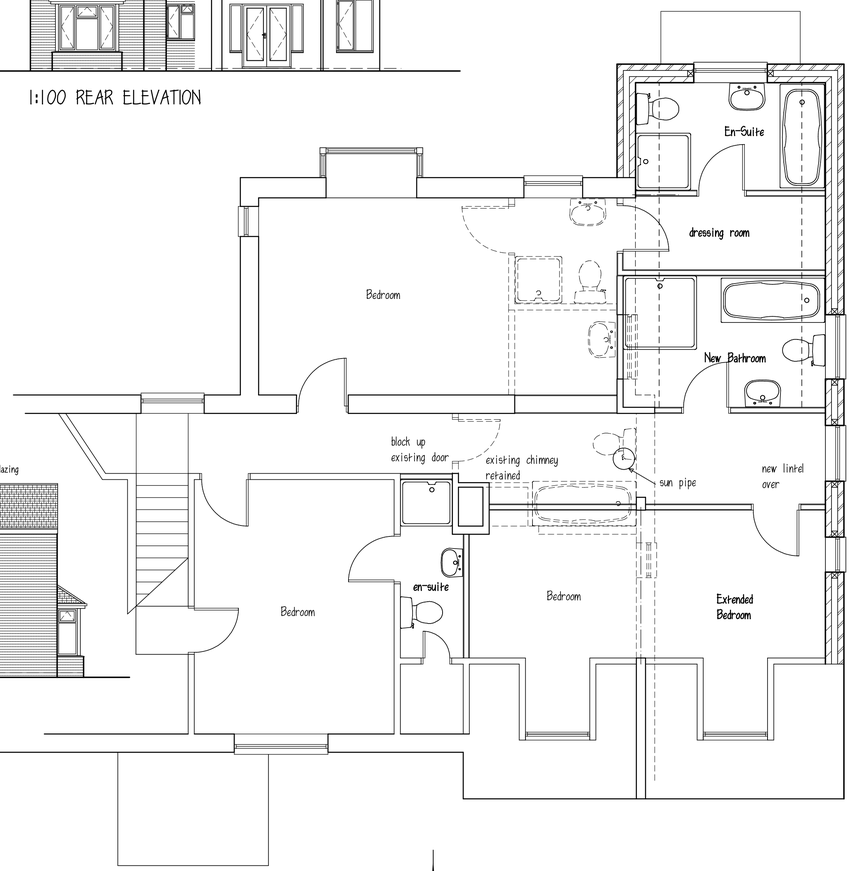

1:50 FIRST FLOOR PLAN



1:100 FRONT ELEVATION



1:100 FRONT ELEVATION WITH GARAGE ELEVATION



1:500 SITE PLAN

Proposed Extensions
341 Rugby Road, Burbage, Hinckley
for:- Mr. & Mrs. T. Bowtell

Drawn by : LLE
Checked by :
Drawing No. : 3422-4C
Scale : as noted

revision	date	
A	06-07-06	Alterations to suit Planners requirements
B	20-07-06	Amendments as per planning request
C	26-07-06	Side elevation amended

RICA
R. John Craddock Associates.
Chartered Architects : Planning Supervisors
Dugdale House 25/27 Dugdale Street
Nuneaton CV11 5QJ
Tel: 024 7638 6769
Fax: 024 7664 1865