

WEST - ELEVATION



NORTH - ELEVATION

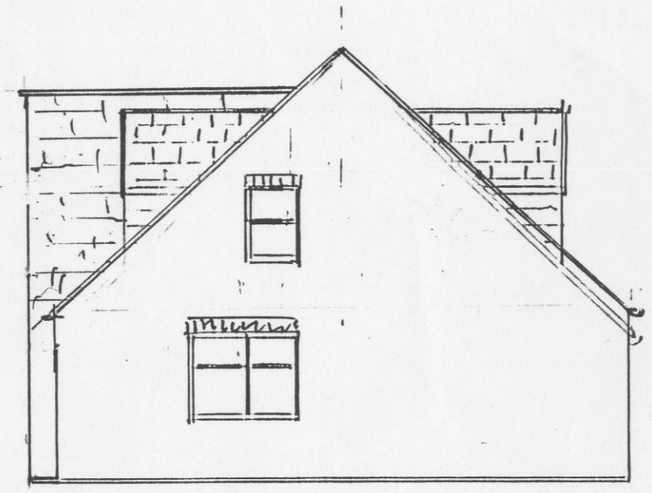

SOUTH - ELEVATION

Scale 1:100



EAST - ELEVATION

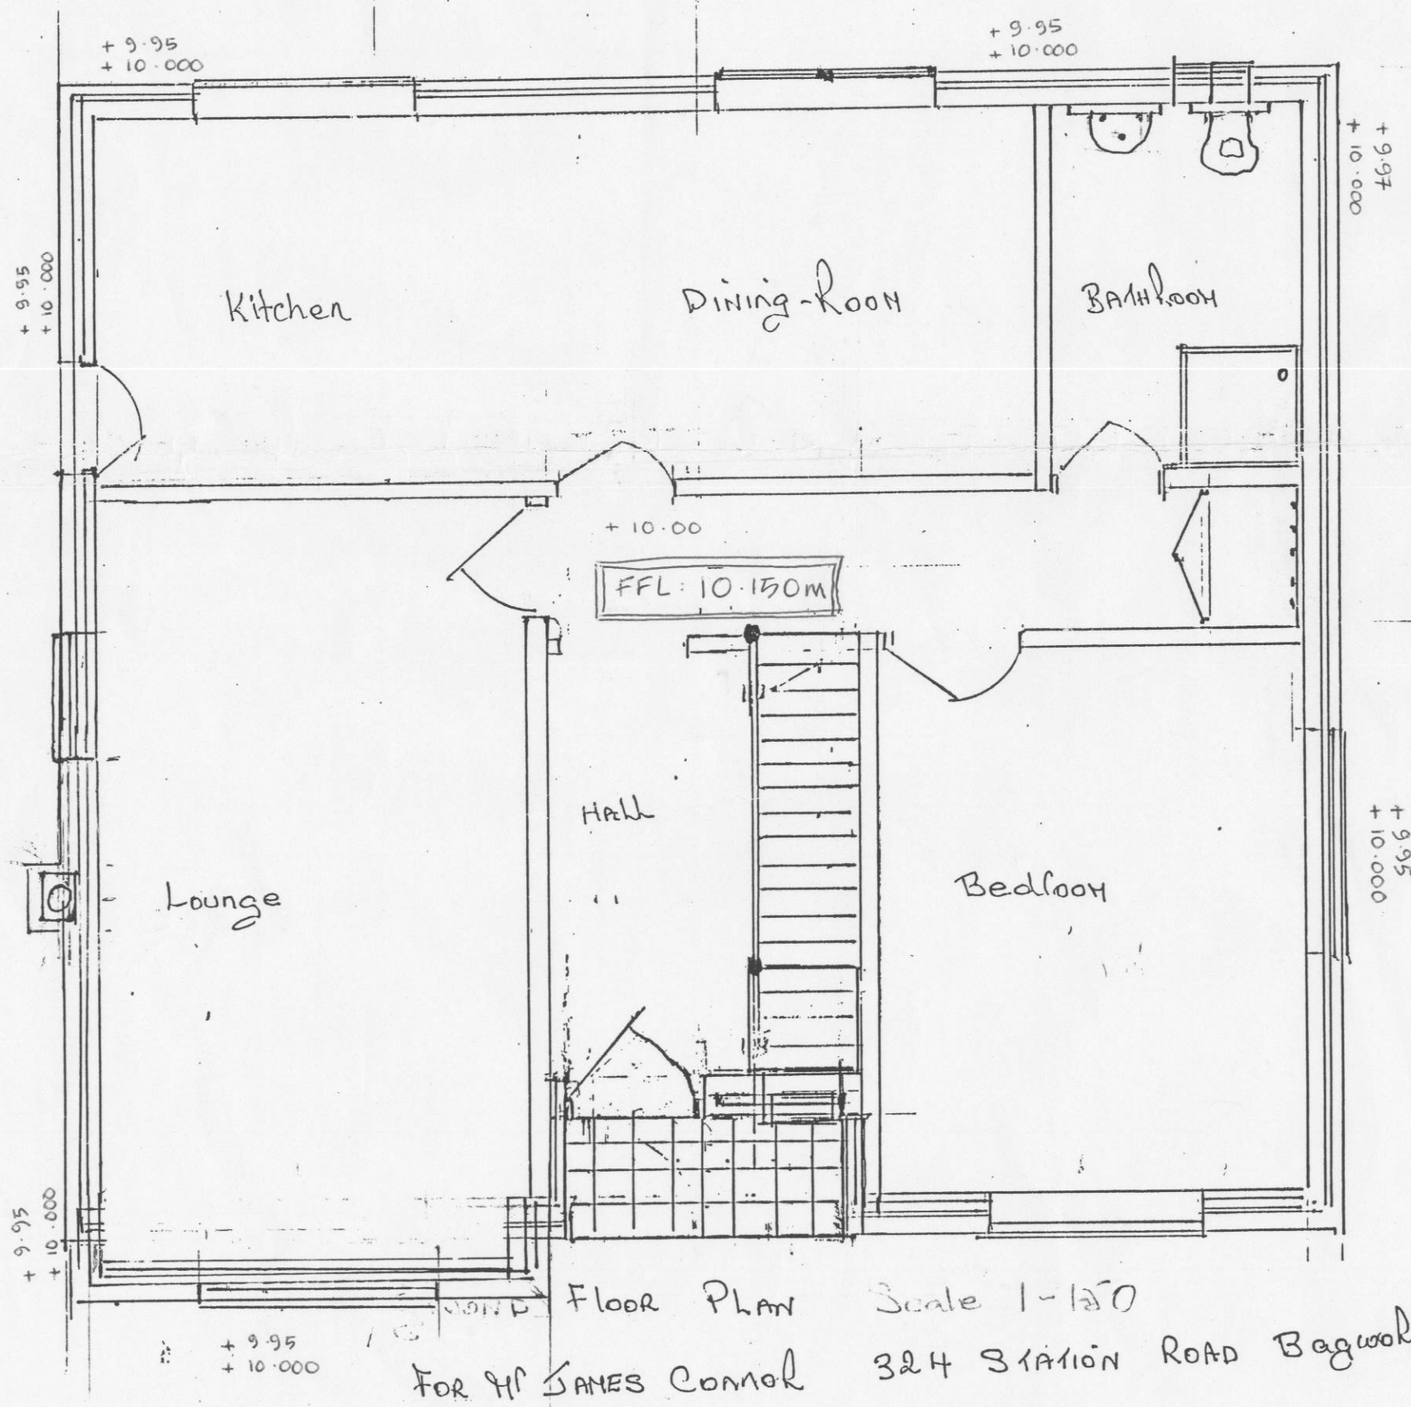

Floor Plan Scale 1-150

FOR Mr James Connor 324 Station Road Bagworth.

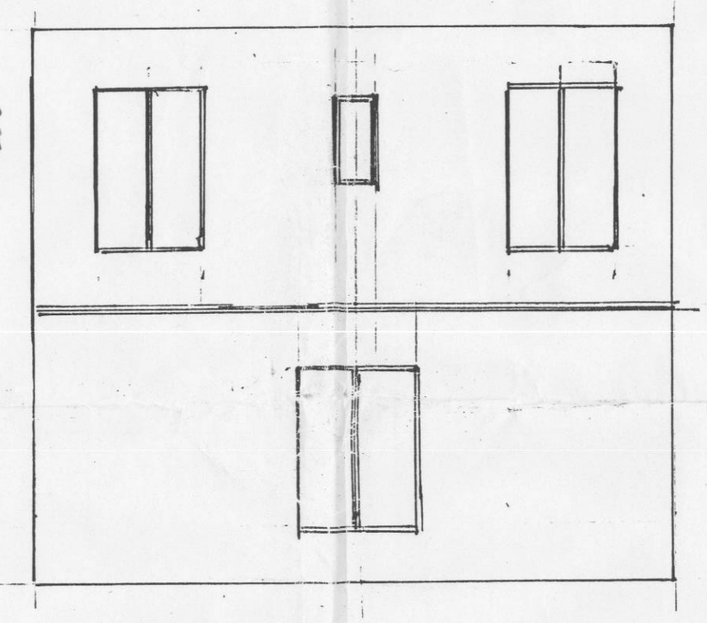

ROOF PLAN

LEVELS
+0.00 EXISTING
+0.00 PROPOSED

DEVELOPMENT SERVICES
24 FEB 2010
RECEIVED

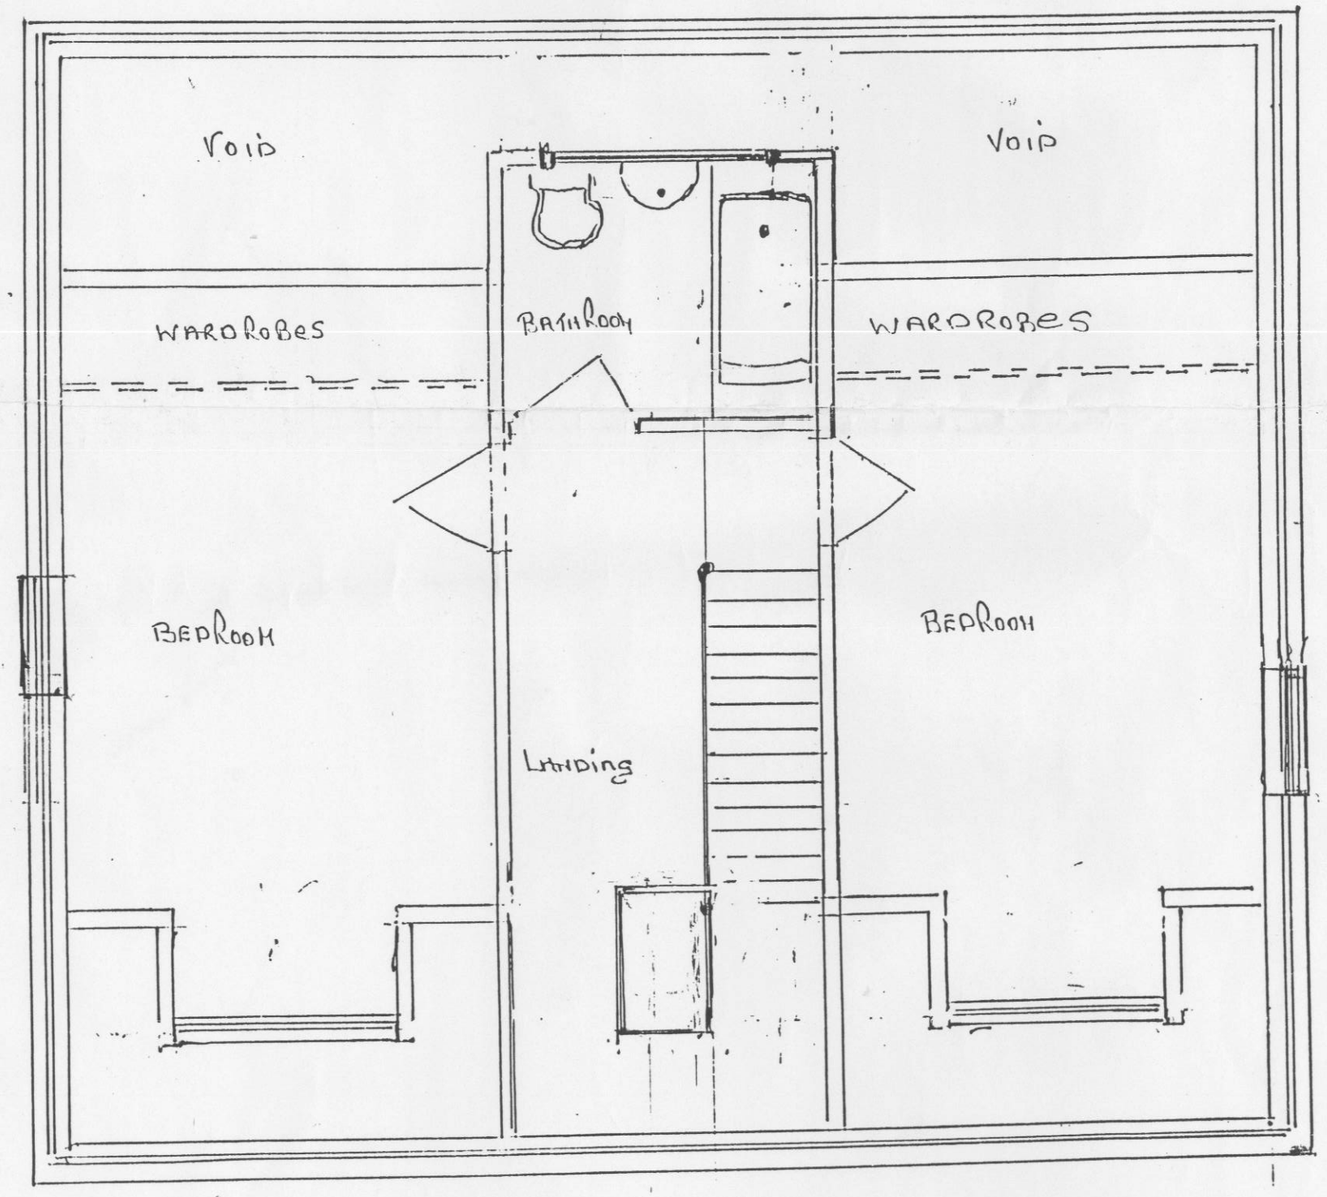

First Floor Plan 1-150

SCANNED