This drawing, the works and concepts deplcted are the copyright of Stephen George and Partners and may not be reproduced or made use of, either directly or indirectly without express written consent

Do not scale off this drawing

All helghts, levels, sizes and dlmensions to be checked on site before any work is put to hand

REVSIONS

A 6.11.07 Plot numbers revised to suit site plan



Roofing tiles to later approval.

Projecting brick feature courses at verges.

Stained or painted softwood fascias and soffitts.

UPVC rainwater goods.

Reconstructed stone cills, band course and corbels.

Feature brick window heads.

Purpose made upvc or timber windows.

Purpose made painted metal juliette balconies..

Red facing bricks to later approval.

Engineering brick splash course to match facings.

SOUTH ELEVATION



NORTH ELEVATION

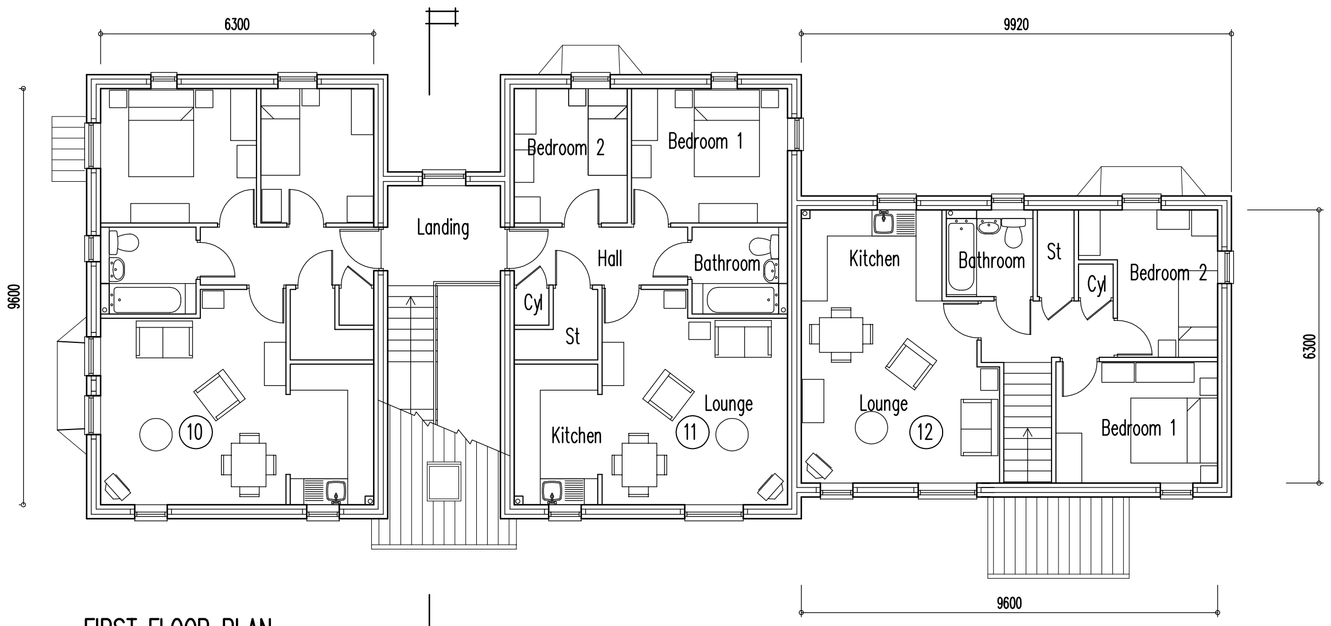

FIRST FLOOR PLAN

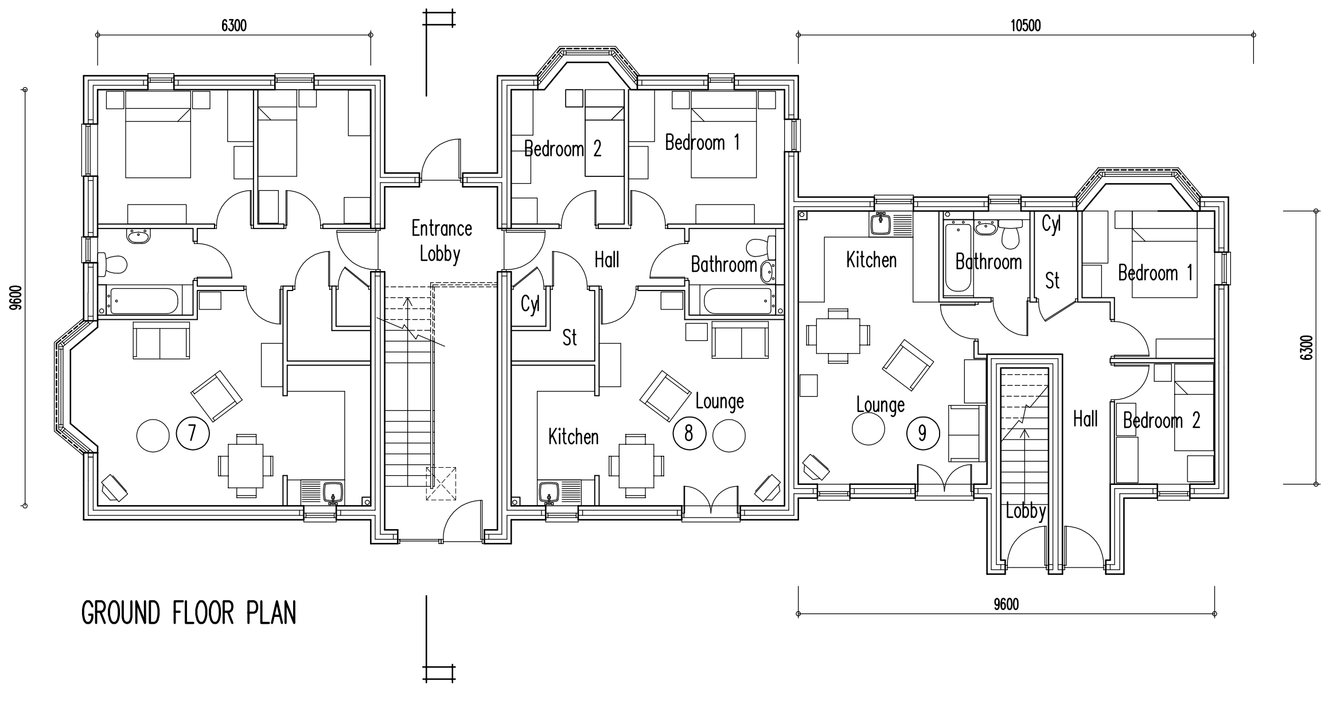

GROUND FLOOR PLAN

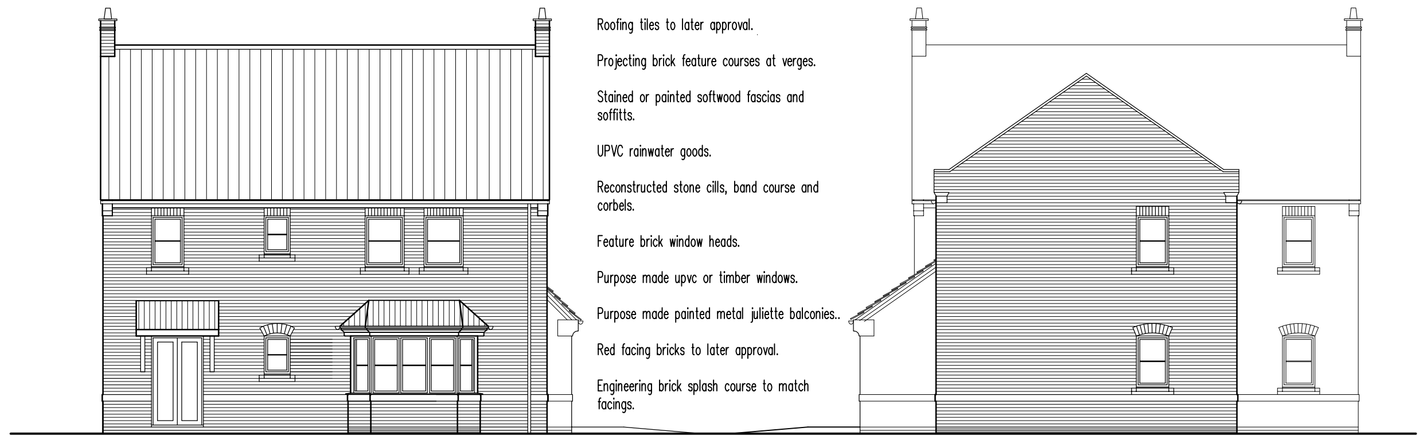

Roofing tiles to later approval.

Projecting brick feature courses at verges.

Stained or painted softwood fascias and soffitts.

UPVC rainwater goods.

Reconstructed stone cills, band course and corbels.

Feature brick window heads.

Purpose made upvc or timber windows.

Purpose made painted metal juliette balconies..

Red facing bricks to later approval.

Engineering brick splash course to match facings.

WEST ELEVATION

EAST ELEVATION

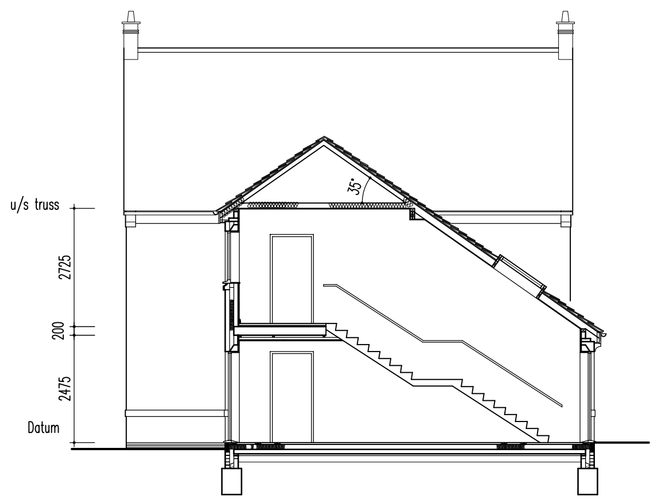

SECTION

Roofing tiles to later approval.

Projecting brick feature courses at verges.

Stained or painted softwood fascias and soffitts.

UPVC rainwater goods.

Reconstructed stone cills, band course and corbels.

Feature brick window heads.

Purpose made upvc or timber windows.

Purpose made painted metal juliette balconies..

Red facing bricks to later approval.

Engineering brick splash course to match facings.

7996

WILLIAM DAVIS

Stephen George & Partners
ARCHITECTS & PLANNERS

4 Derby Terrace
Derby Road
Nottingham NG7 1ND

Tel 0115 947 5033
Fax 0115 948 3372

PROJECT
OXFORD STREET, BARWELL

DRAWING TITLE
2 BEDROOM FLATS
PLANS AND ELEVATIONS

DRAWING STATUS
PLANNING

CAD REF	DRAWN	TEAM
7996	DA	MRS

DATE	SCALE
APRIL 07	1:100 @ A2

PROJECT NO	DRAWING NO	REVISION
7996	P.103	A