
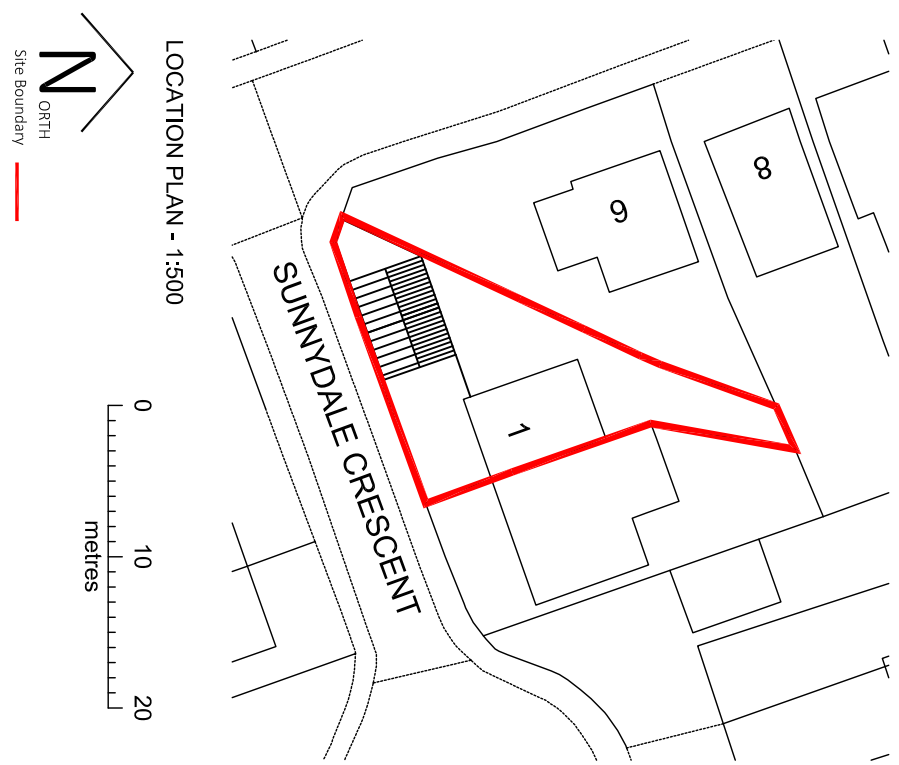
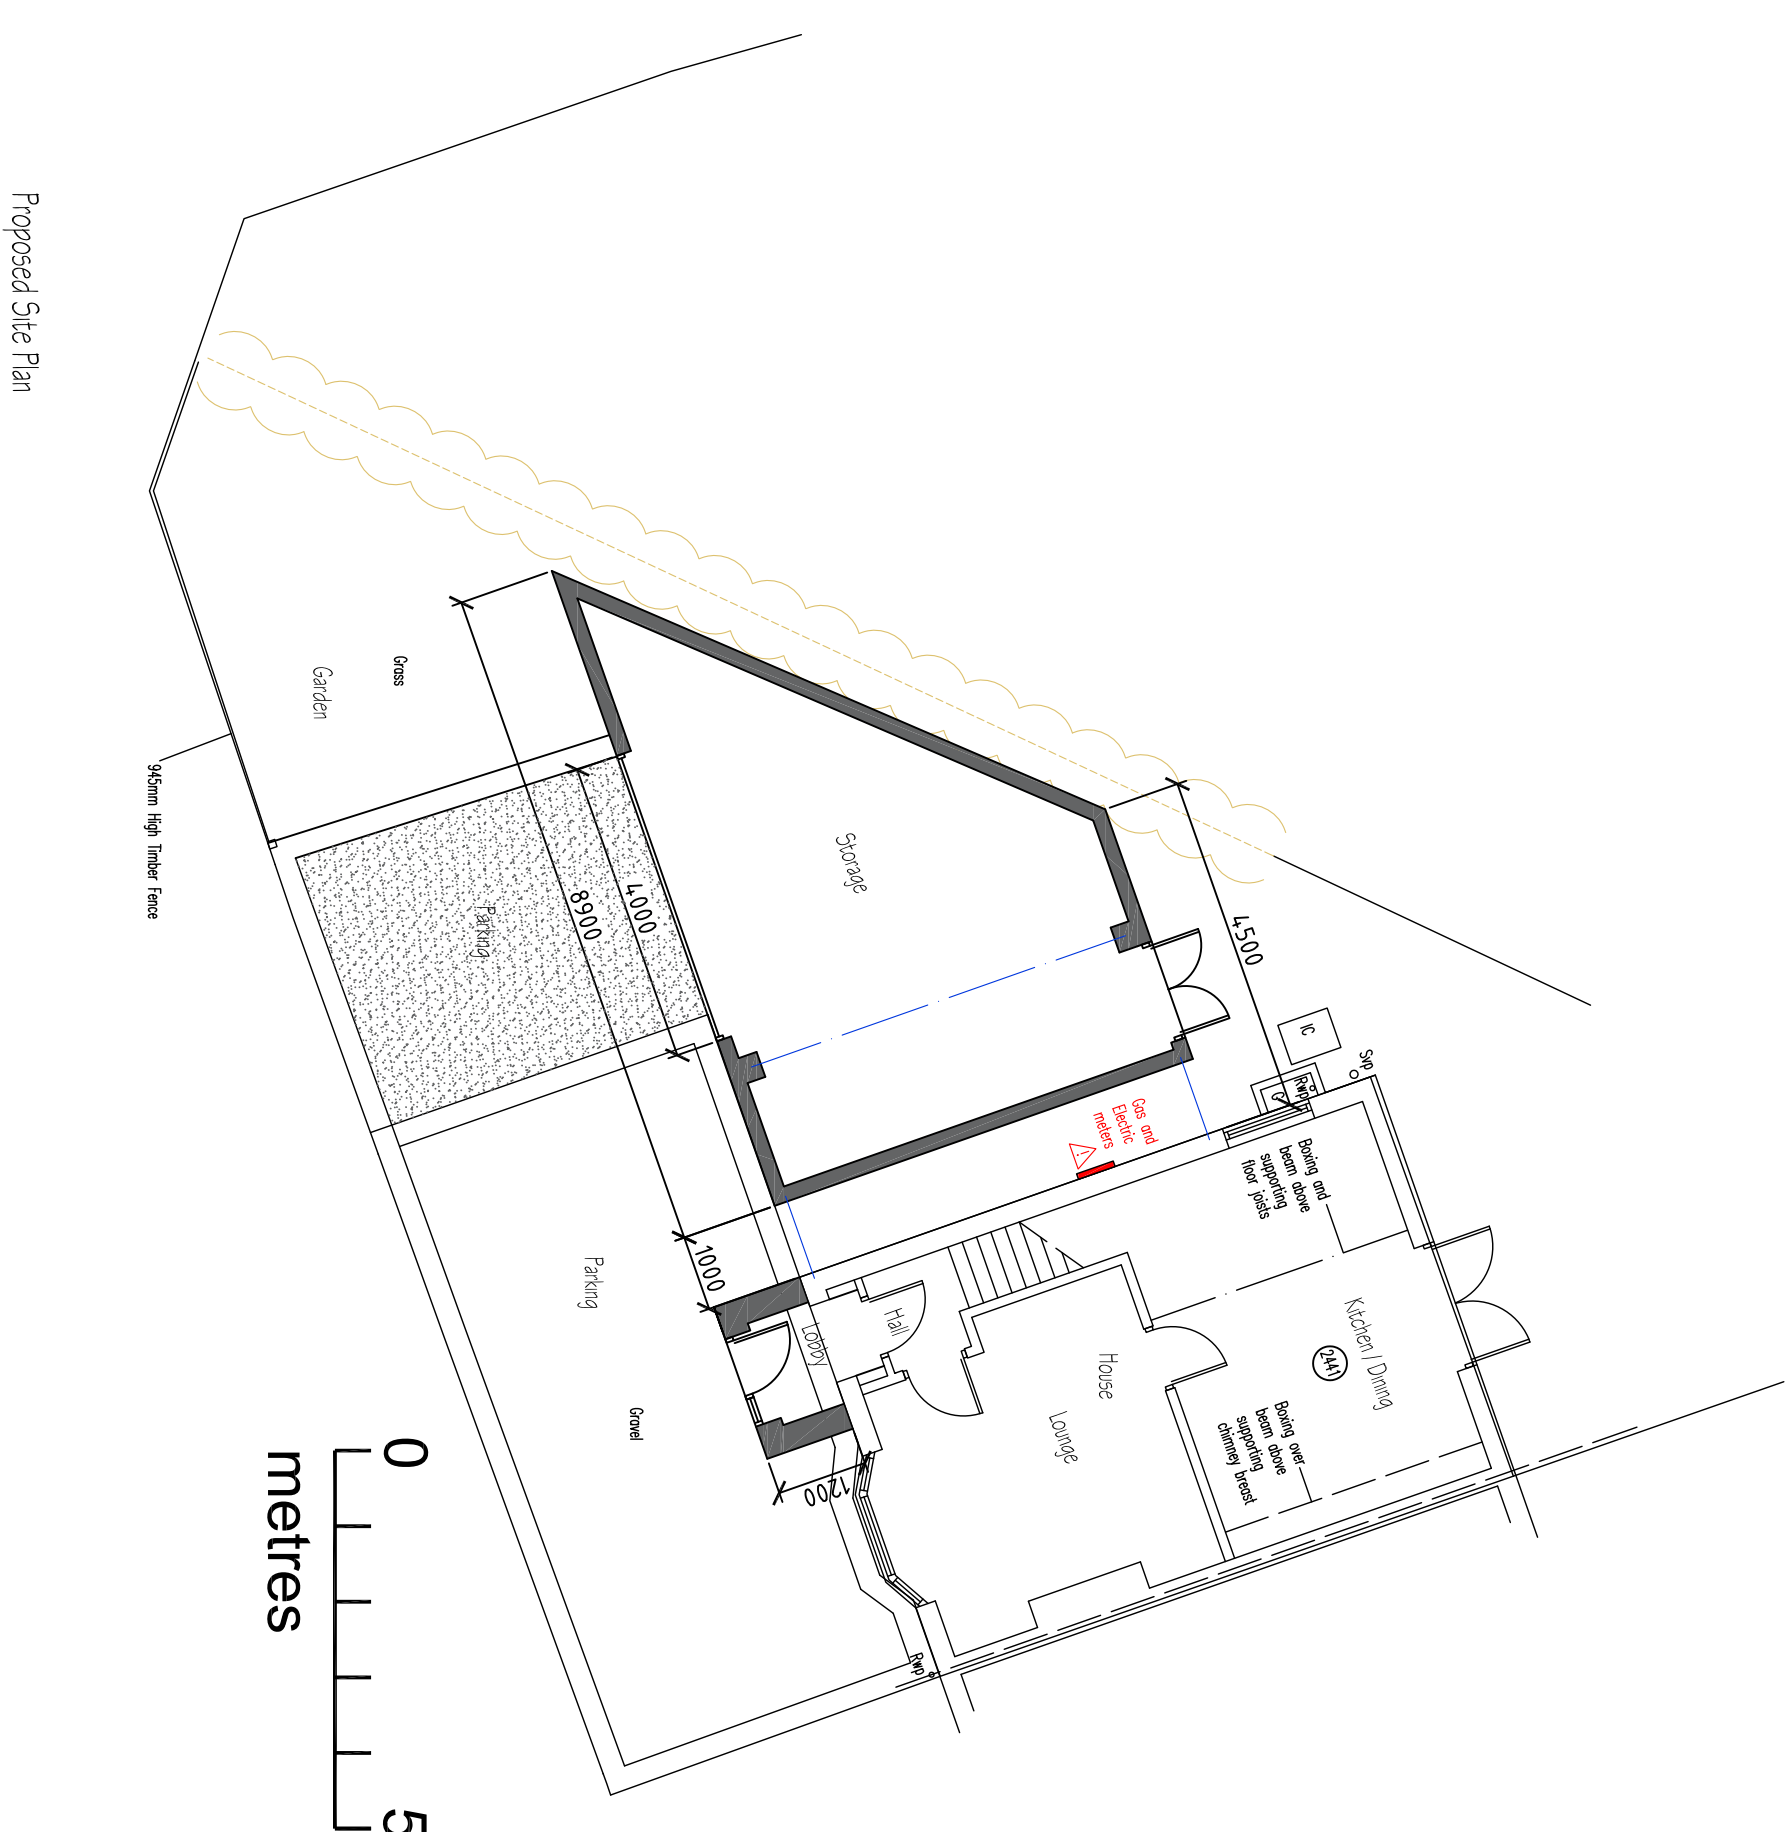
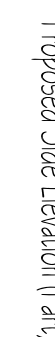
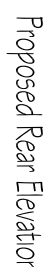
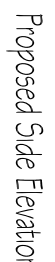
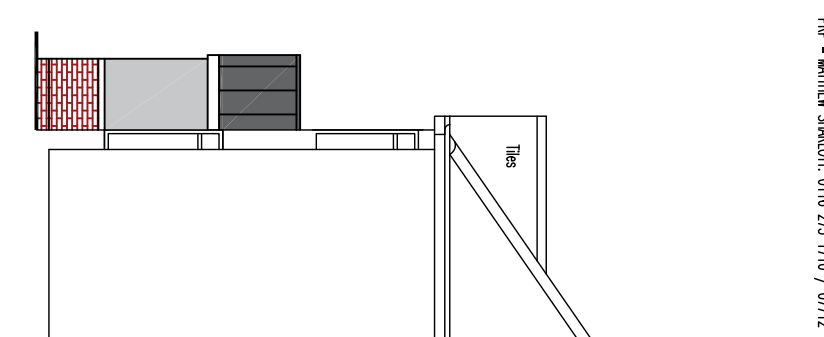
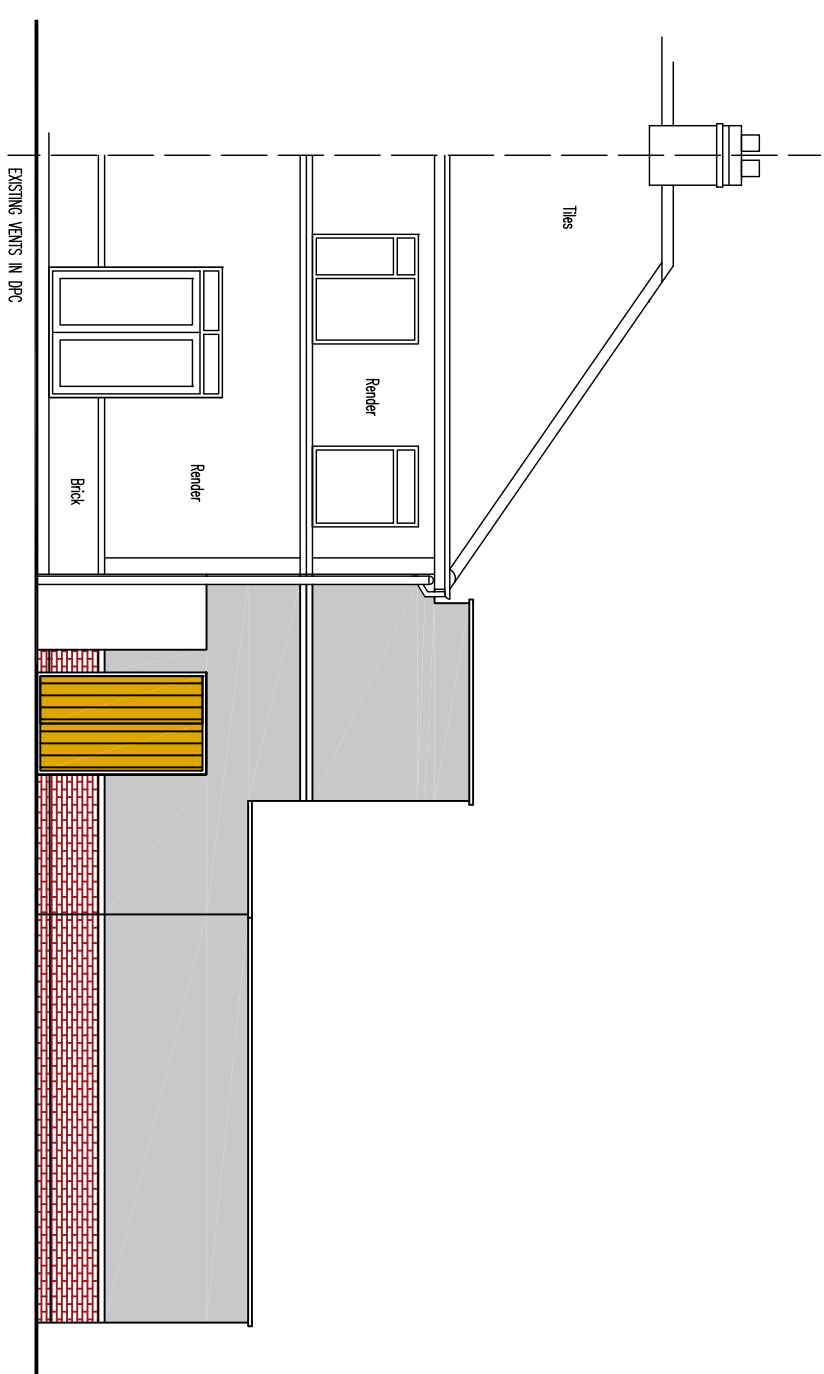
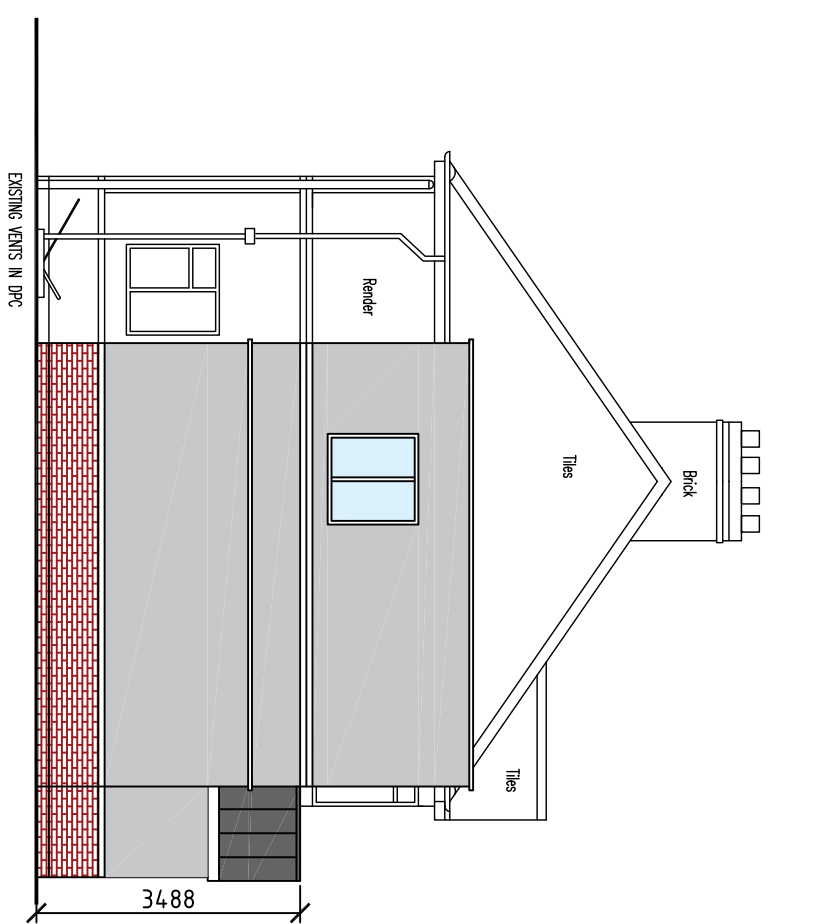
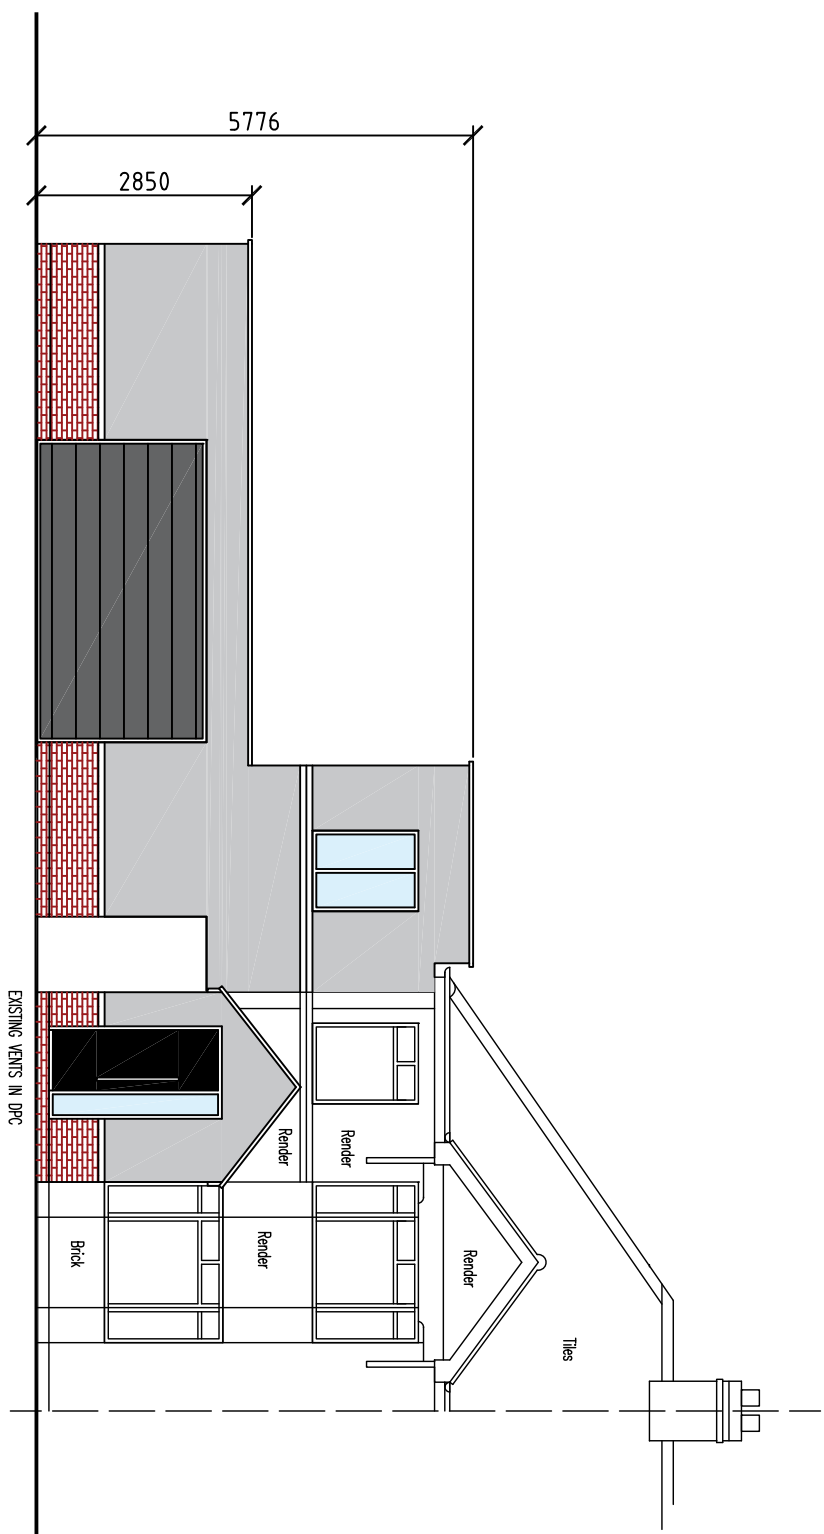
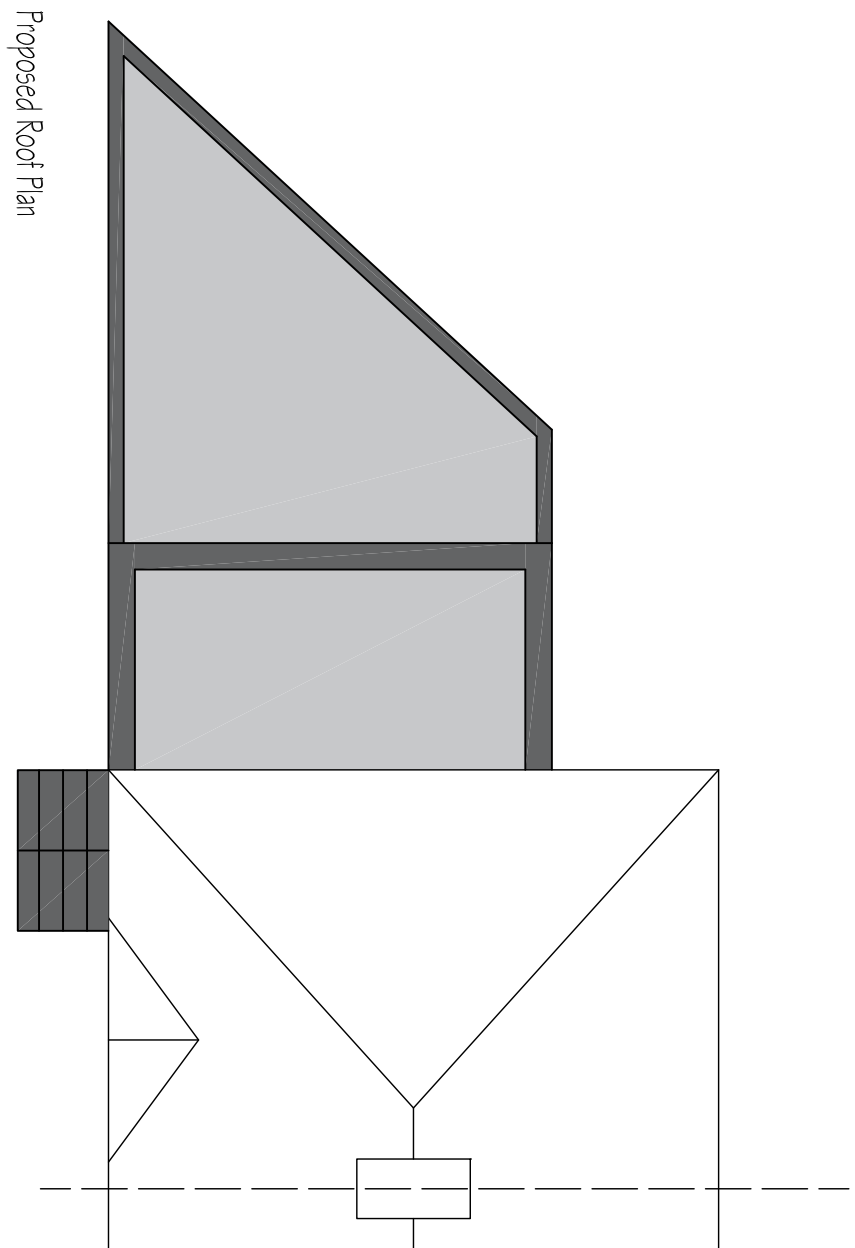
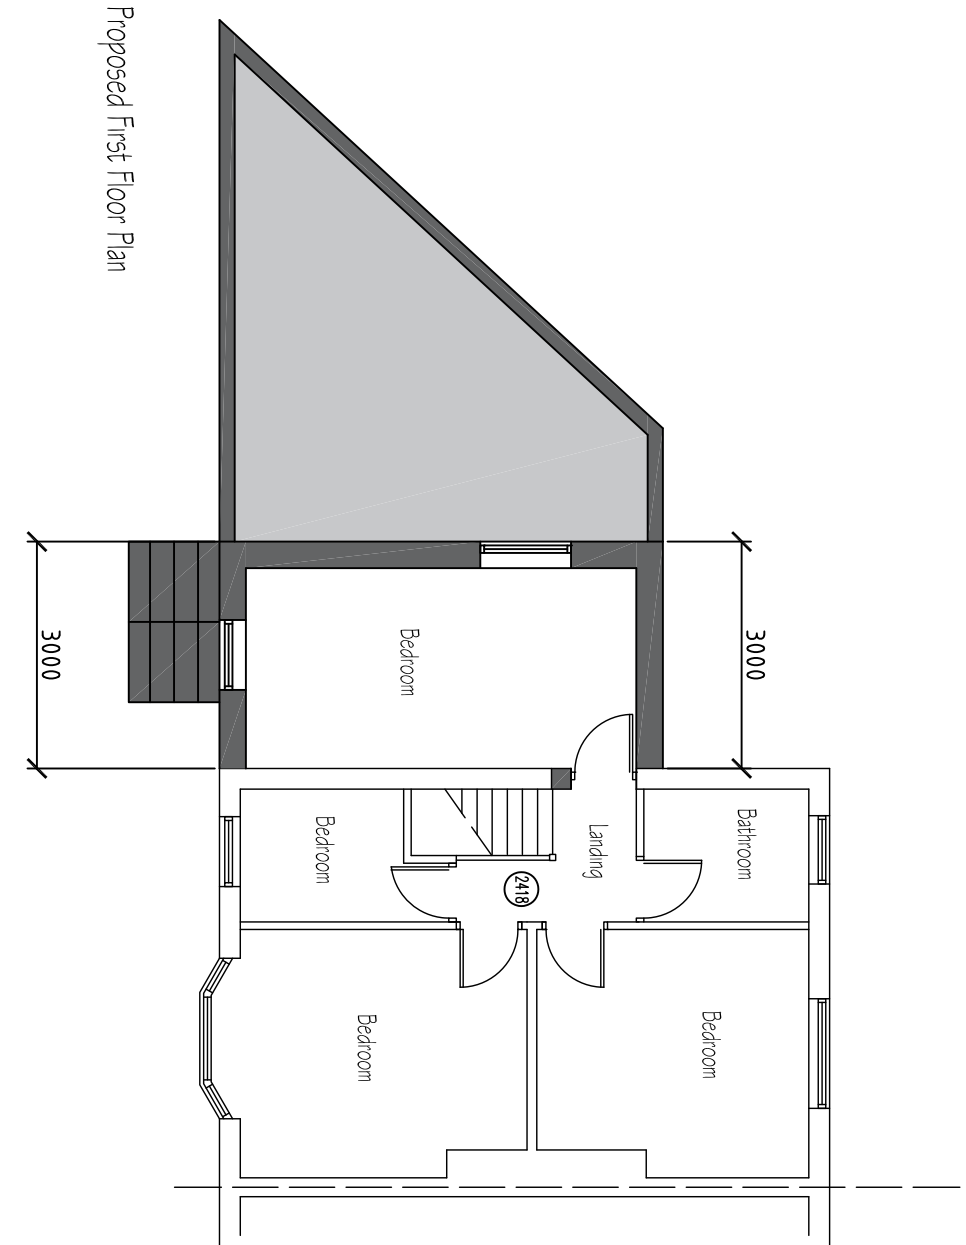
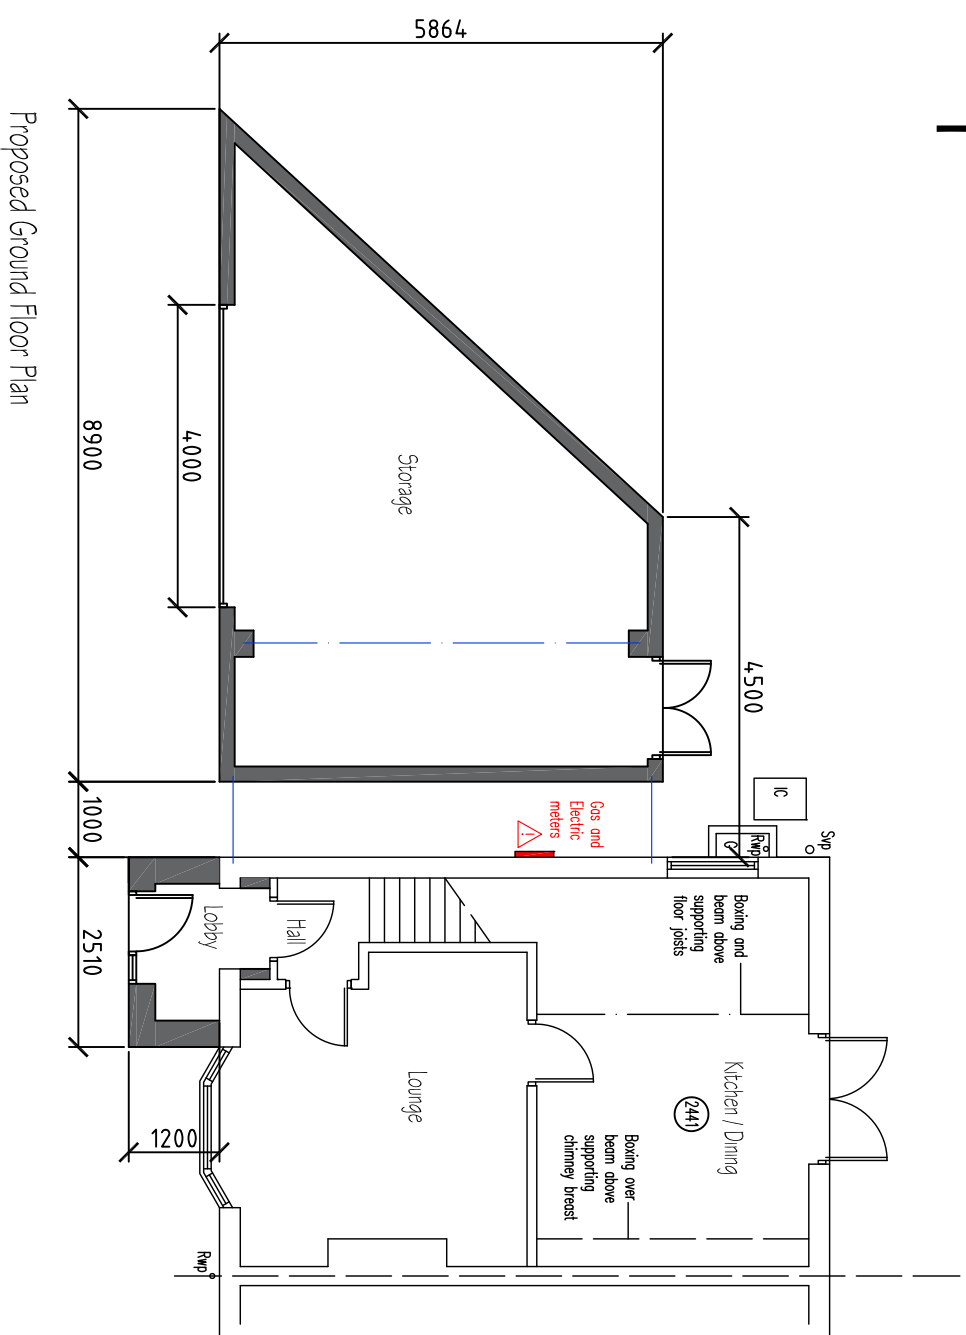
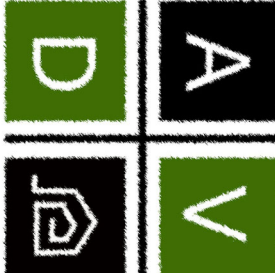


1. Drawings copyright of © Architectural Vastadevigns Ltd.
2. Drawings not to be used without written consent.
3. Planning drawings should not be used for the purpose of construction or working drawings.
4. Building regulation approved drawings are not construction or working drawings.
5. All dimensions must be checked and verified on site before commencing works.
6. OS data may have been used for the purpose of a Planning submission.
7. Do not scale from the drawings.

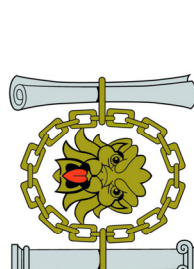

Revisions		
Rev.	Date	Comments

- [illegible]

Architectural\stadesigns Ltd at The Padbrook, 118 Padbrook Way, Hinckley, Leics LE10 0BZ no: 0785 459 2594 t: 01455 859 839 www: www: www.architecturalstadesigns.co.uk e: studio@architecturalstadesigns.co.uk		 			
Client: Mark Rawlings	Dwg Status: PLANNING				
Dwgs: Proposed Plans and Elevations					
Project: Proposed 1 and 2 storey side extensions					
at No. 1, Sunnyside Crescent, Hincley, LE10 0PA					
Scale: 1:100 & 1:500 @ A1					
Date: 16.12.2023	Drawn By: map				
Dwg No.	Rev.				