






Proposed Block Plan
Scale 1:250

Proposed location plan
Scale 1:1000

Site Legend

Application Site

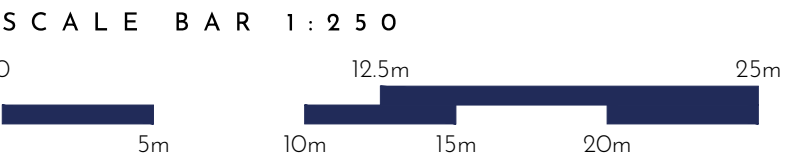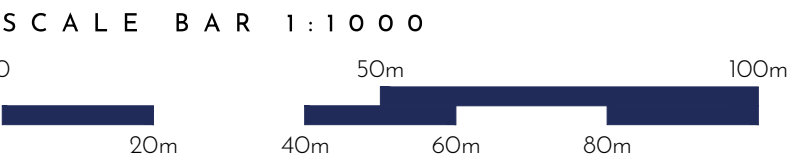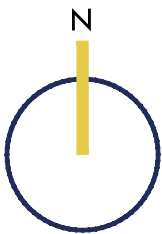

PLANNING

23,094-P-110

PROJECT / Proposed works at
The Paddock, Ratby Lane,
Markfield

TITLE / Proposed Location & Block Plan

SCALE / 1:1000&1:250 @A1 DRAWN BY / ZS

This drawing is a copyright of Wilson Architects Ltd. This drawing not to be used other than the purpose for which it was prepared and is to be read in conjunction with all other project documentation. All dimensions are to be checked onsite by the Main Contractor prior to work commencing. Do not scale off this drawing. The Architect is to be informed immediately of any discrepancies and where in doubt - ask.



W / www.wilsonarchitects.co.uk
E / info@wilsonarchitects.co.uk
T / 01522 837232