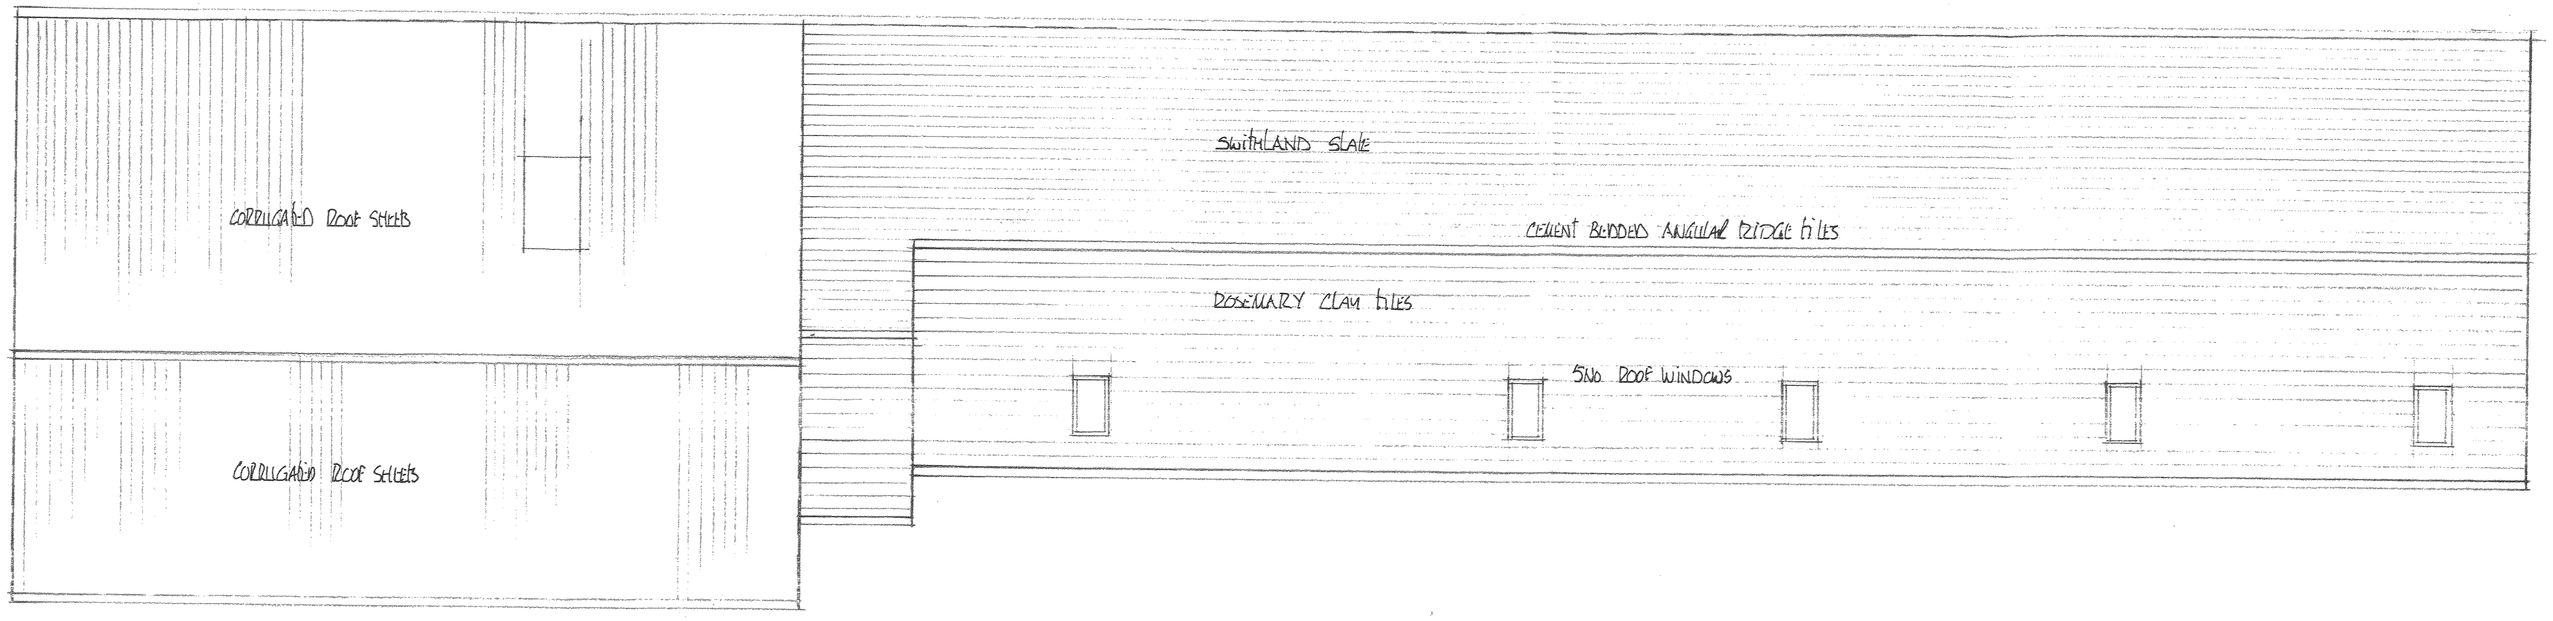

ROOF PLAN

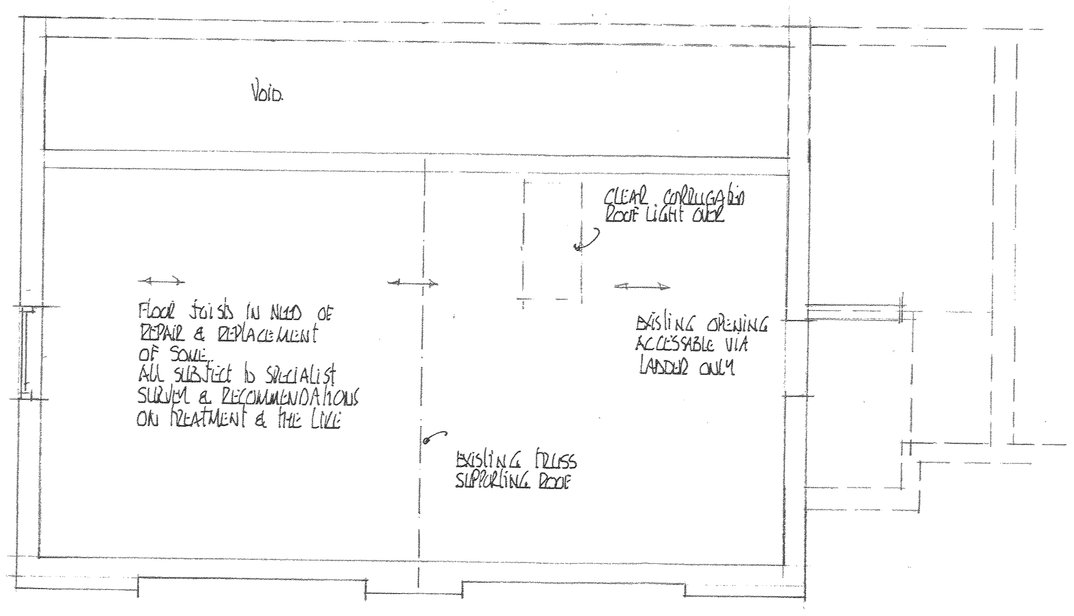

FIRST FLOOR PLAN

PROPOSED CONVERSION OF EXISTING COWSHED TO FORM OFFICES & STORE FOR KIRBY PRO SEAL LTD

THE ELMS
MAIN STREET
NAILSTONE CV13 0QB

SCALE:	DATE:	DRAWN BY:
1:50 AT A1 SIZE	FEBRUARY 2010	P.B.

DRAWING NUMBER: 946/05.

Peter Barnwell Limited
Building Surveyor
Peter Barnwell ACIOB.
22 Norfolk Road,
Desford, Leicester, LE9 9HR.
01455 823816

DEVELOPMENT SERVICES
7 MAR 2016
RECEIVED