
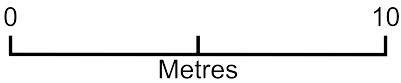


Rear Extension Proposal - 104 Hereford Close

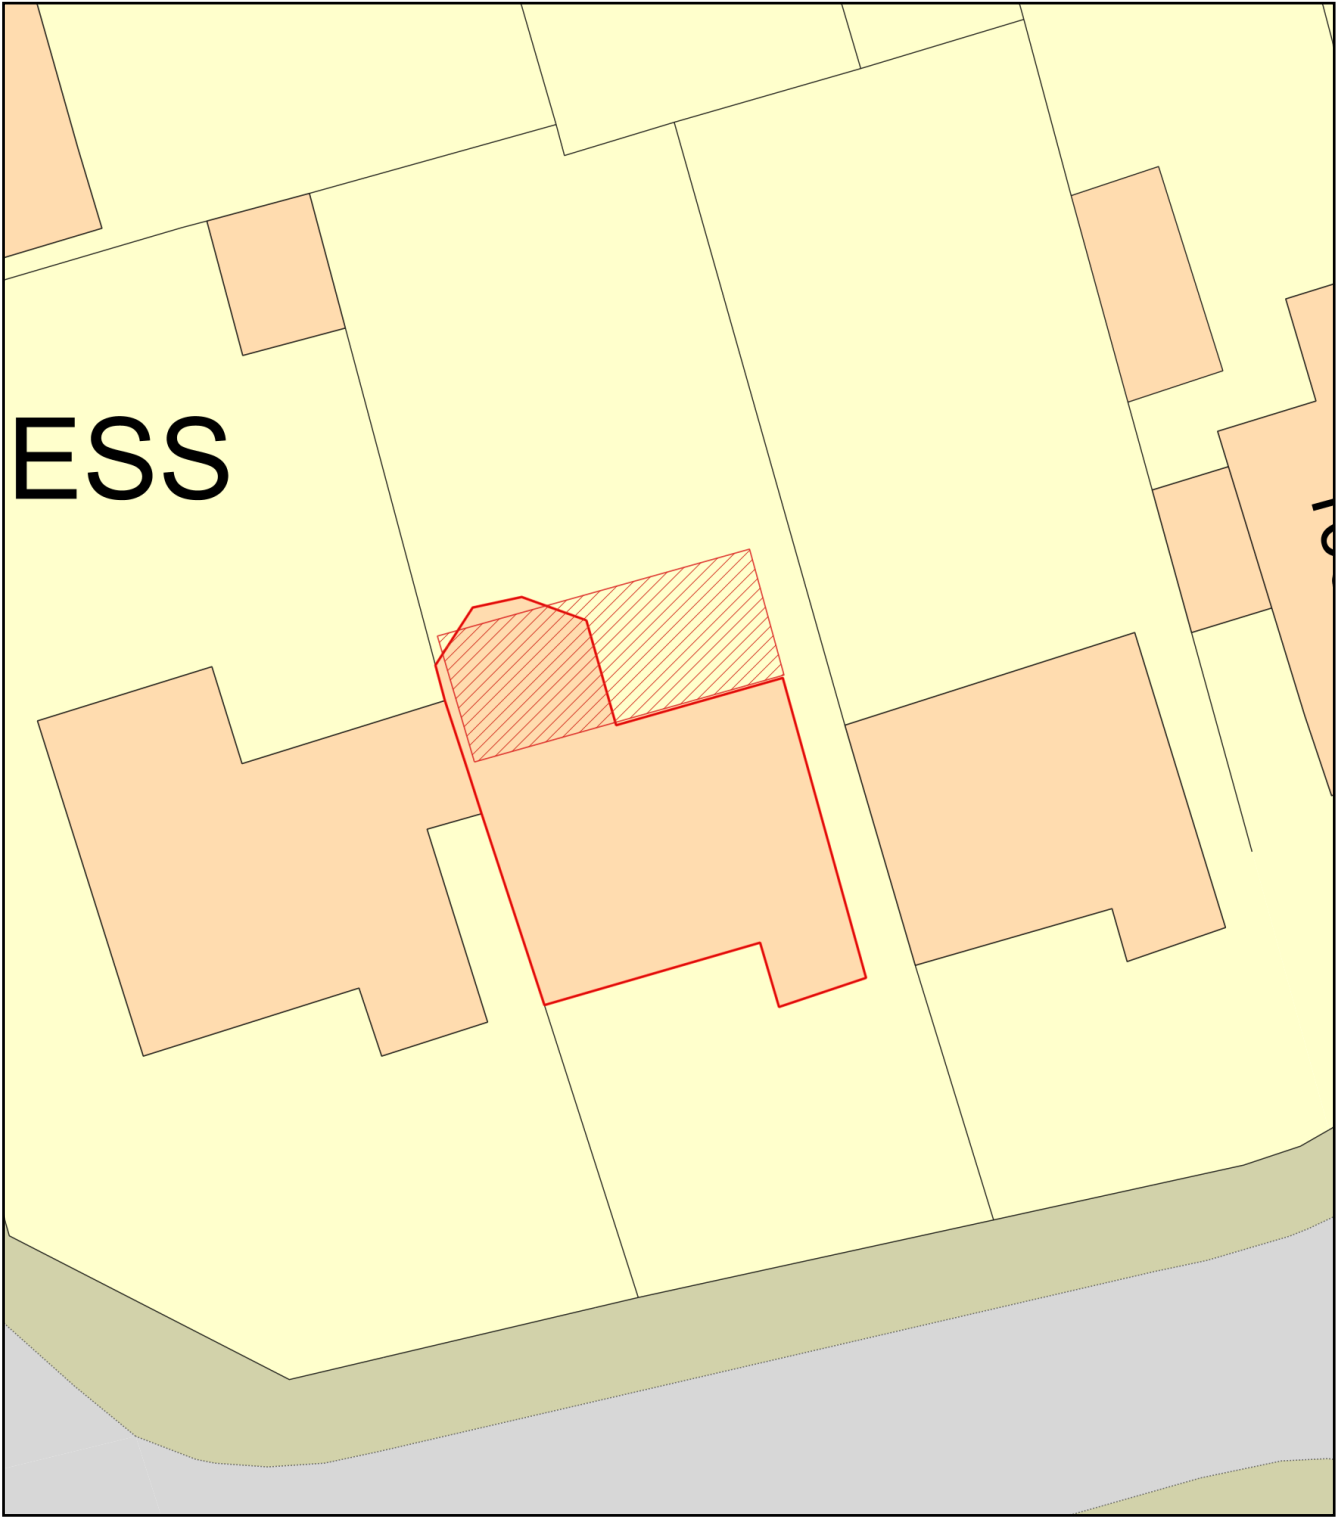

Plan Produced for: Ashley Latham-Ross

Date Produced: 21 Feb 2025

Plan Reference Number: TQRQM25052163451761

Scale: 1:200 @ A4