


Rear Extension Proposal - 104 Hereford Close - Location Plan

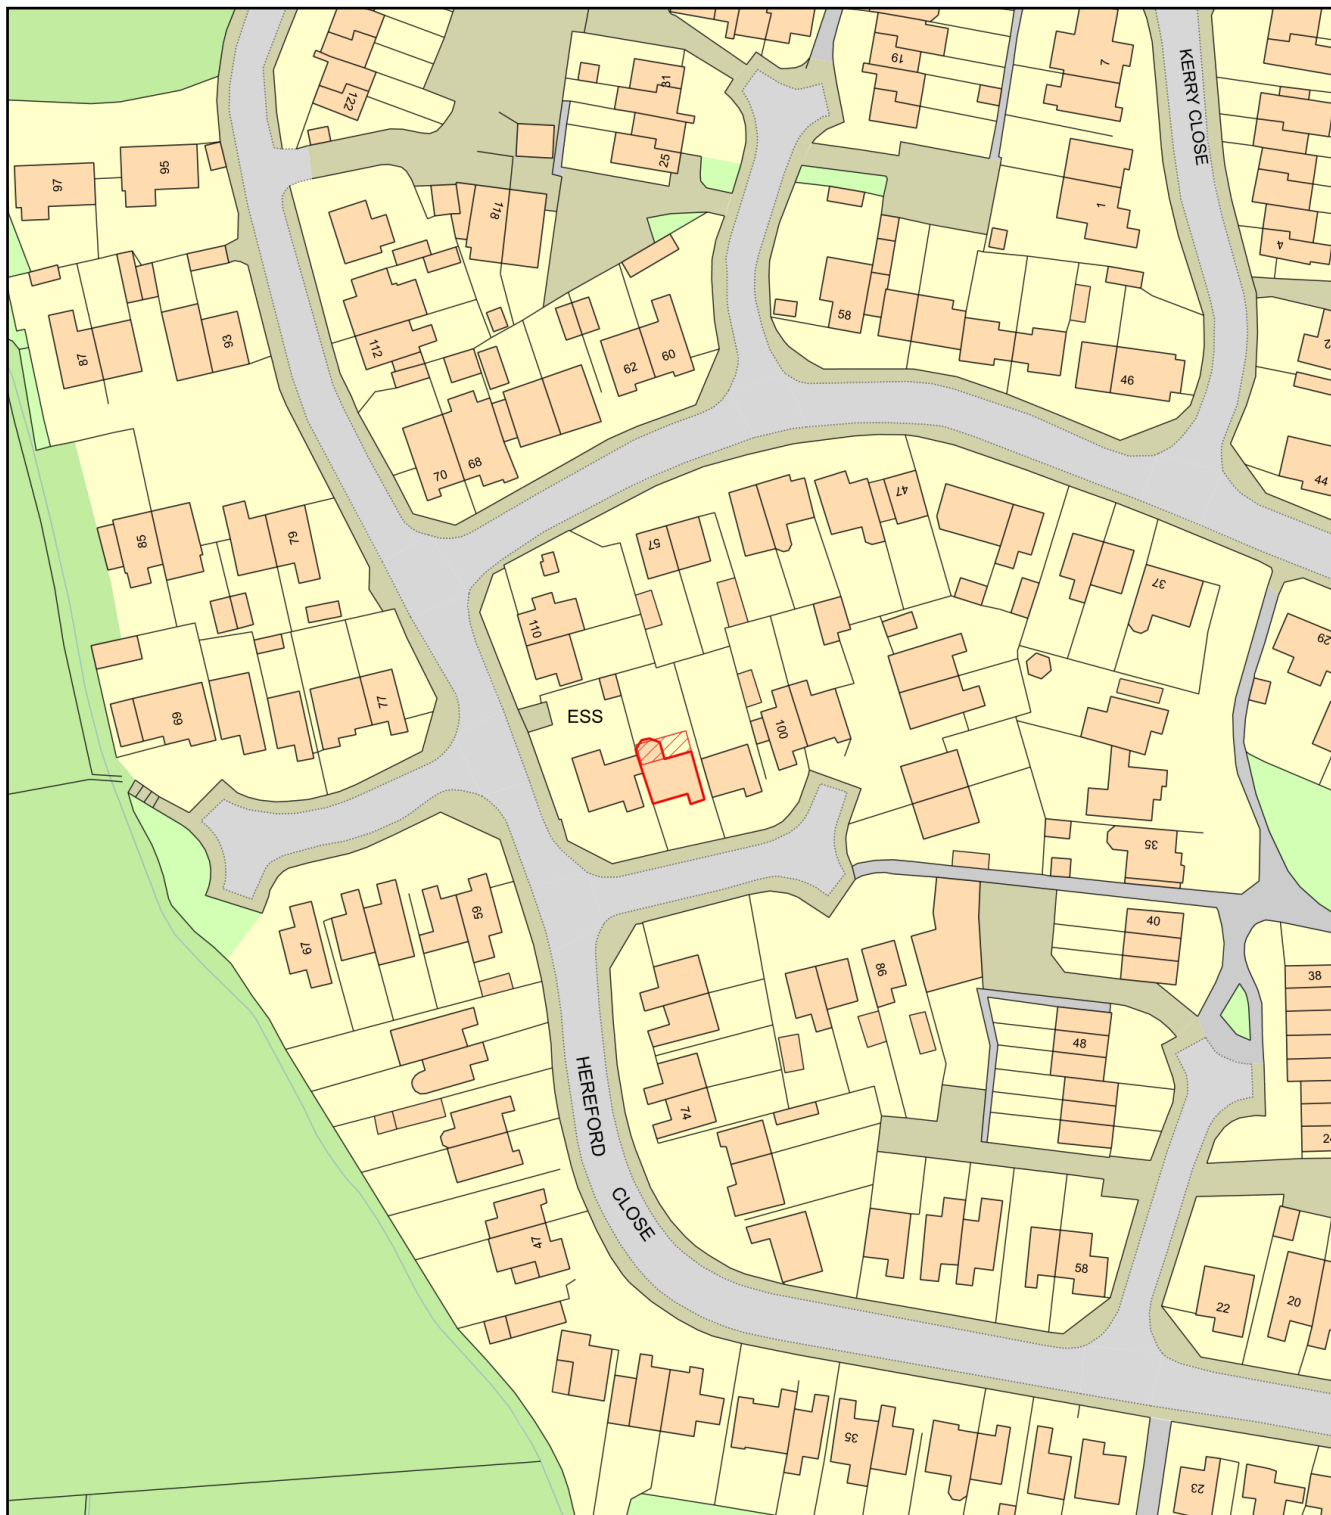

0 50
Metres



Plan Produced for: Ashley Latham-Ross

Date Produced: 21 Feb 2025

Plan Reference Number: TQRQM25052164646854

Scale: 1:1250 @ A4