Linton Farm Thornton

LOCATION PLAN

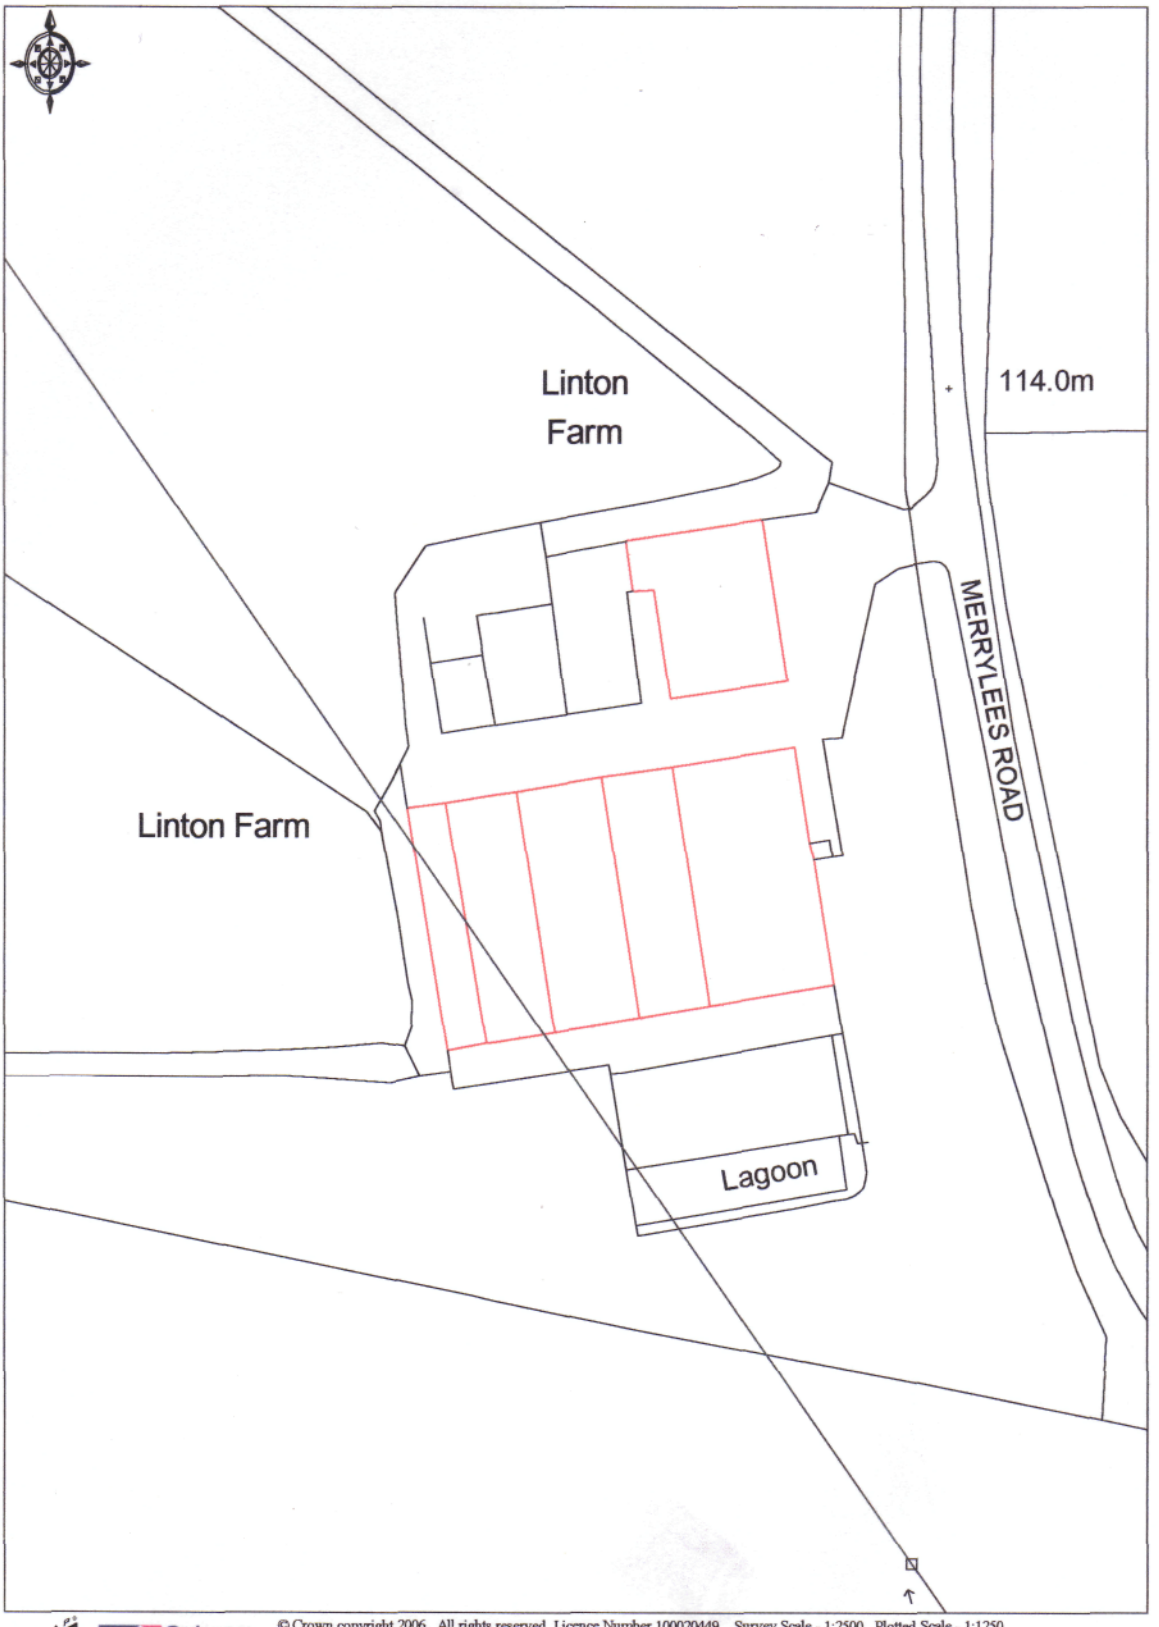

© Crown copyright 2006. All rights reserved. Licence Number 100020449. Survey Scale - 1:2500 Plotted Scale - 1:1250