

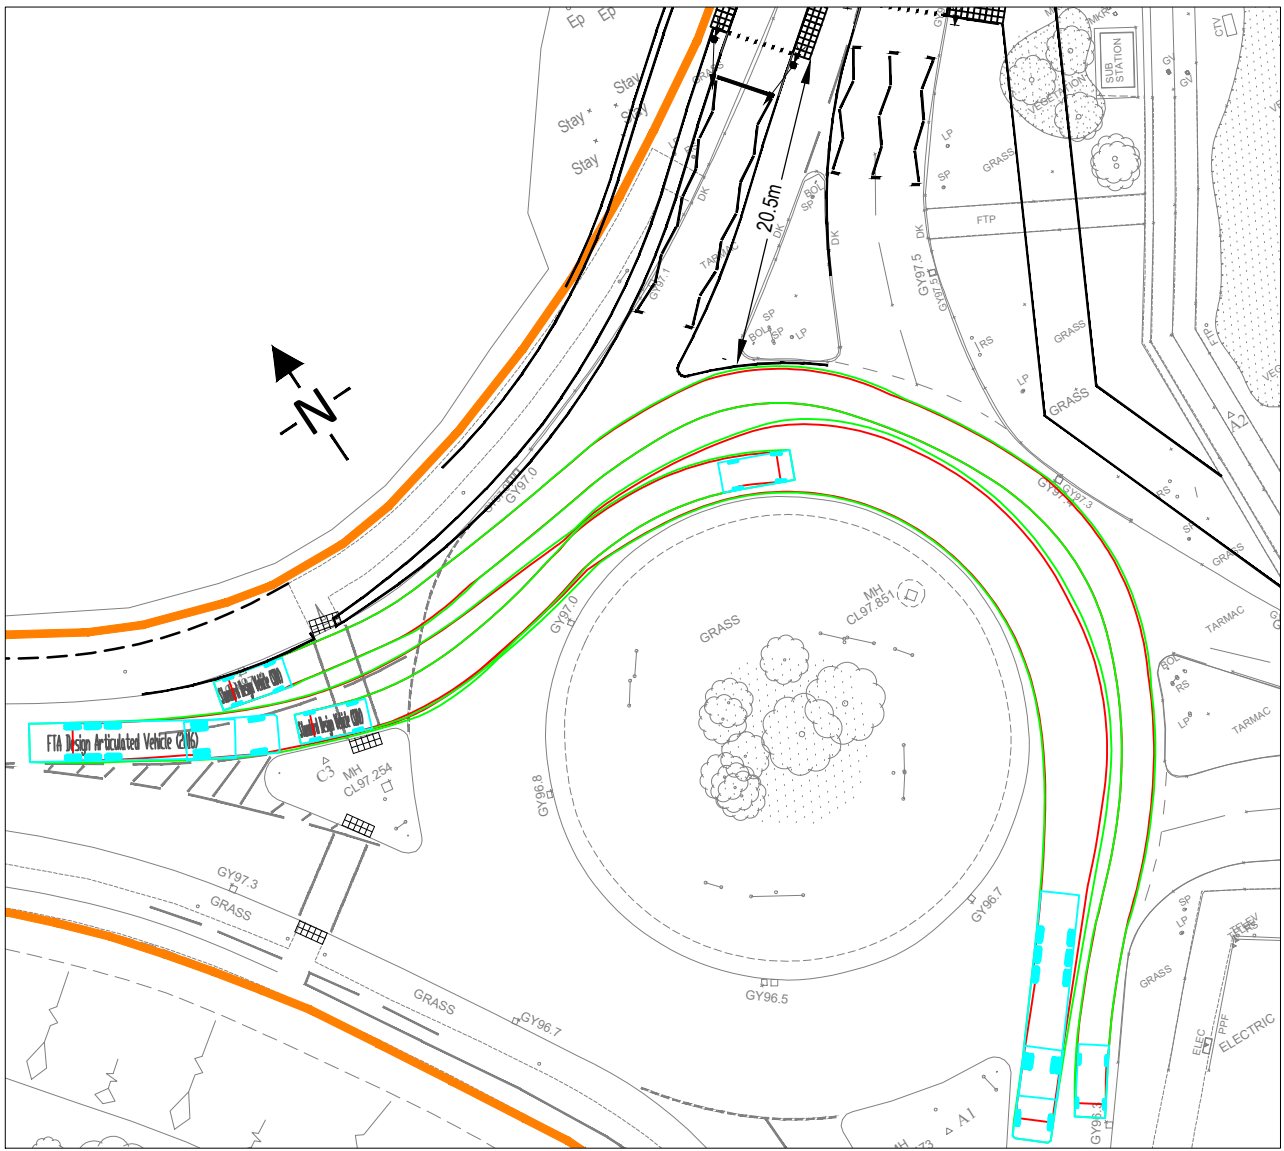
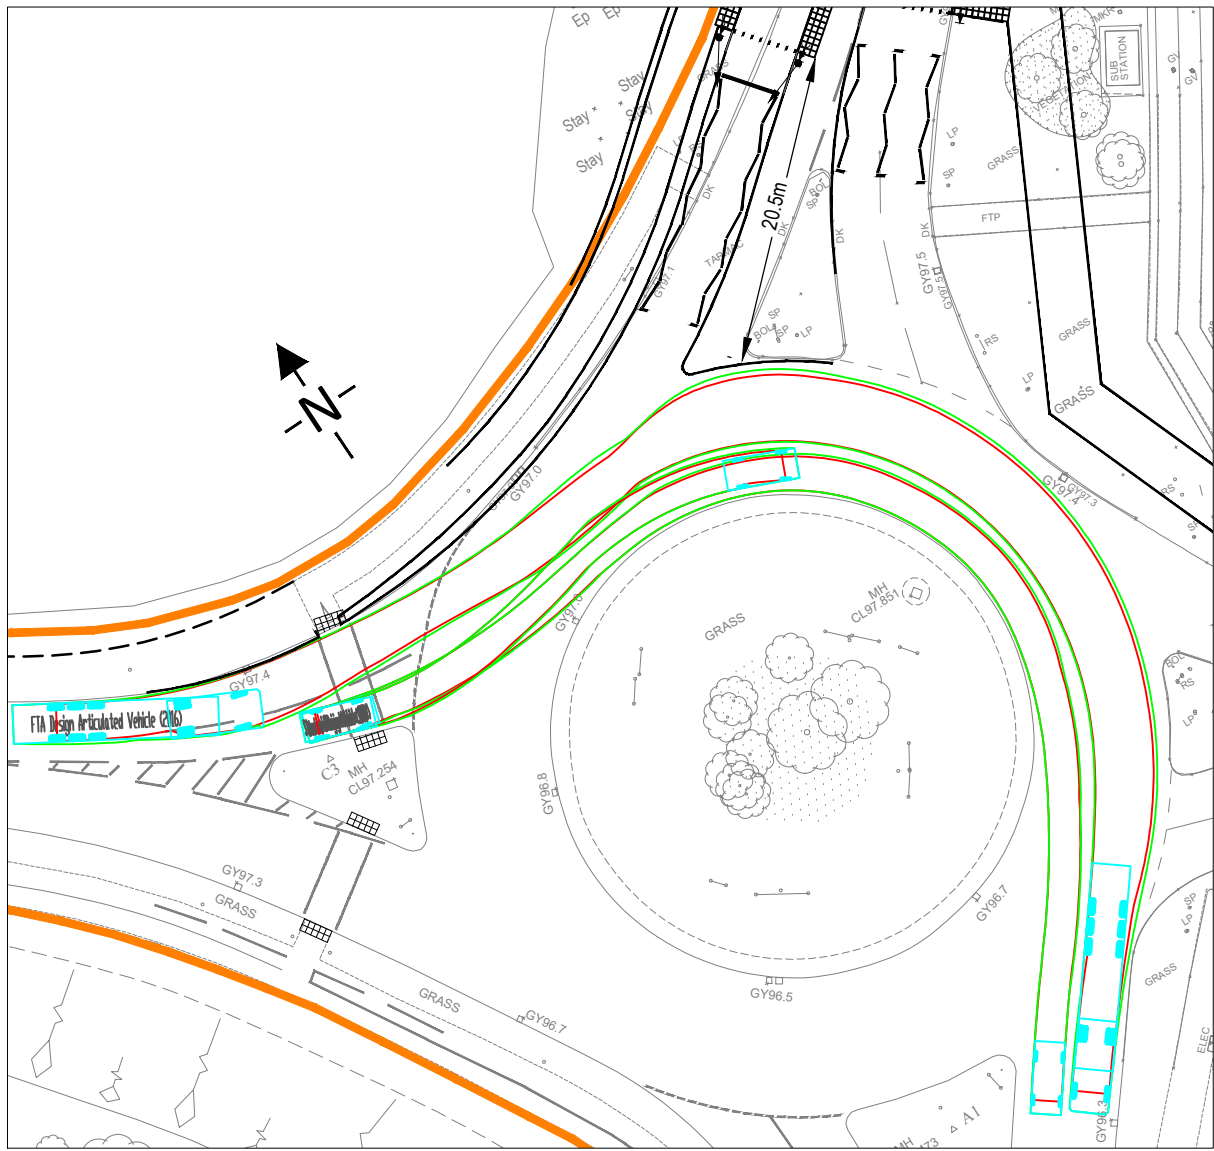


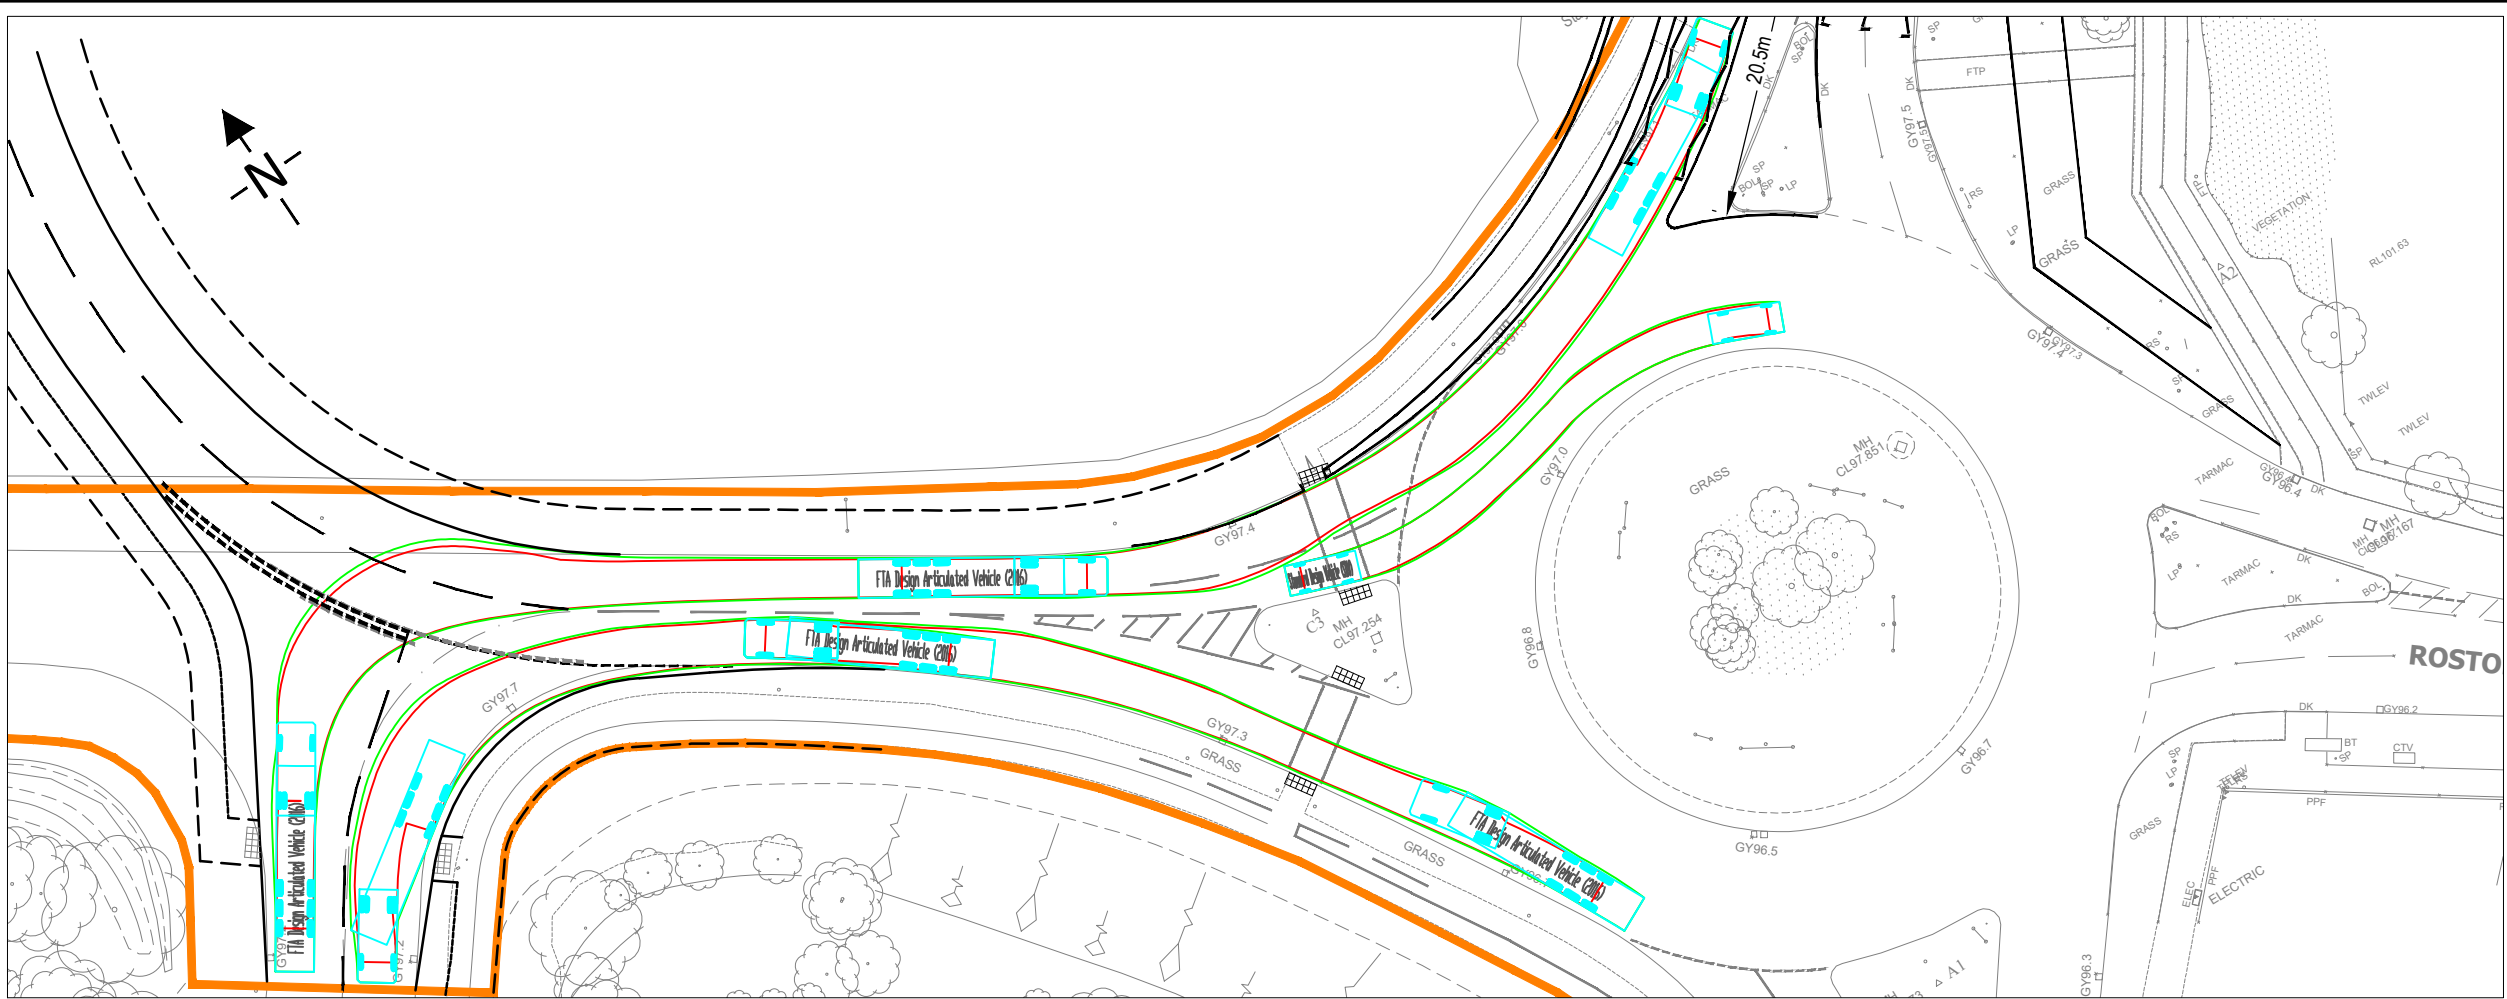

- GENERAL NOTES
1. THIS DRAWING IS NOT TO BE SCALED FOR CONSTRUCTION PURPOSES.
 2. THE CONTRACTOR SHALL CHECK ALL DIMENSIONS AND LEVELS ON SITE.

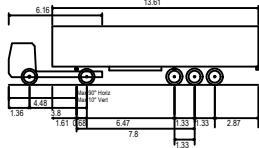

FTA Design Articulated Vehicle (2016)	16.480m
Overall Length	16.480m
Overall Width	3.870m
Overall Body Height	3.870m
Min Body Ground Clearance	0.515m
Max Track Width	2.470m
Lock to lock time	2.00s
Keels to Keels Turning Radius	6.000m

DESIGN VEHICLE - ARTIC
NOT TO SCALE



Standard Design Vehicle (SDV)	4.800m
Overall Length	4.800m
Overall Width	2.000m
Overall Body Height	1.950m
Min Body Ground Clearance	0.100m
Track Width	2.000m
Lock to lock time	4.00s
Wheel to Wheel Turning Radius	6.000m

DESIGN VEHICLE - CAR
NOT TO SCALE

A	TOUCAN MOVED TO ORIGINAL LOCATION	13.03.24	SM	SAM
REV	DESCRIPTION	DATE	BY	AUTH

Capricorn Transport Planning

19 Graystones Close
West Bridgford
Nottingham
NG2 6QU

T : 0777 334 7121
www.capricorn-tp.co.uk





CLIENT
BLOOR HOMES

PROJECT
NORMANDY WAY
HINCKLEY

TITLE
DEVELOPMENT ACCESS OPTION 1
VEHICLE SWEEP PATH - ARTIC

DRAWN AMP	AUTHORISED SM	SCALE 1:500	SHEET SIZE A3	DATE 02.02.24
--------------	------------------	----------------	------------------	------------------

PROJECT NO. C21021	DRAWING NO. DR102	REV A
-----------------------	----------------------	----------

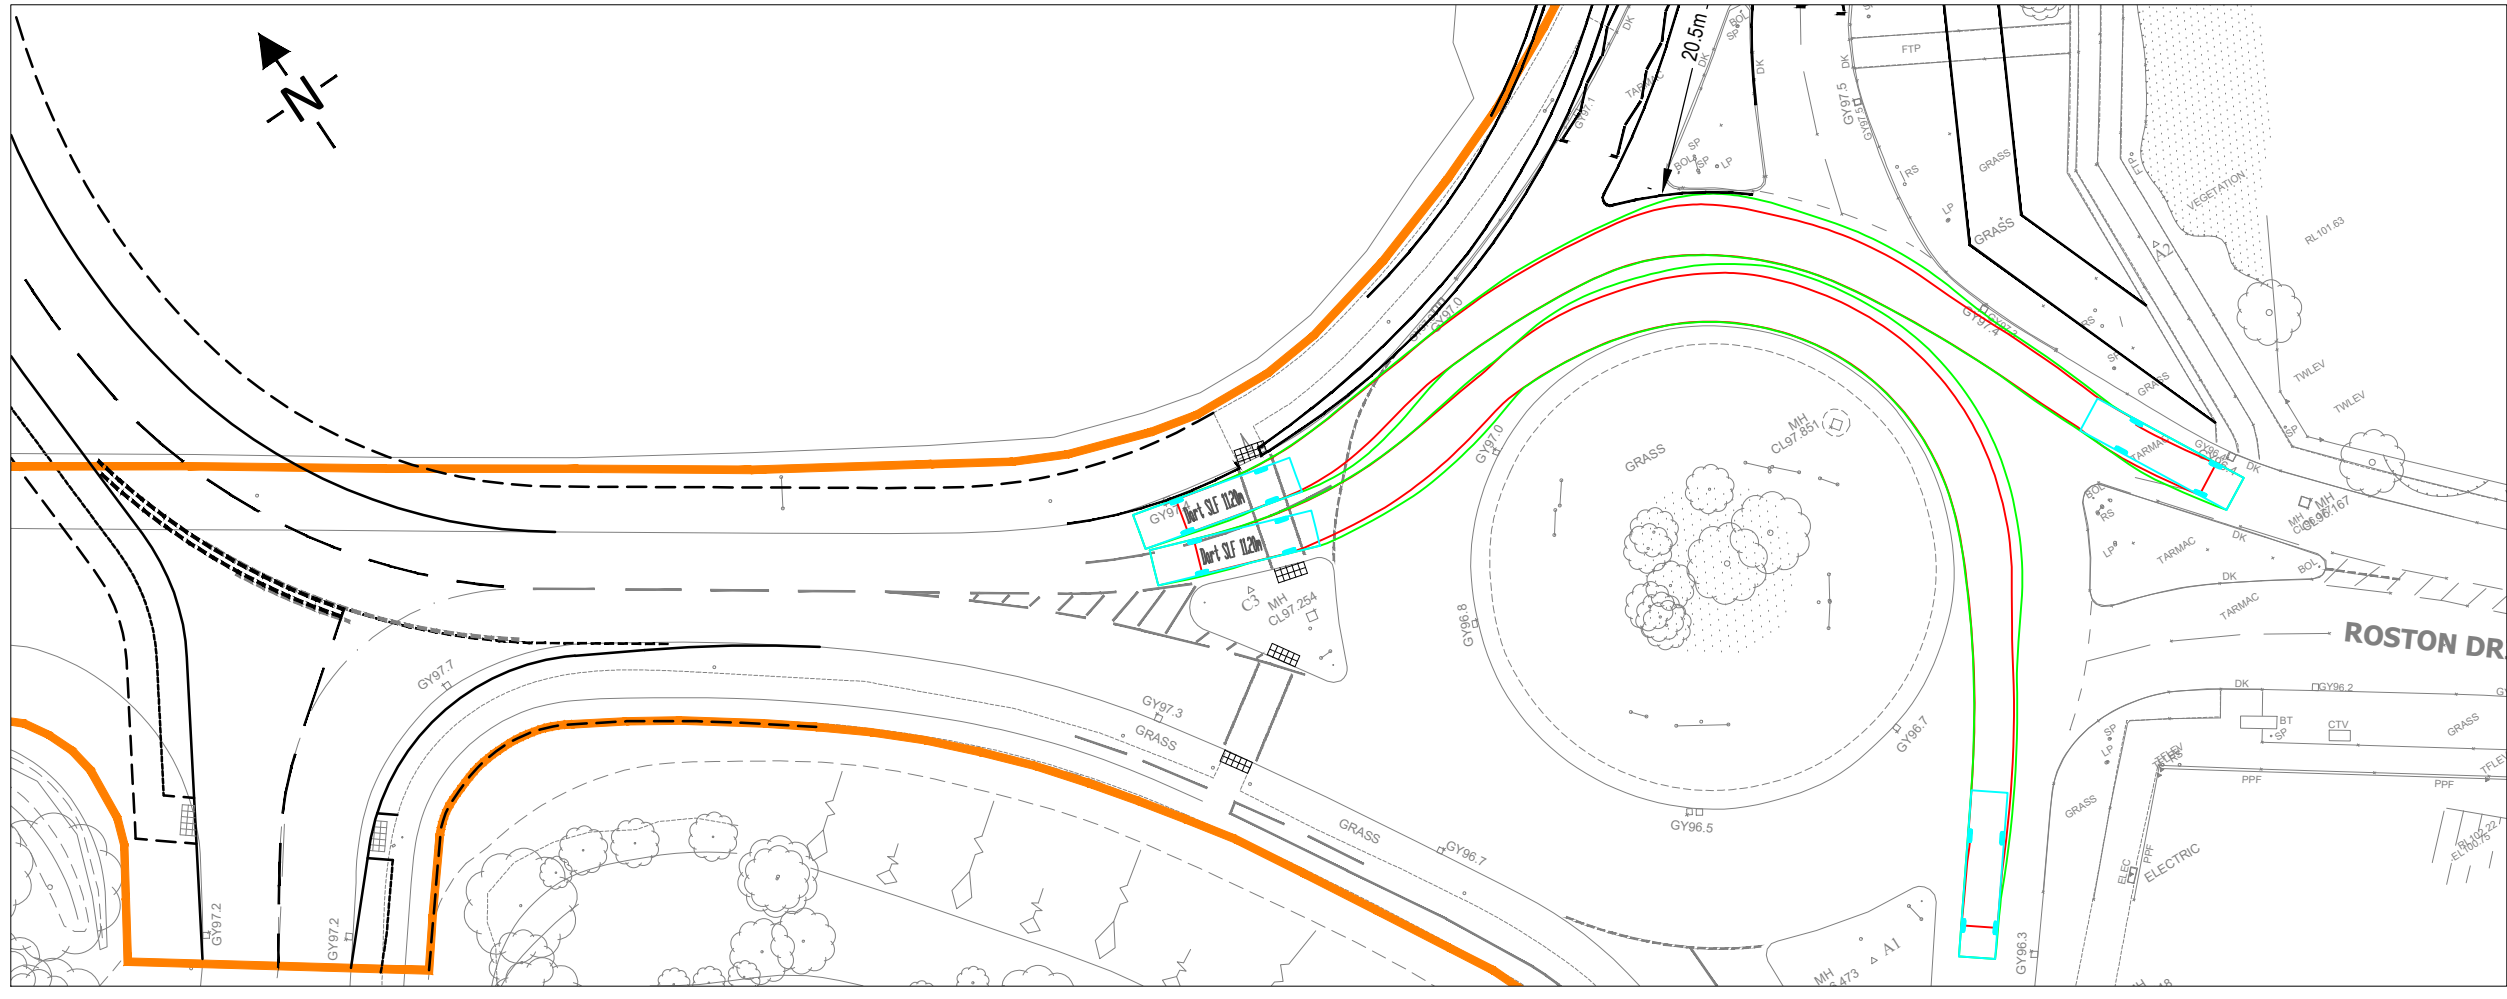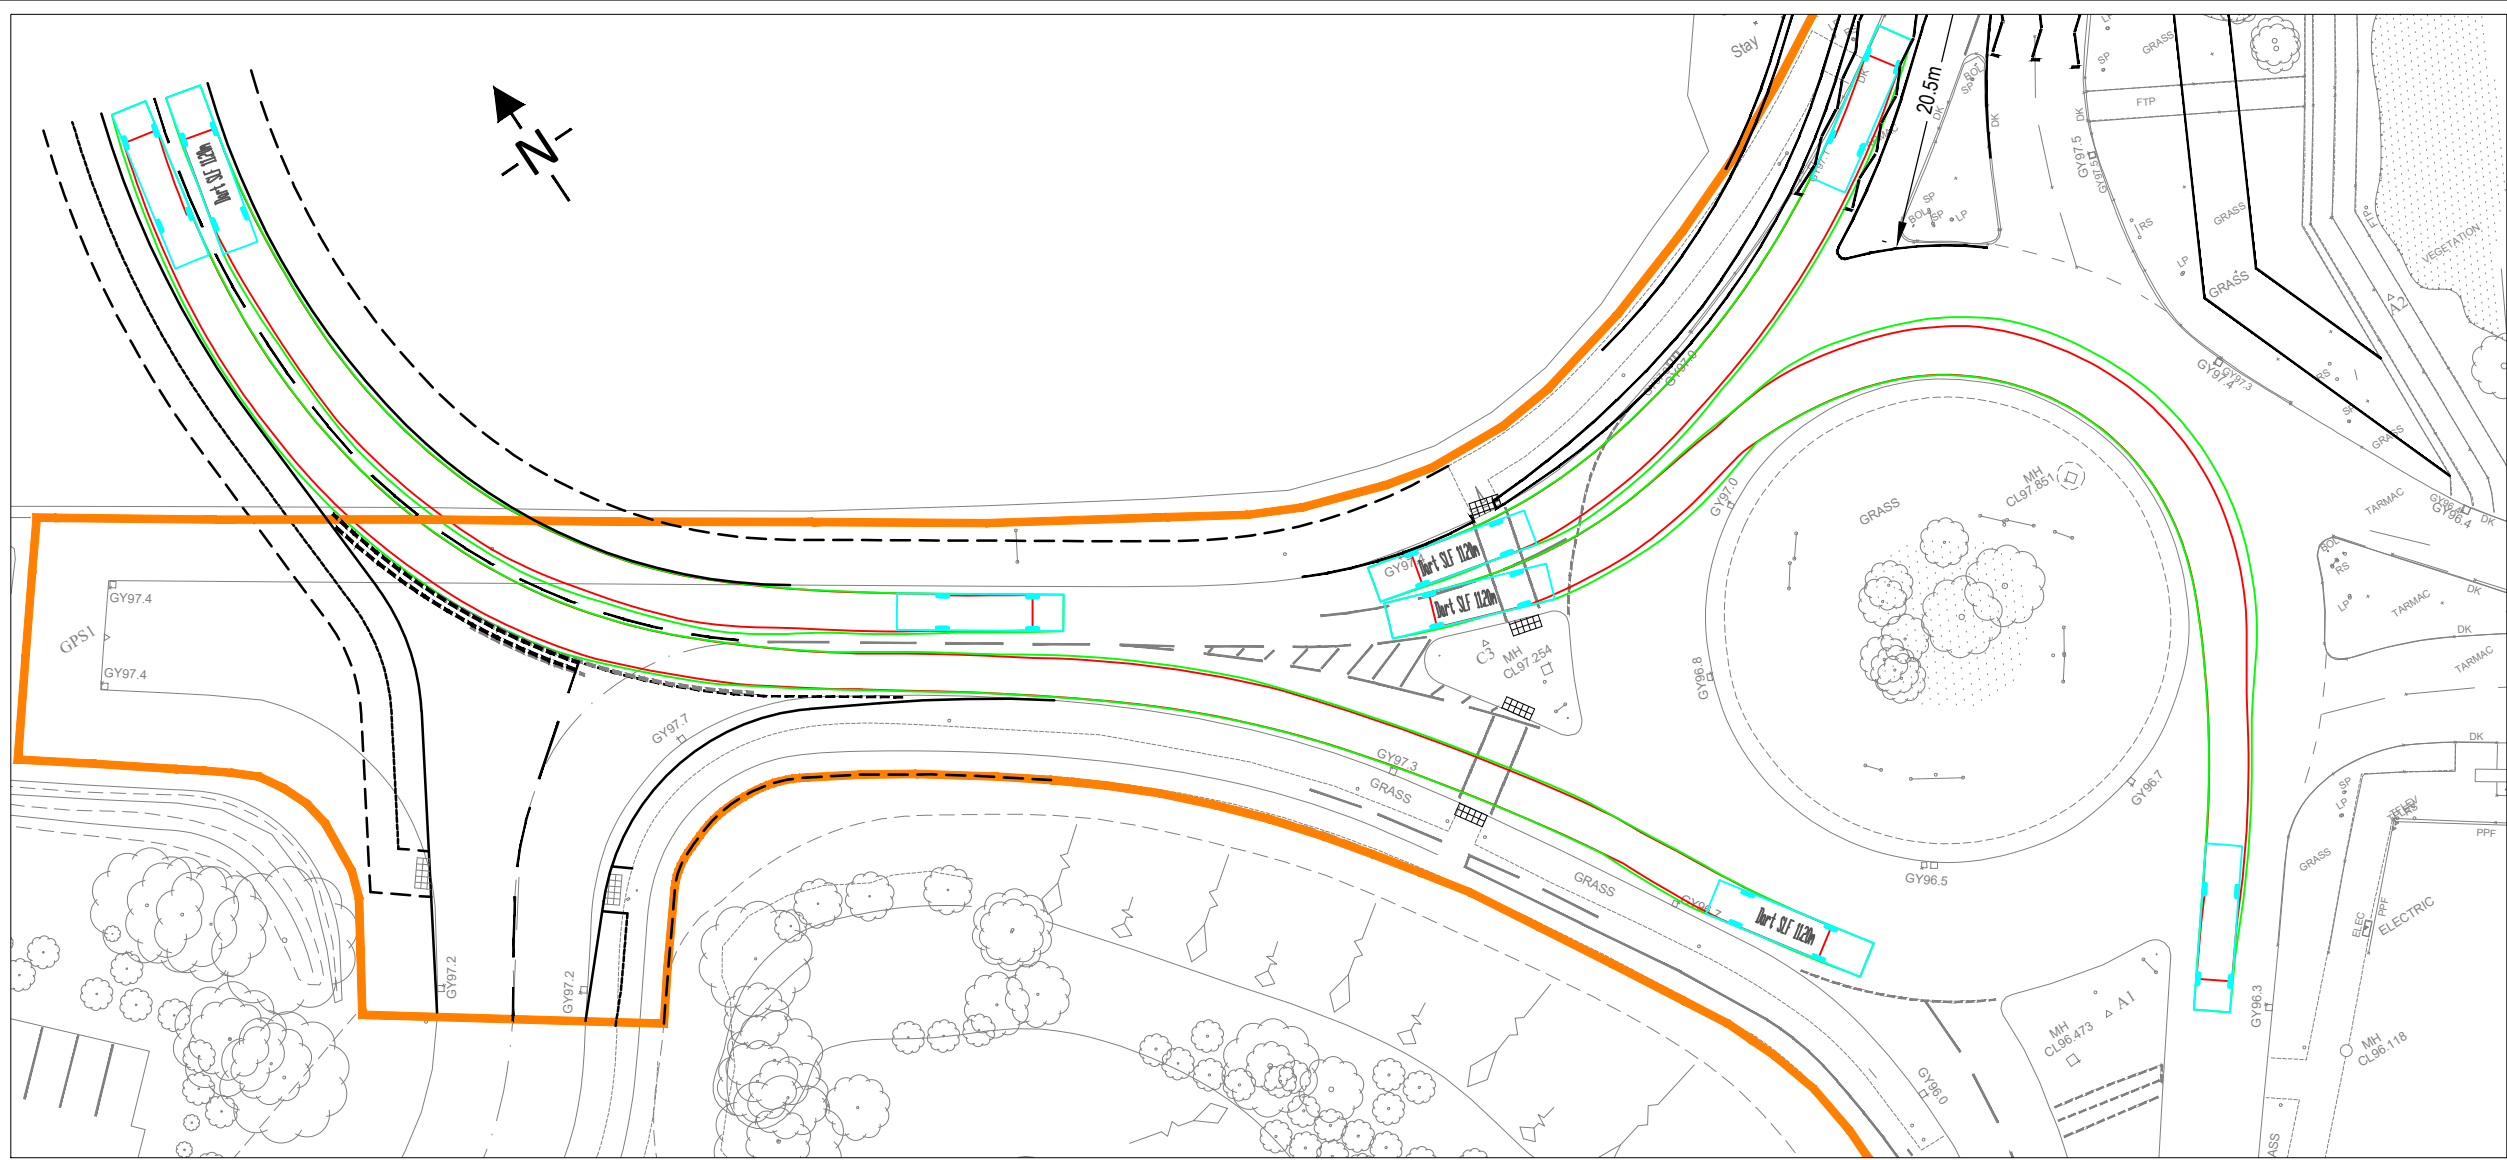

GENERAL NOTES

- THIS DRAWING IS NOT TO BE SCALED FOR CONSTRUCTION PURPOSES.
- THE CONTRACTOR SHALL CHECK ALL DIMENSIONS AND LEVELS ON SITE.

Dart SLF 11.20m
Overall Length 11.009m
Overall Width 2.401m
Overall Body Height 3.077m
Min Body Ground Clearance 0.315m
Track Width 2.360m
Lock to lock time 4.00s
Kerb to Kerb Turning Radius 9.518m

DESIGN VEHICLE - BUS
NOT TO SCALE

A	TOUCAN MOVED TO ORIGINAL LOCATION	13.03.24	SM	SAM
REV	DESCRIPTION	DATE	BY	AUTH

Capricorn Transport Planning

19 Graystones Close
West Bridgford
Nottingham
NG2 6QU

T : 0777 334 7121
www.capricorn-tp.co.uk

CLIENT

BLOOR HOMES

PROJECT

NORMANDY WAY
HINCKLEY

TITLE

DEVELOPMENT ACCESS OPTION 1
VEHICLE SWEEP PATH - BUS

DRAWN AMP	AUTHORISED SM	SCALE 1:500	SHEET SIZE A3	DATE 02.02.24
PROJECT NO. C21021		DRAWING NO. DR102		REV A