


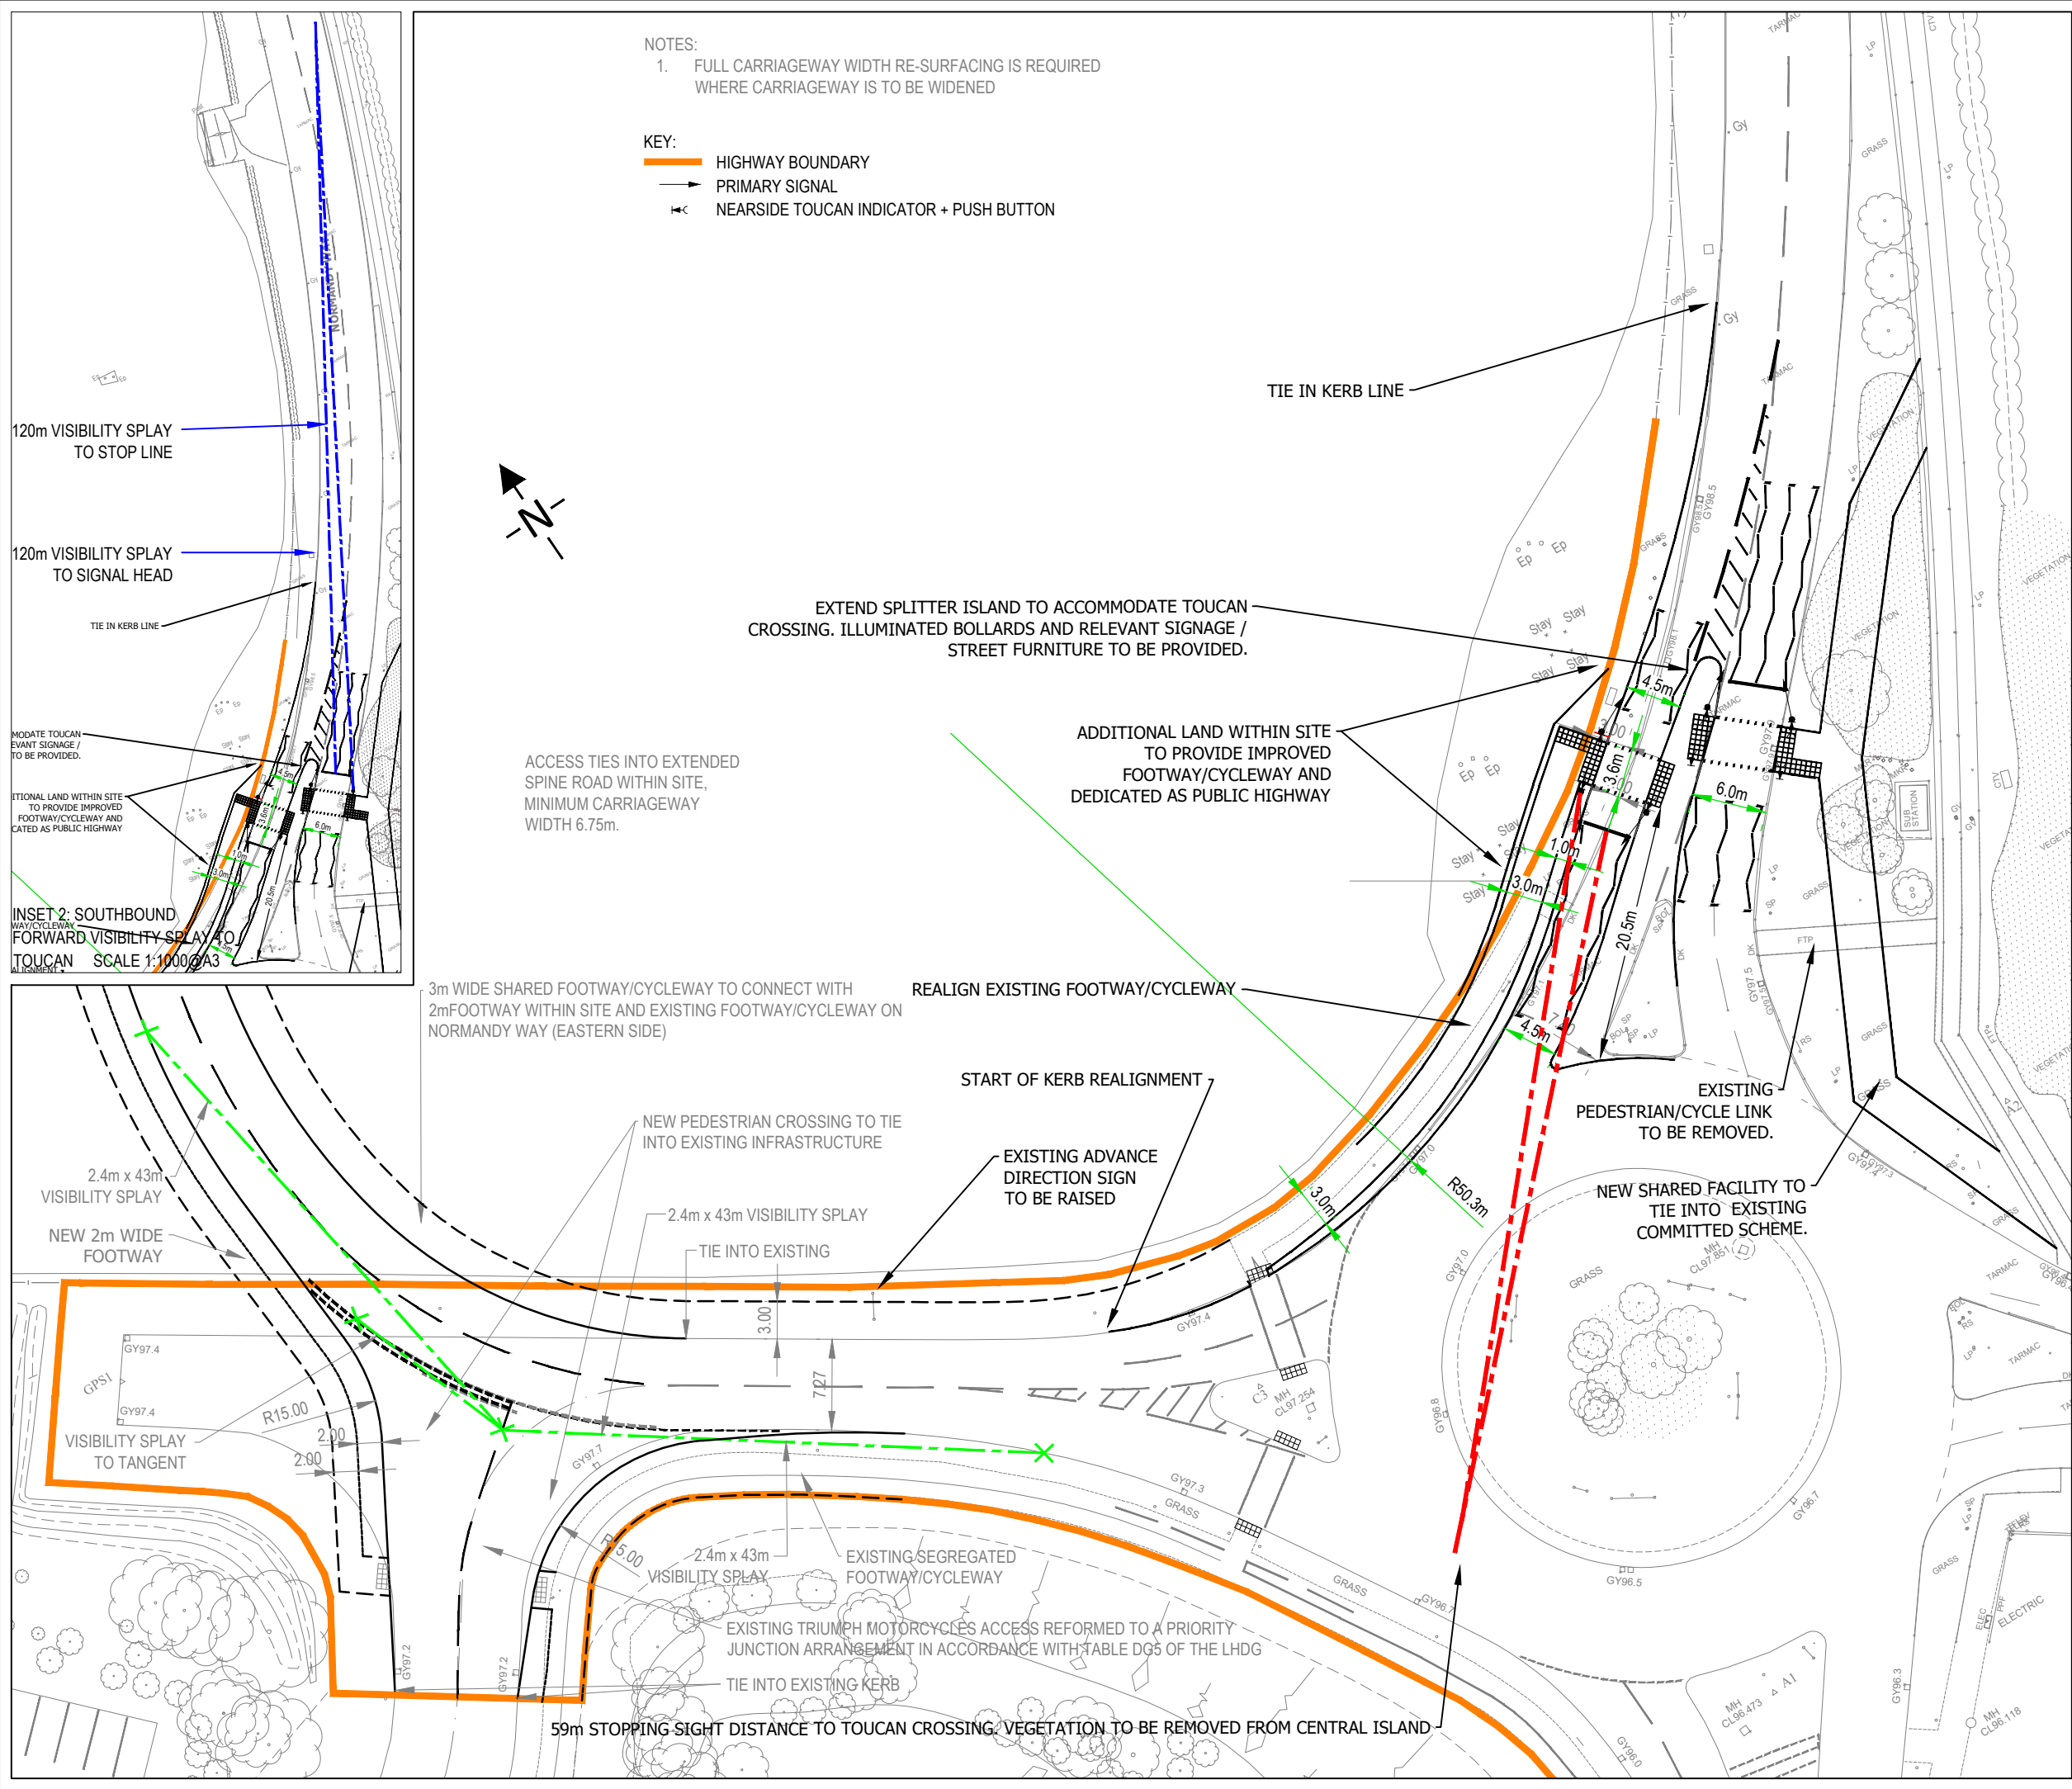

GENERAL NOTES

1. THIS DRAWING IS NOT TO BE SCALED FOR CONSTRUCTION PURPOSES.

2. THE CONTRACTOR SHALL CHECK ALL DIMENSIONS AND LEVELS ON SITE.

REV

DESCRIPTION

DATE

BY

AUTH

A

TOUCAN MOVED TO ORIGINAL LOCATION

13.03.24

SM

SAM

Capricorn Transport Planning

19 Graystones Close
West Bridgford
Nottingham
NG2 6QU

T : 0777 334 7121
www.capricorn-tp.co.uk

CLIENT

BLOOR HOMES

PROJECT

NORMANDY WAY
HINCKLEY

TITLE

DEVELOPMENT ACCESS
ARRANGEMENTS: OPTION 1

DRAWN

AMPS

AUTHORISED

SM

SCALE

1:500

SHEET SIZE

A3

DATE

02.02.24

PROJECT NO.

C21021

DRAWING NO.

DR101

REV

A