



207

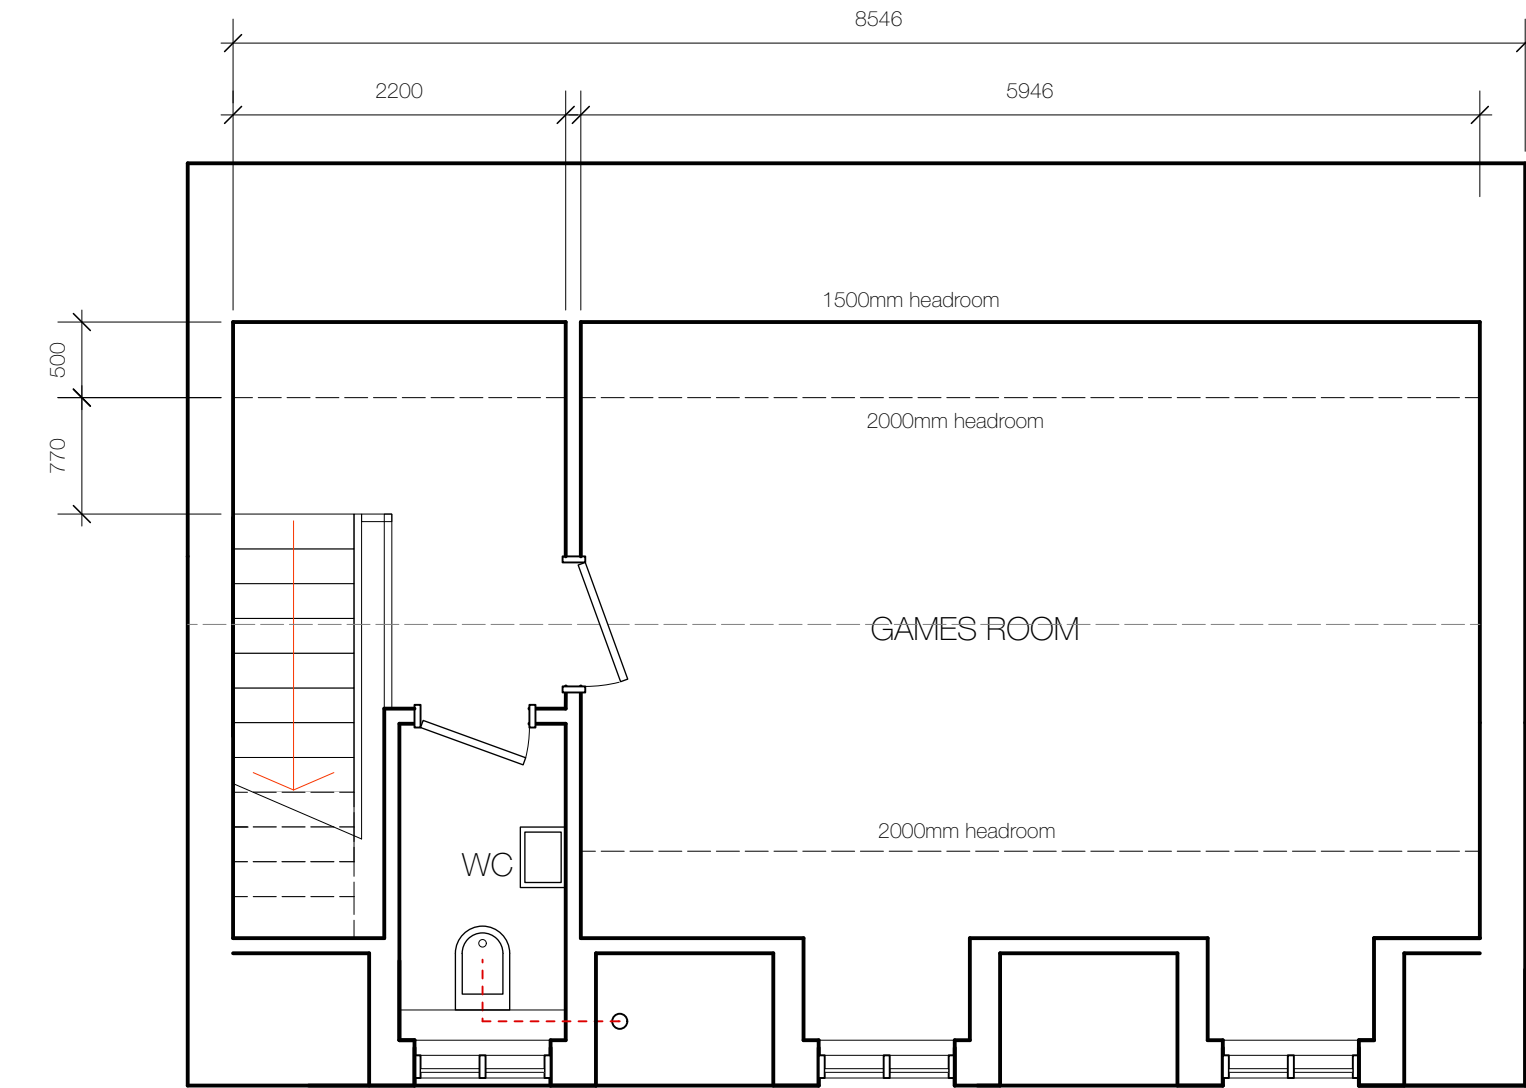

FIRST FLOOR

205

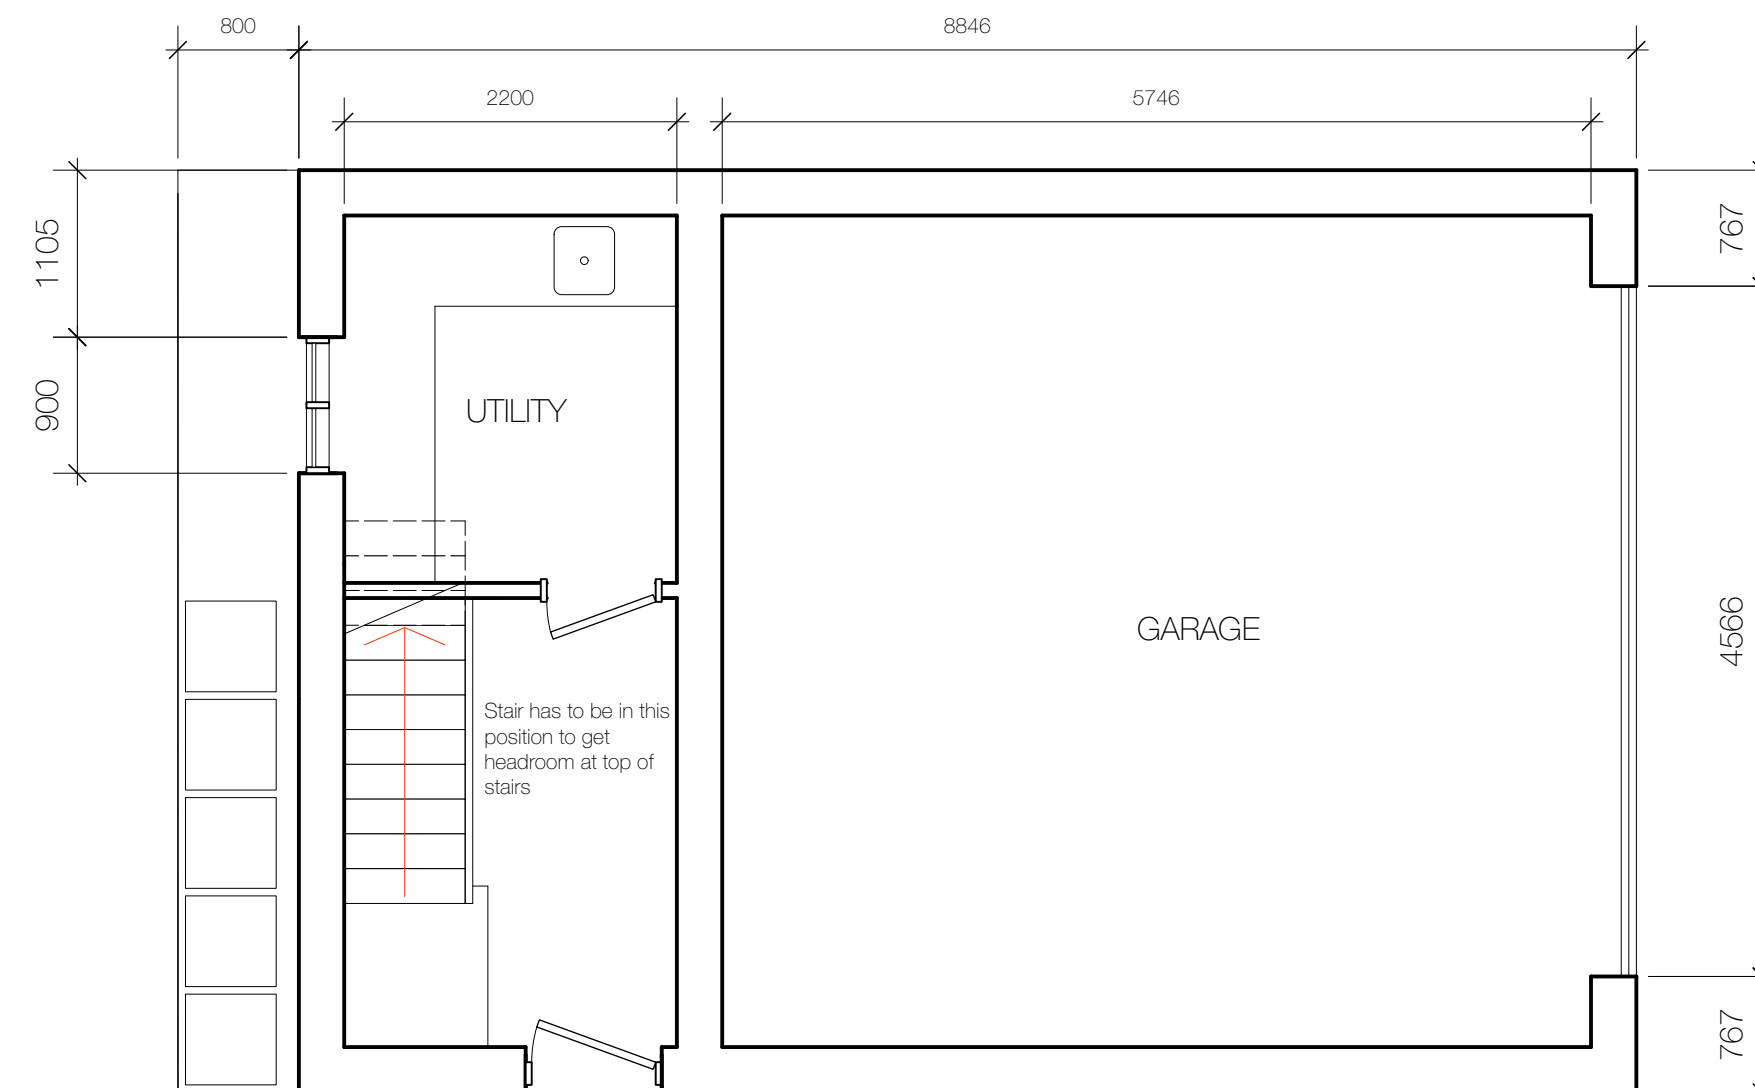

GROUND FLOOR

201 APPLICANT

201 Main Street, Thornton

STANFORD PARTNERSHIP

Architectural Design & Planning

The Cottage
School Lane
Colston Bassett
NG12 3FD

07841 158957
info@stanfordpartnership.co.uk

Date
5th March 2026

Drawing Title
Proposed Plans

Scale
1:50 @ A1

Drawing No
378/01

Project
Proposed Replacement Garage/Games Room
201 Main Street, Thornton

Client
Mr & Mrs Doherty