


207


205

201 APPLICANT

201 Main Street, Thornton

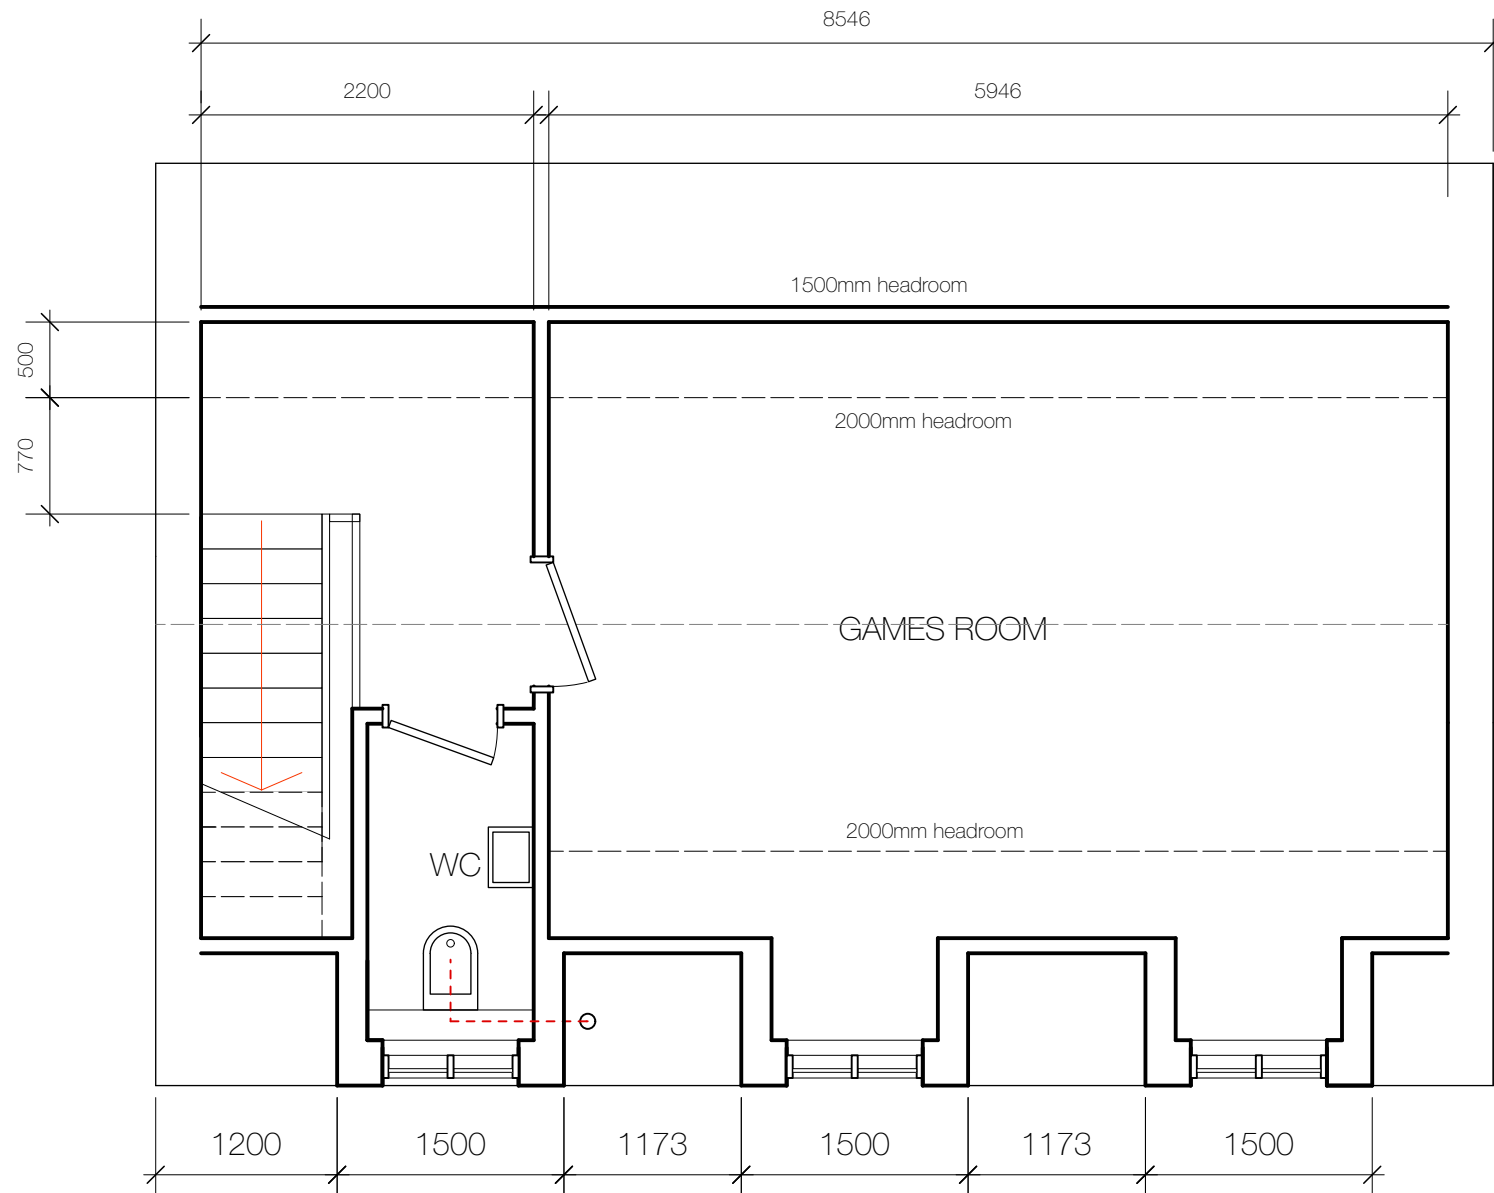

FIRST FLOOR

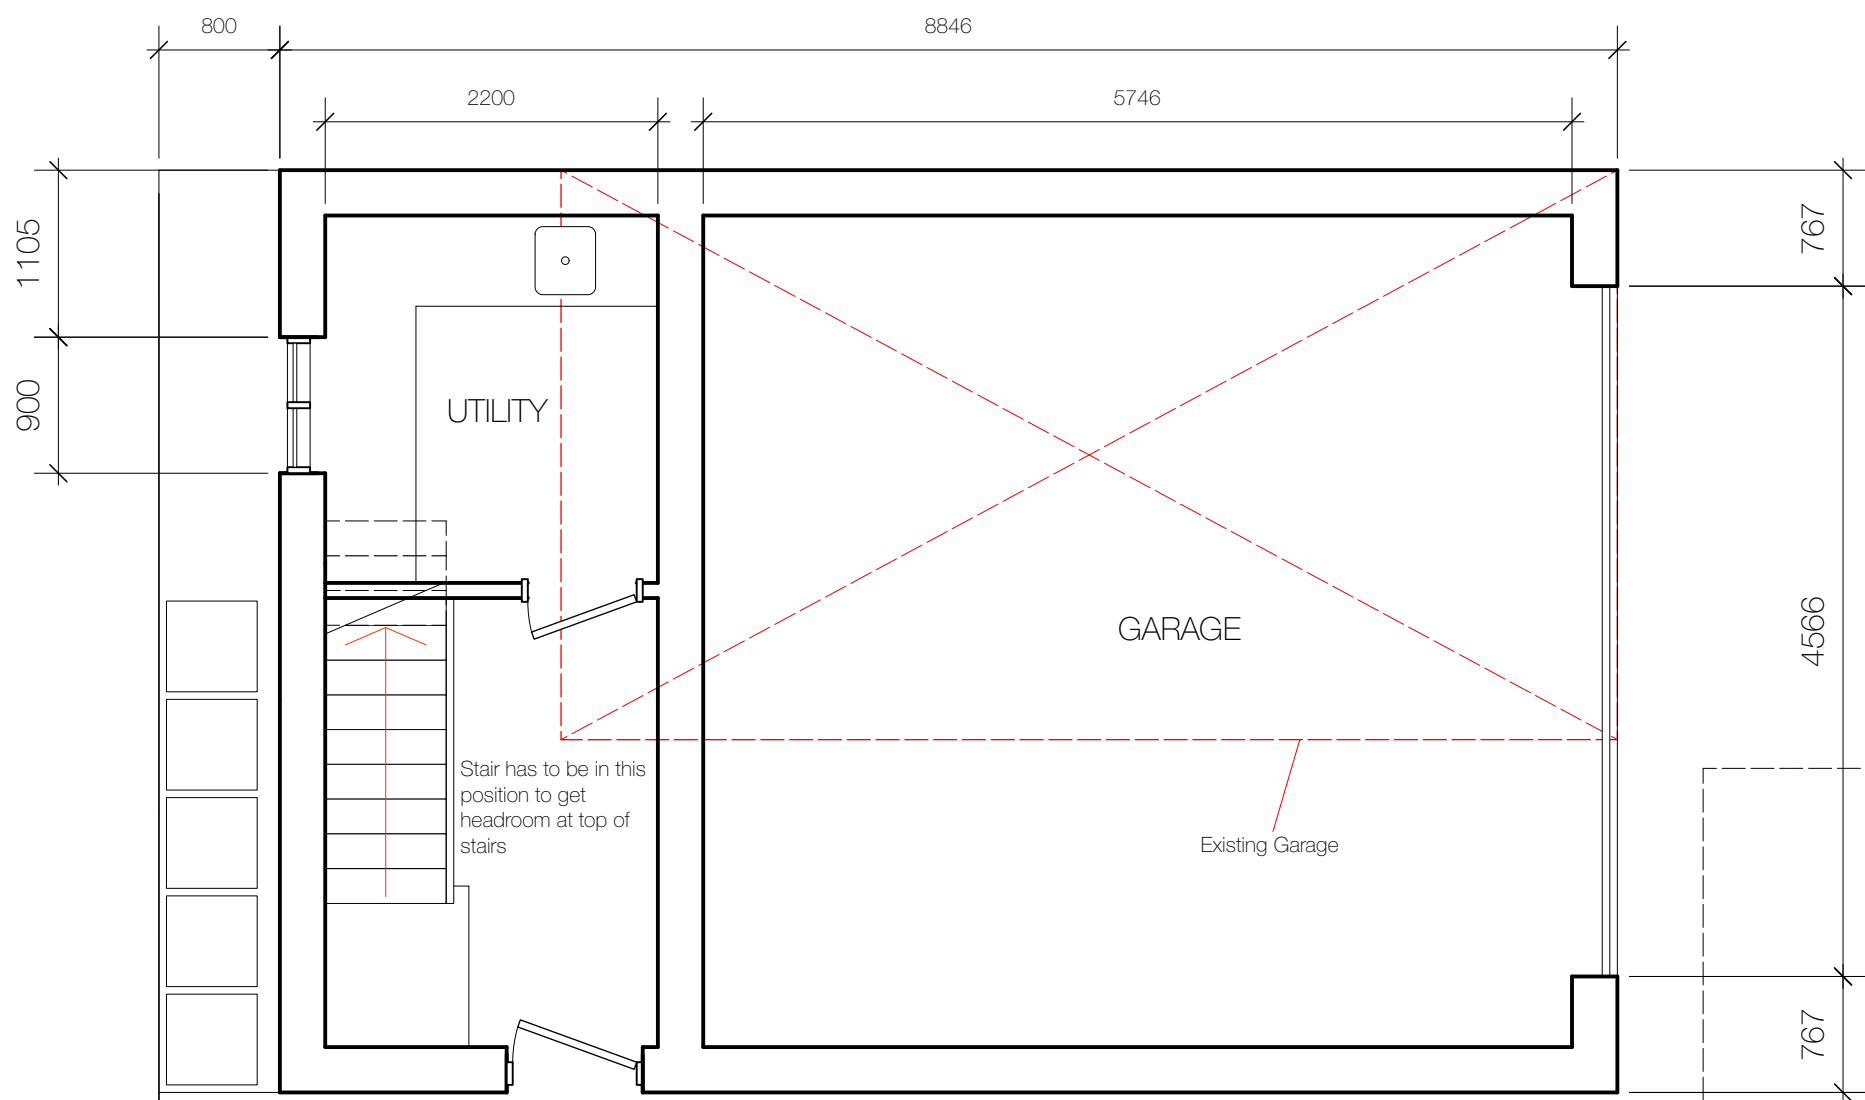

GROUND FLOOR

STANFORD PARTNERSHIP

Architectural Design & Planning

The Cottage
School Lane
Colston Bassett
NG12 3FD

07841 158957

info@stanfordpartnership.co.uk

Date

5th March 2026

Drawing Title

Proposed Plans

Scale

1:50 @ A1

Drawing No

378/01A

Project

Proposed Replacement Garage/Games Room

201 Main Street, Thornton

Client

Mr & Mrs Doherty