

Crown copyright and database rights (2026) OS (100063368)



Title
Site Location Plan

Address
Upper Bond Street, Hinckley,
Leicestershire, LE10 1RJ


Client

Job No.
FS875
26672
Scale
1:1250 @ A3


Issued
27/02/26

Key
1. Boundary of Petrol Filling
Station

All information is to be checked on
site for accuracy and fit. Only
drawings with WD status with the
most recent revision are to be used
for construction.

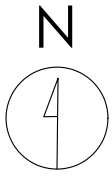

Crown copyright and database rights (2026) OS (100063368)

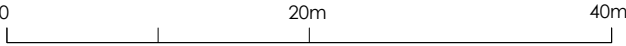

Title
Existing Site Plan

Address
Upper Bond Street, Hinckley,
Leicestershire, LE10 1RJ

Client


Job No.
FS875
26672

Issued
27/02/26


Scale
1:500 @ A3

- Key**
- 1. Boundary of Petrol Filling Station
 - 2. Elevation Line

All information is to be checked on site for accuracy and fit. Only drawings with WD status with the most recent revision are to be used for construction.

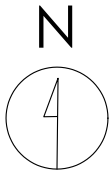

Crown copyright and database rights (2026) OS (100063368)

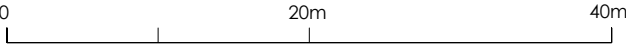

Title
Proposed Site Plan

Address
Upper Bond Street, Hinckley,
Leicestershire, LE10 1RJ

Client



Job No.
FS875
26672

Issued
27/02/26


Scale
1:500 @ A3

- Key**
- 1. Boundary of Petrol Filling Station
 - 2. Proposed Digital Display
 - 3. Elevation Line

All information is to be checked on site for accuracy and fit. Only drawings with WD status with the most recent revision are to be used for construction.

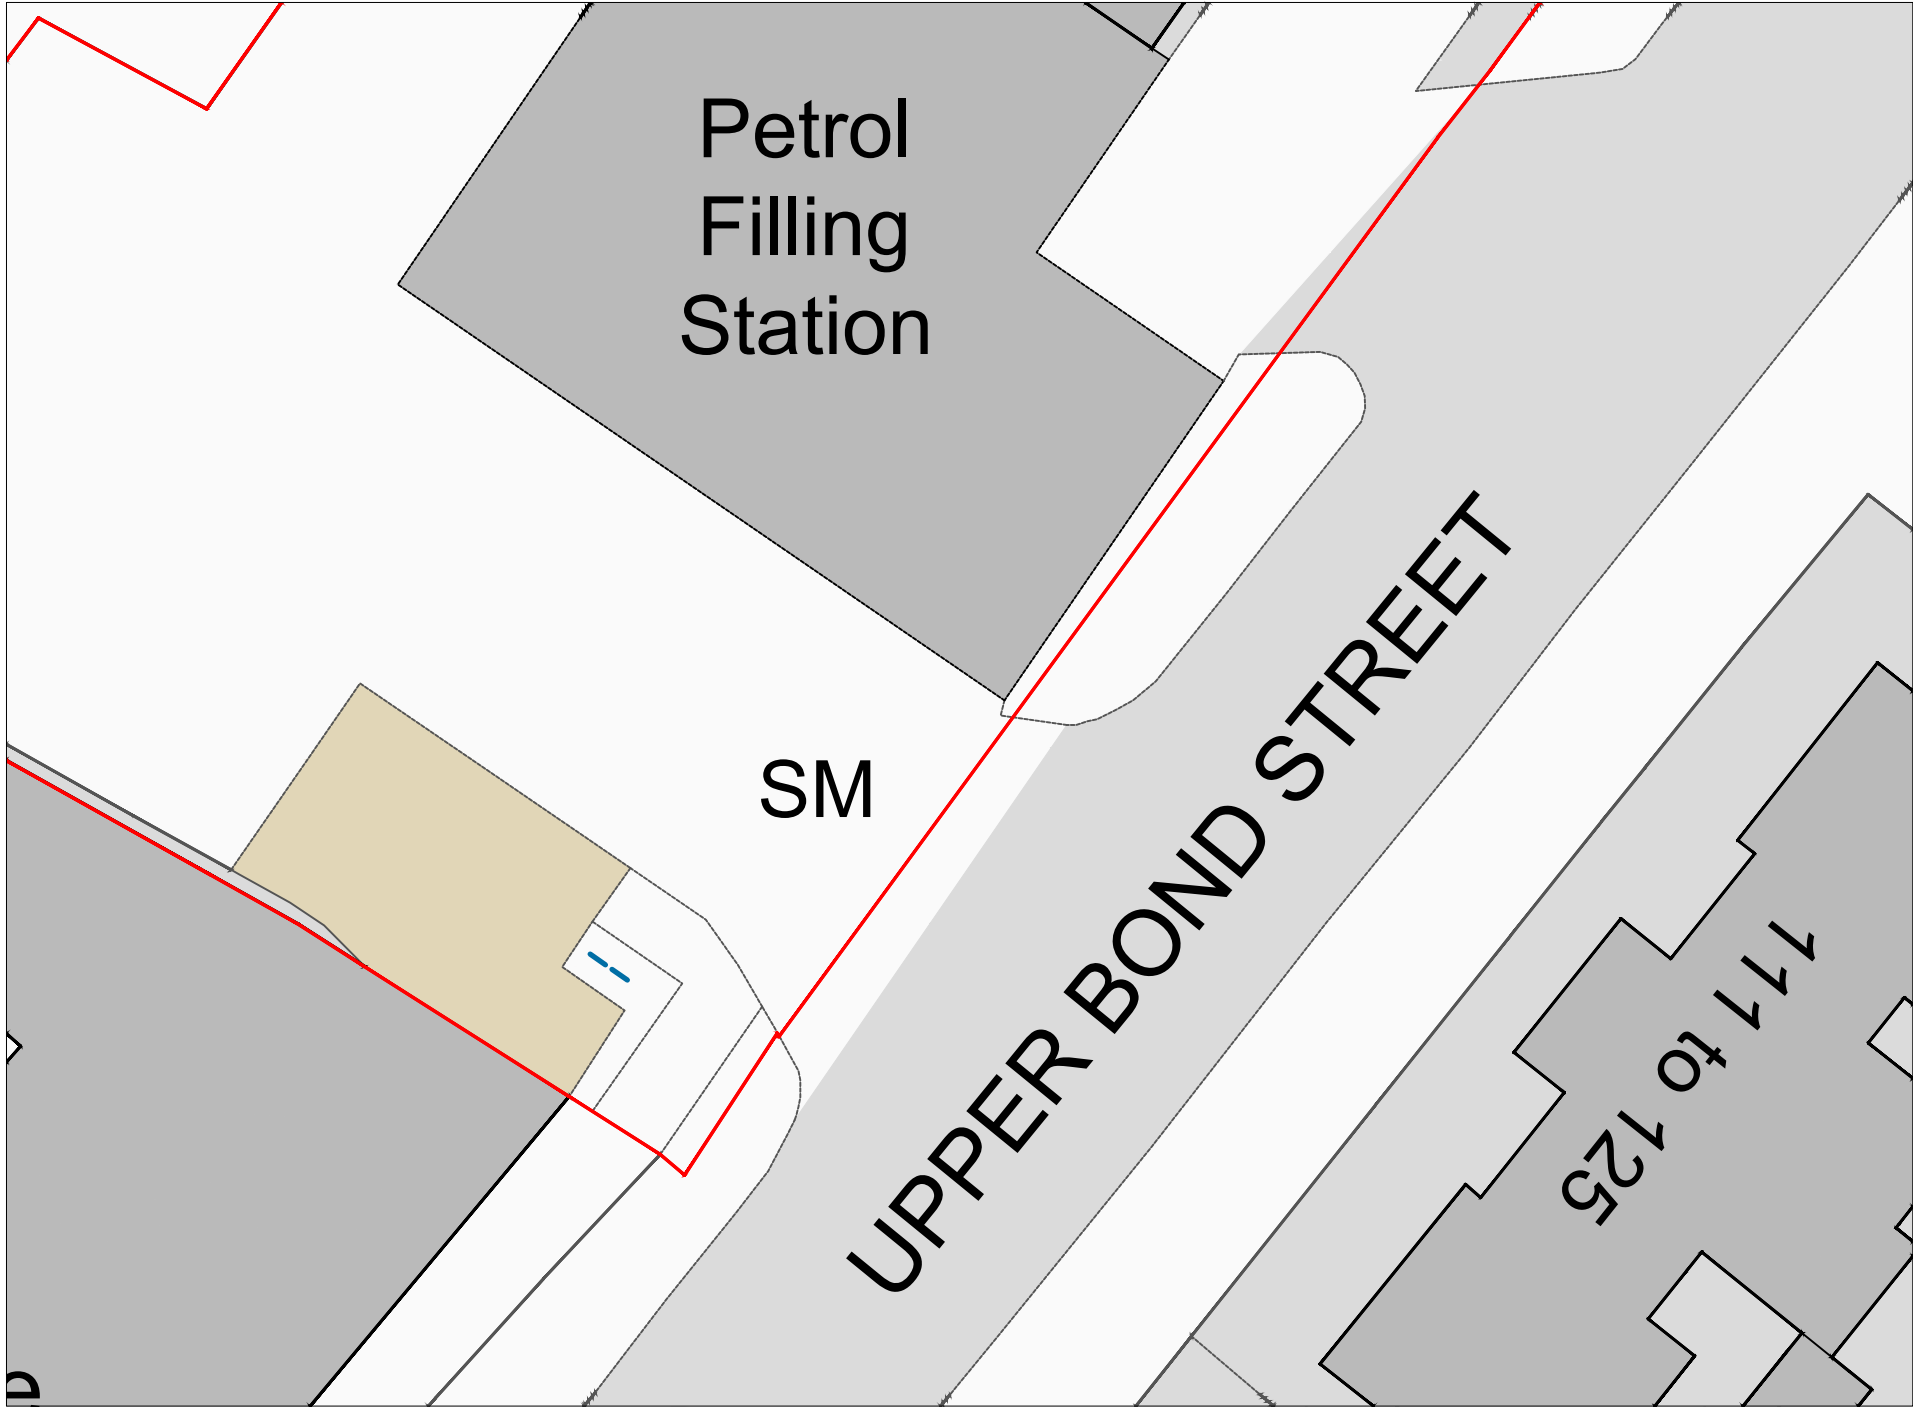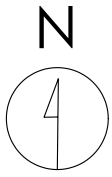

Crown copyright and database rights (2026) OS (100063368)

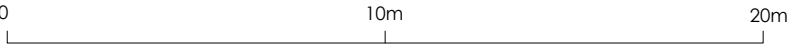

Title
Proposed Site Plan

Address
Upper Bond Street, Hinckley,
Leicestershire, LE10 1RJ

Client

Job No.
FS875
26672

Issued
27/02/26

Scale
1:200 @ A3

- Key**
- 1. Boundary of Petrol Filling Station
 - 2. Proposed Digital Display


All information is to be checked on site for accuracy and fit. Only drawings with WD status with the most recent revision are to be used for construction.



Existing



Proposed

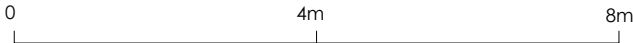

Title
Existing and Proposed Elevations

Address
Upper Bond Street, Hinckley,
Leicestershire, LE10 1RJ

Client


Job No.
FS875
26672

Issued
27/02/26

Scale
1:100 @ A3

Key
1. Proposed Digital Display

All information is to be checked on site for accuracy and fit. Only drawings with WD status with the most recent revision are to be used for construction.

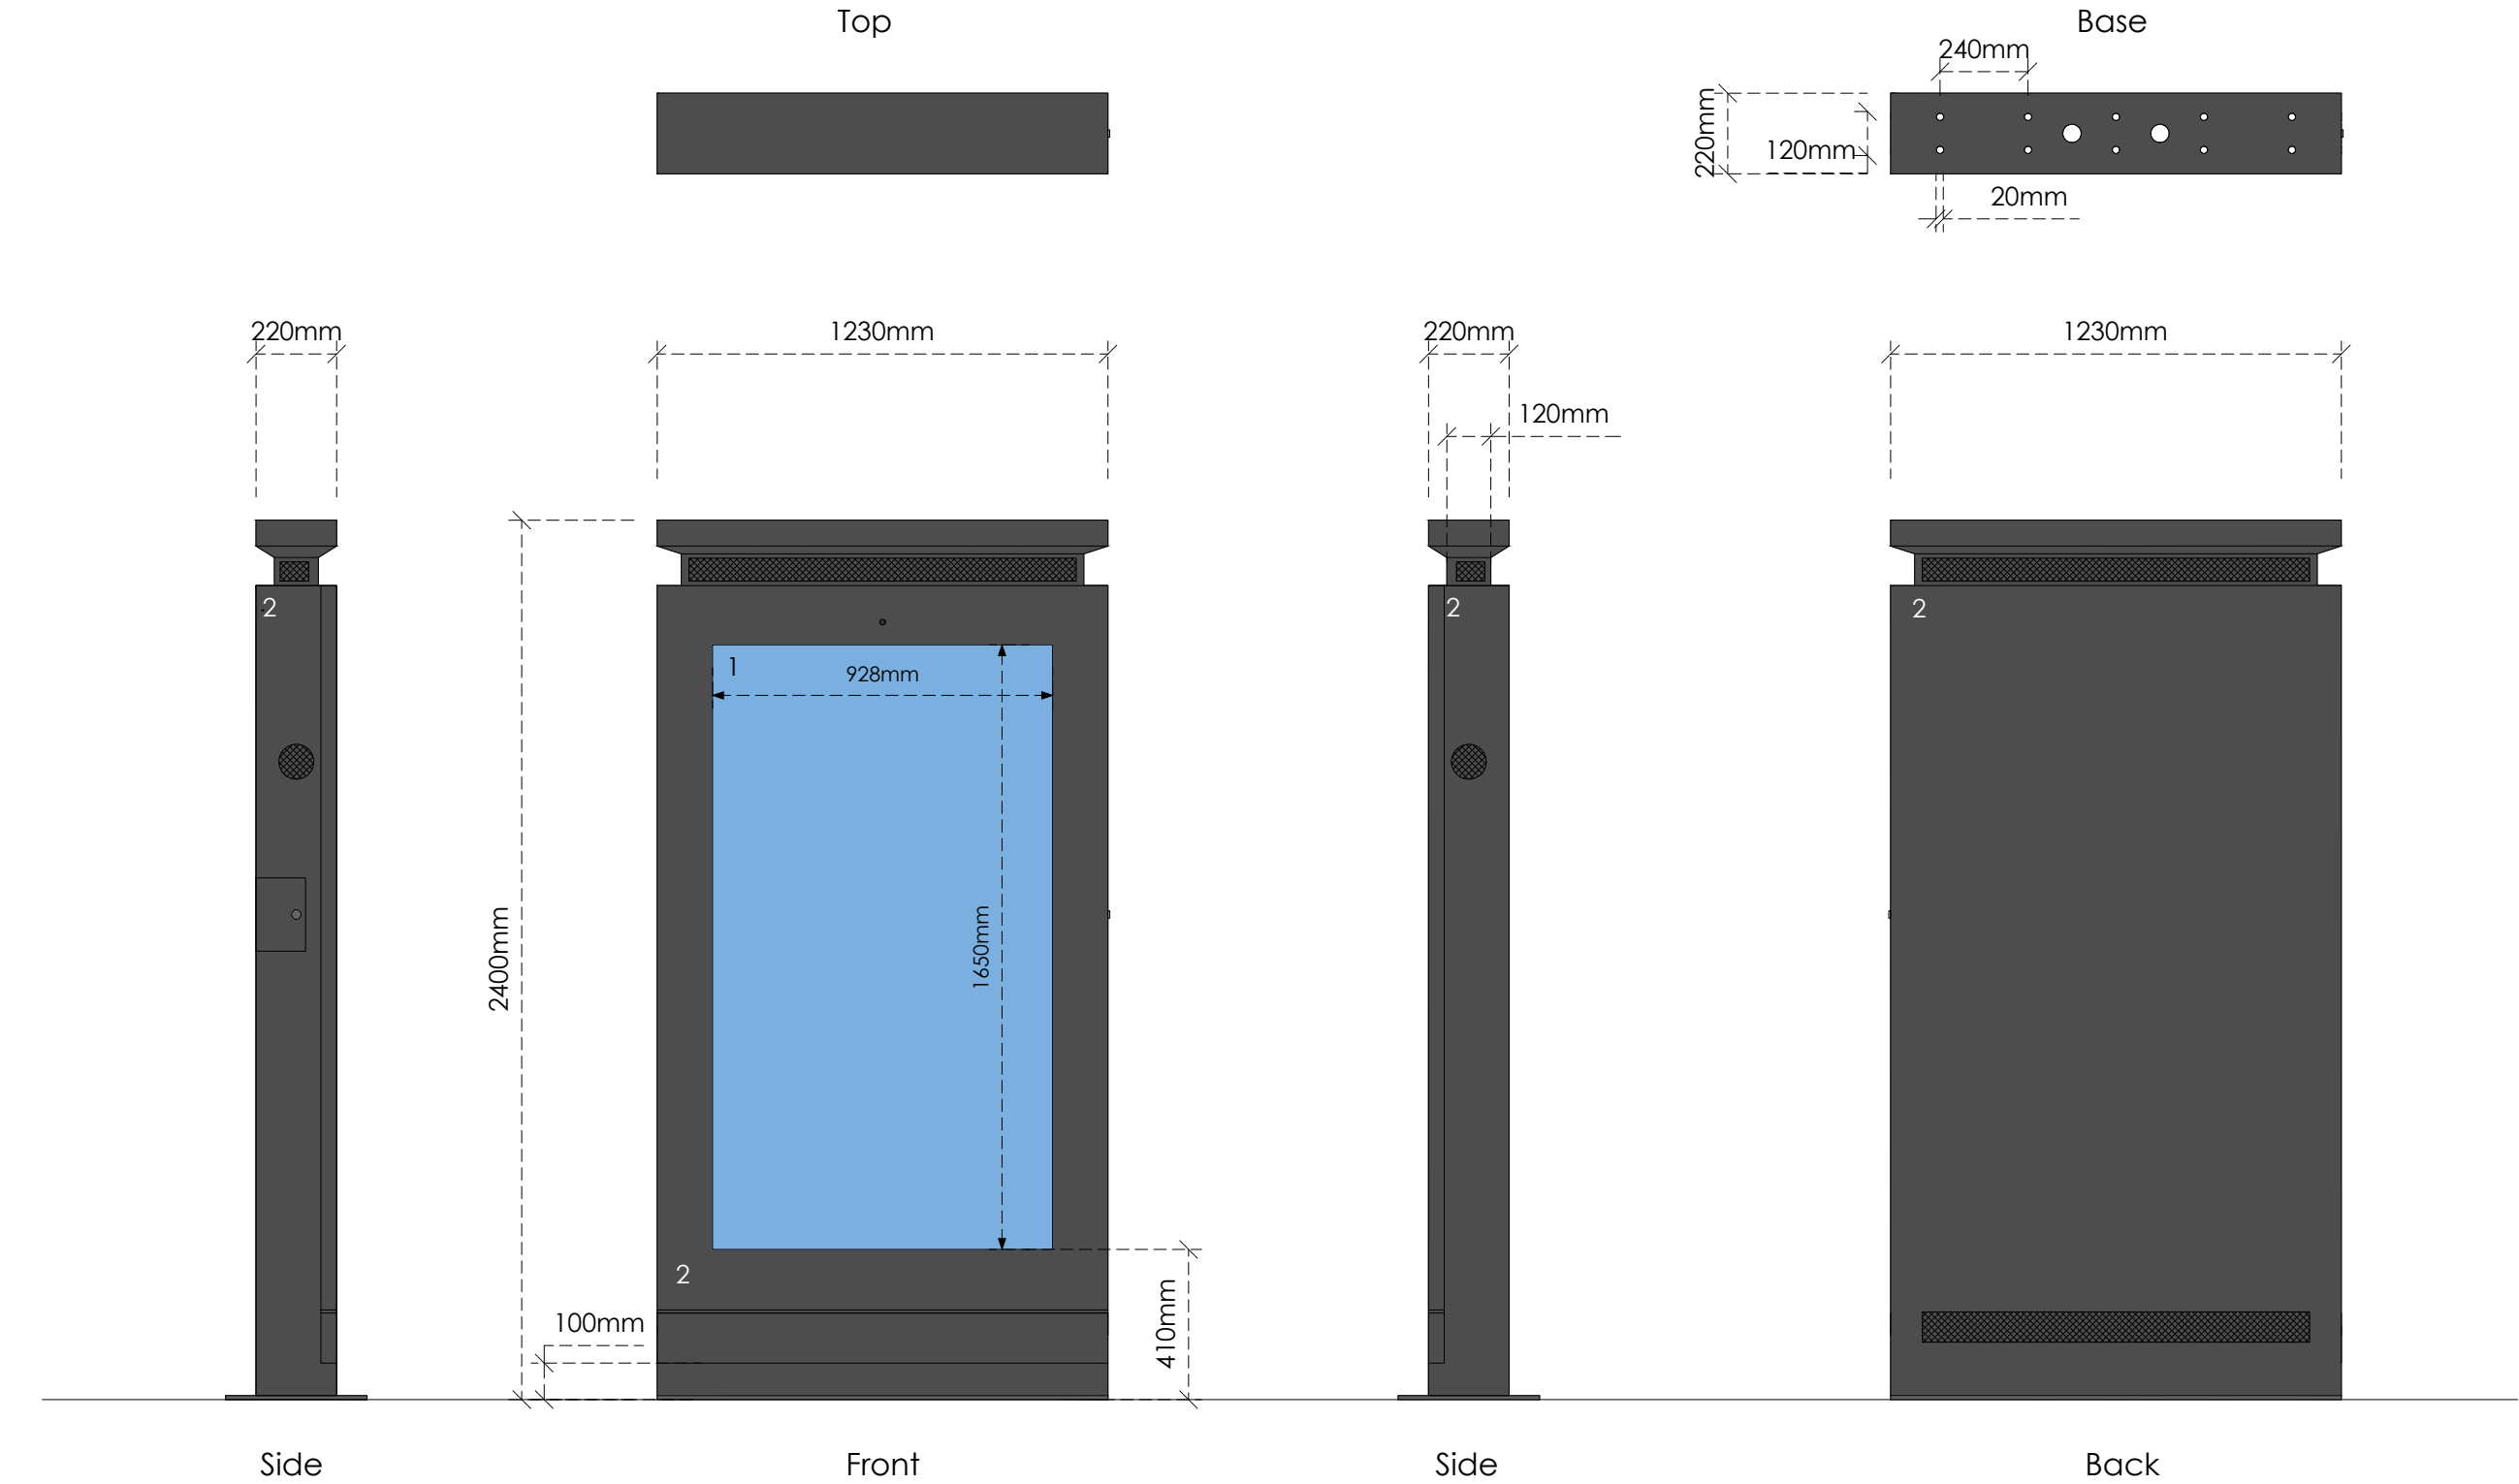

Title
Specification

Address
Upper Bond Street, Hinckley,
Leicestershire, LE10 1RJ

Client


Job No.
FS875
26672

Issued
27/02/26

Scale
1:20 @ A3

- Key**
1. Digital Display
 2. Zinc Powder and Fine Grain Powder Coated Galvanized Steel in Black (RAL 9005)

All information is to be checked on site for accuracy and fit. Only drawings with WD status with the most recent revision are to be used for construction.

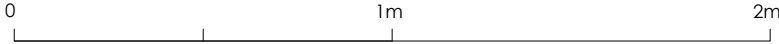



BEFORE



AFTER

Title CGI	
Address Upper Bond Street, Hinckley, Leicestershire, LE10 1RJ	
Client	
Job No. FS875 26672	Issued 27/02/26
Scale NTS	
Key	

All information is to be checked on site for accuracy and fit. Only drawings with WD status with the most recent revision are to be used for construction.