THIS DRAWING MUST NOT BE SCALED.
PRIOR TO THE COMMENCEMENT OF ANY WORKS, THE BUILDER IS TO CHECK AND/OR DETERMINE ALL CONSTRUCTION DETAILS, INCLUDING CHECKING EXISTING SITE LEVELS AND DIMENSIONS. THE DRAWING IS TO BE READ IN CONJUNCTION WITH ALL OTHER PROJECT DRAWINGS, CONSTRUCTION NOTES AND/OR PROJECT SPECIFICATION. ALL DISCREPANCIES SHOULD BE REPORTED IMMEDIATELY.

Rev.	Date	Details	Drawn
A	Mar 08	Plot 10 - 13 levels lowered by 50mm	pnh
B	June 08	Plot 10 - 13 rearranged to accord with LA requ'ts	pnh
C	June 08	Chimney added to Plot 1 in accordance with LA requ'ts	pnh
D	June 08	Chimney to Plot 1 revised in accordance with LA requ'ts	pnh
E	June 08	Plot 10 shown correct hand	pnh

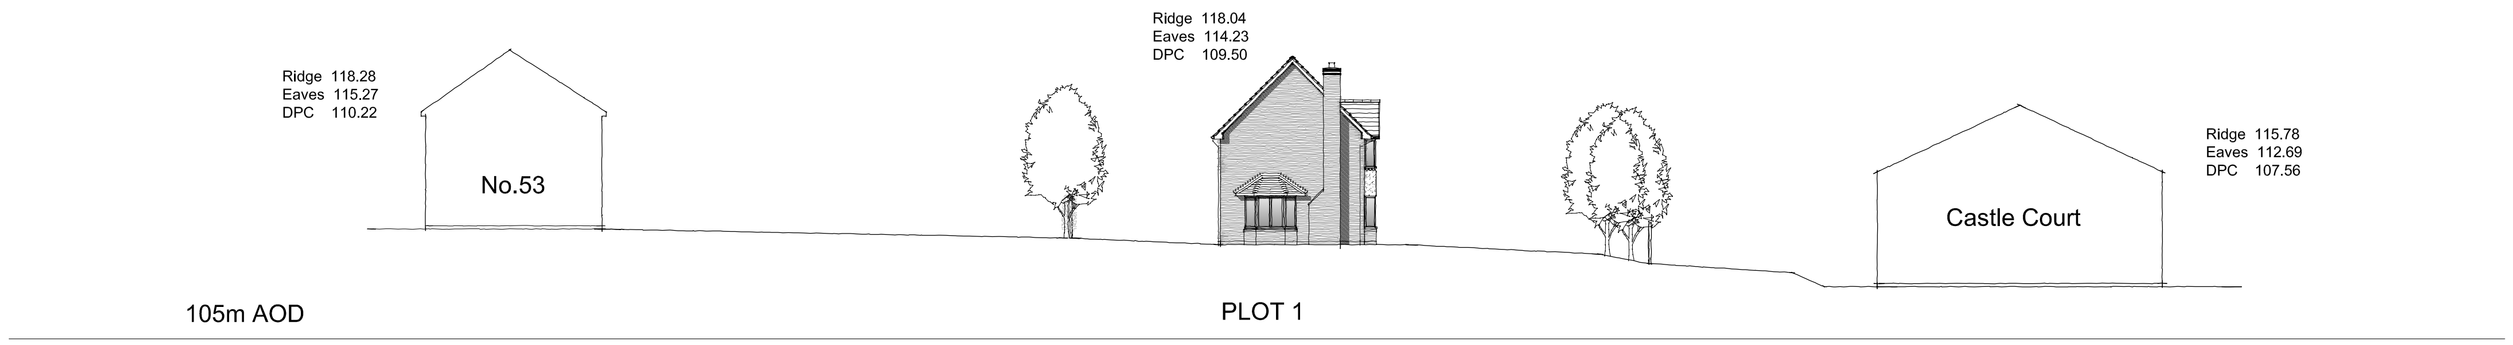

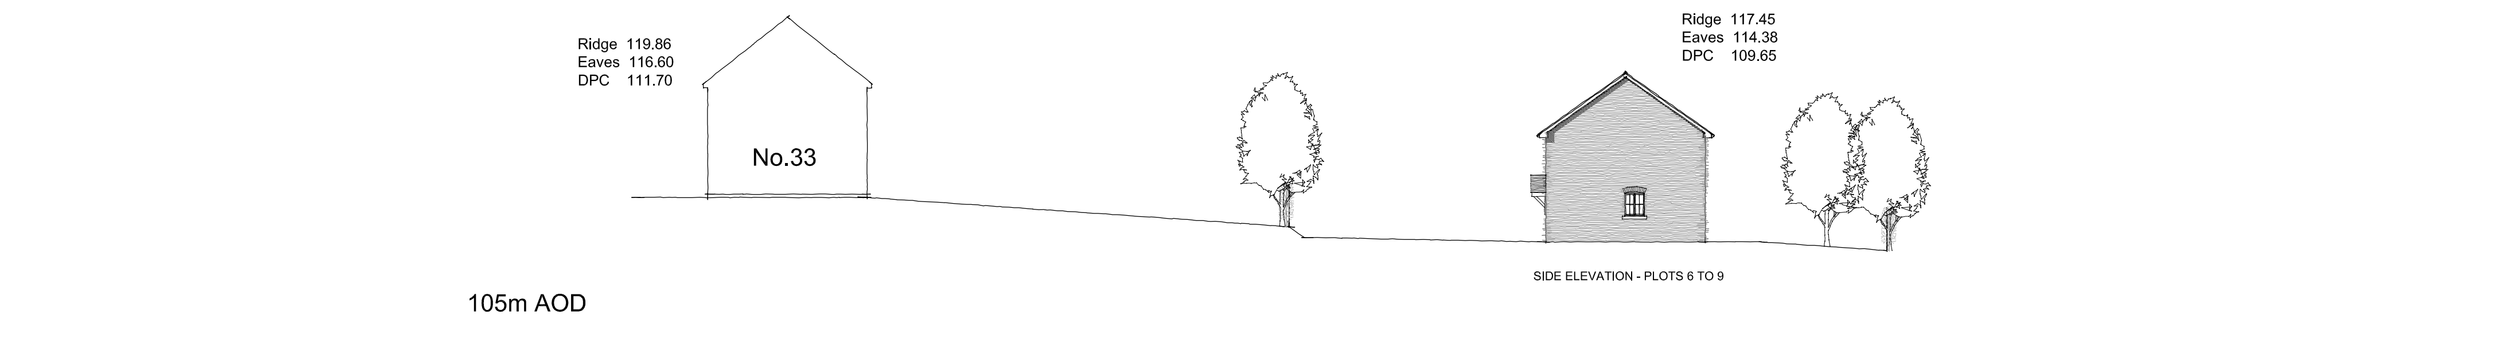

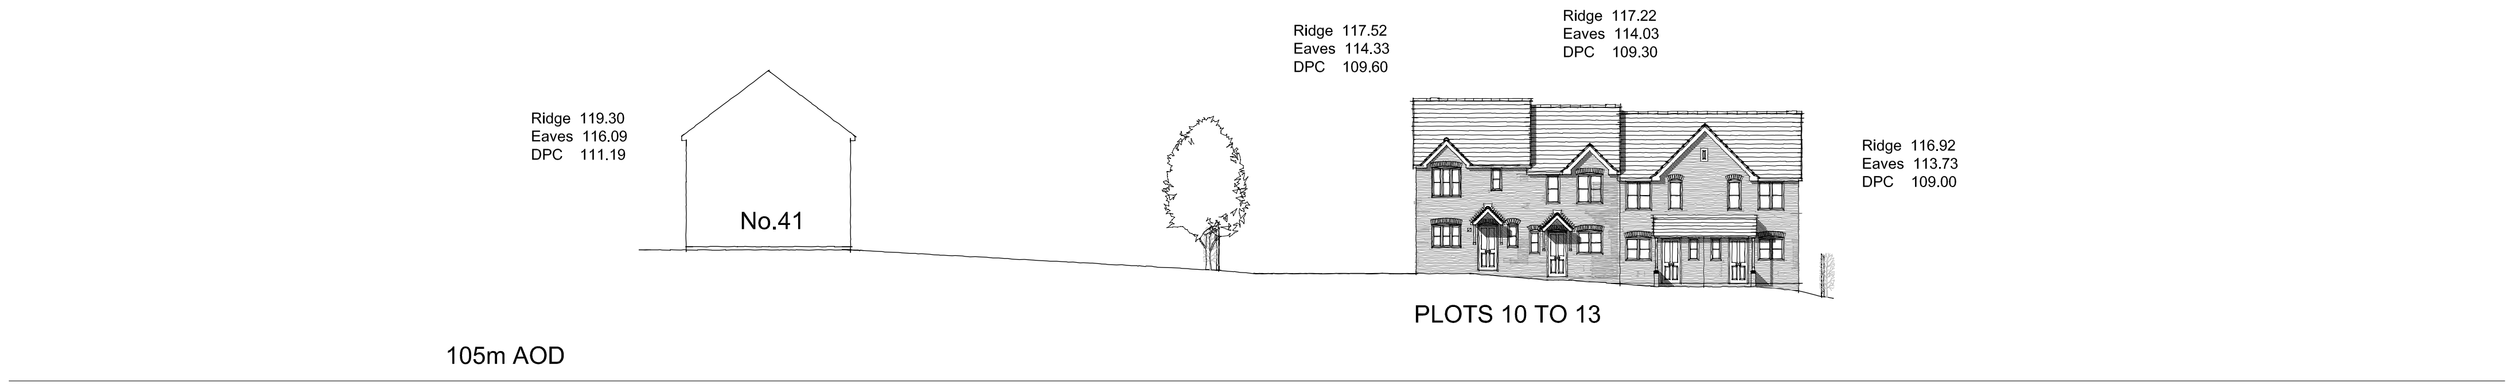

cadsquare
Cadsquare Midlands Ltd
The Stables
Woodbury Lane
Norton
Worcestershire
WR5 2PT
t: 01905 761580
f: 01905 764051
www.cadsquare.co.uk
ARCHITECTURAL AND URBAN DESIGN

Site Address:	Description:
55 COWPER ROAD BURBAGE HINCKLEY LEICS	SITE CROSS SECTIONS

Drawing Number: 07-055/10 Rev E

Date: Jan 2008 | Scale: 1:200 @ A1

Status: PLANNING

AutoCAD Reference:

Drawn: pnh | Checked: rdh

Client:

ASPECTS
...a better aspect of home building

THIS DRAWING IS THE COPYRIGHT OF CADSQUARE MIDLANDS LTD AND MUST NOT BE USED IN CONJUNCTION WITH ANY OTHER PROJECT WITHOUT CADSQUARE MIDLANDS LTD WRITTEN CONSENT