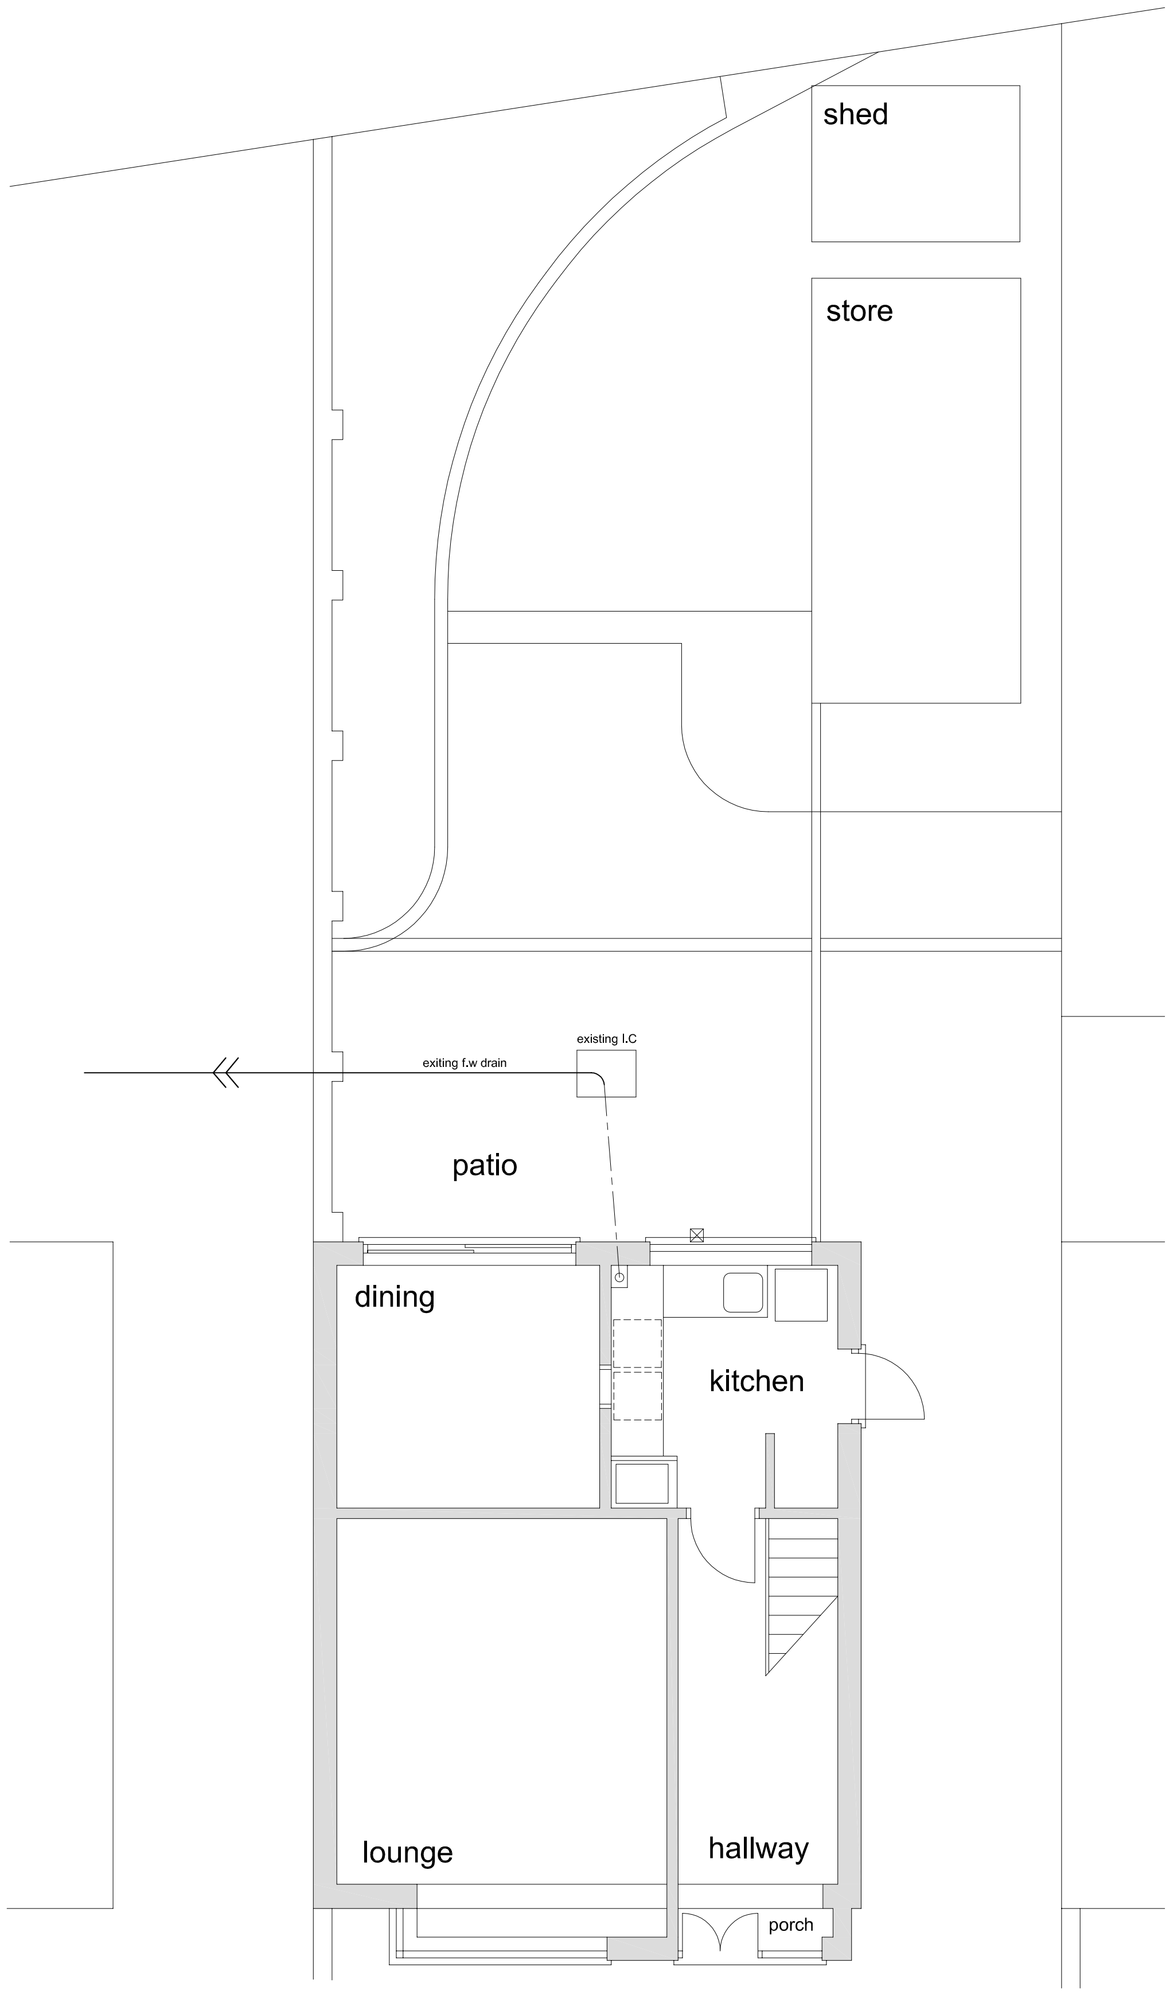

1 Existing Ground Floor Plan

1: 50

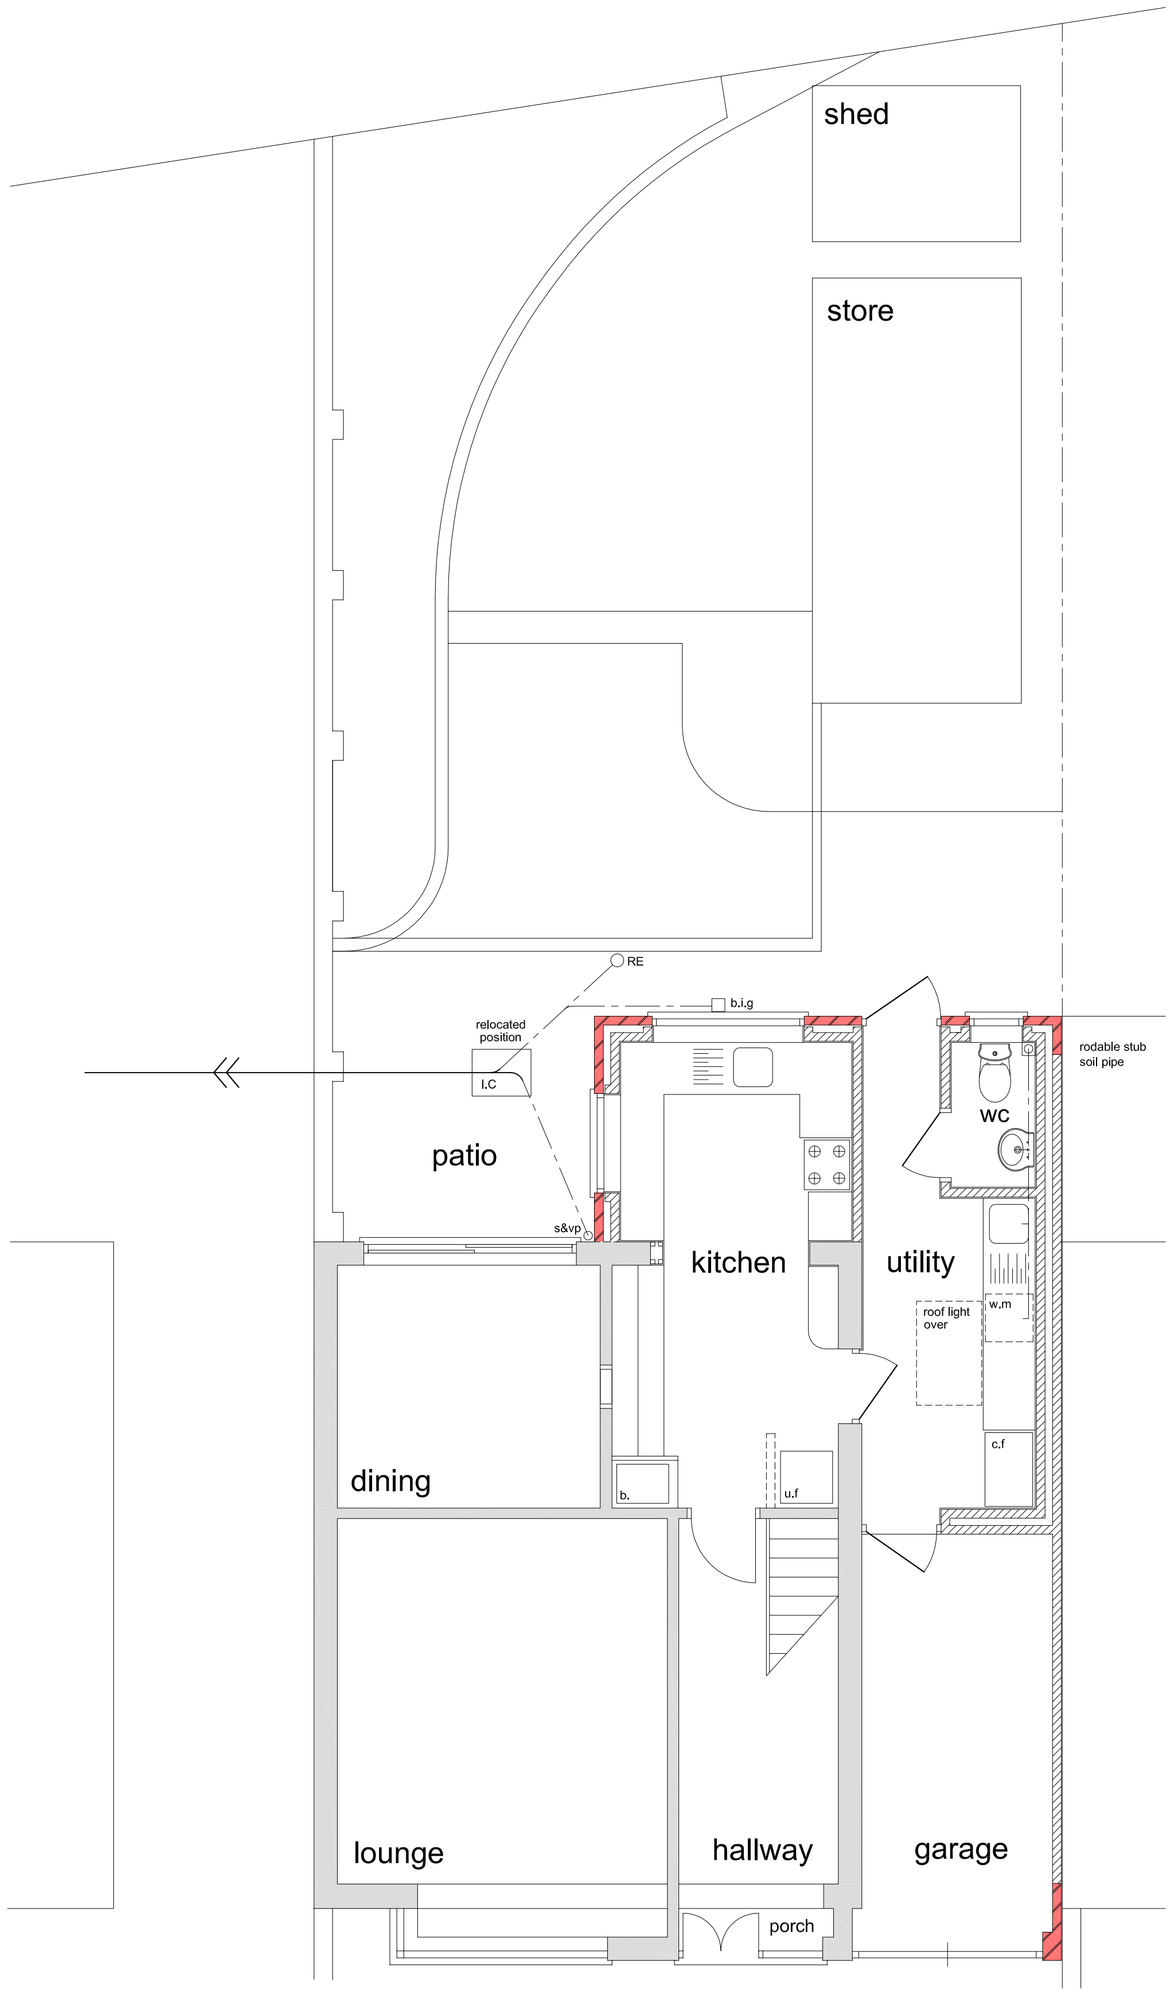

2 Proposed Ground Floor Plan

1: 50

planning application drawing

SCALE BAR 1:50

0 1m 2m 3m 4m 5m

No.	Revision / Issue	Date
Drg.4	Planning Offficer observations. New set of revised drawings released indicating Kitchen extension and Garage infill only. Client approved	06.08.10

extension plans.net

Client

Mr & Mrs J Millward

Project Address

63 Croft Way
Markfield
Leicester
LE67 9UG

Project

New Garage and Rear Extensions

Drawing Title

Planning Drawing Floor Plans

Scale	Date	Drawn By
A1 Shown A3 1:100	25/06/10	PWF

Drg No.

EP357-4-01

This drawing must not be copied without the consent of extensionplans.net
All dimensions must be checked on site and not scaled from this drawing.