This drawing remains the copyright property of Turner & Co Ltd and must not be reproduced without written consent.

All dimensions are given for indicative purposes only.

All measurements should be checked on site prior to commencement and manufacturing.

If in doubt - ASK.

Rev.	Date	Details	Drawn
-	04.10.24	----	RT

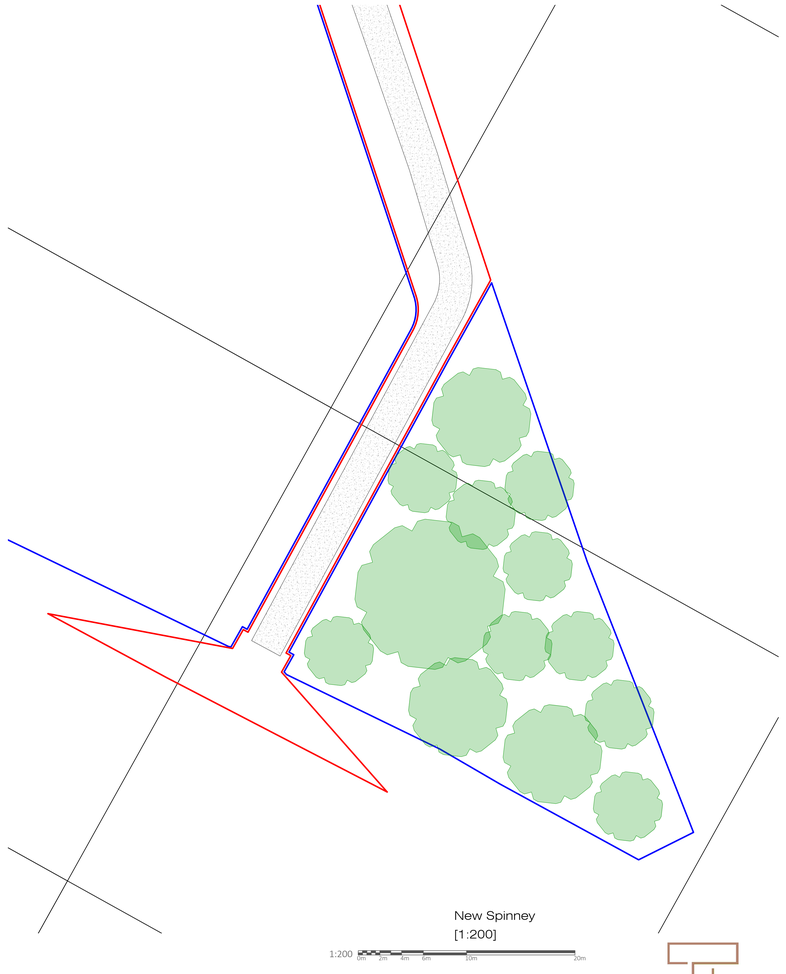

TURNER & co
ARCHITECTURAL DESIGN

Turner + Co (Consulting) Ltd | Architectural Design
1st Floor, Charity House | Duke Street | Tutbury
Burton upon Trent | DE13 9NE
01283 813 958 | www.tcltd.net | enquiries@tcltd.net

PLANNING DRAWING

Paper Size: A0	Scale: 1:200
Date: 04.10.24	Drawn: RT

Client: Mr & Mrs Warner

Project Title: Land Adjacent to The White House, Bosworth Road, Nuneaton

Drawing Title: Planning Stage Site Context Plan

Reference:	Drawing No:	Revision:
24053	P002	-