


This drawing remains the copyright property of Turner & Co Ltd and must not be reproduced without written consent

All dimensions are given for indicative purposes only.


All measurements should be checked on site prior to commencement and manufacturing.

If in doubt - ASK


Rev	Date	Details	Drawn
-	041024	----	RT

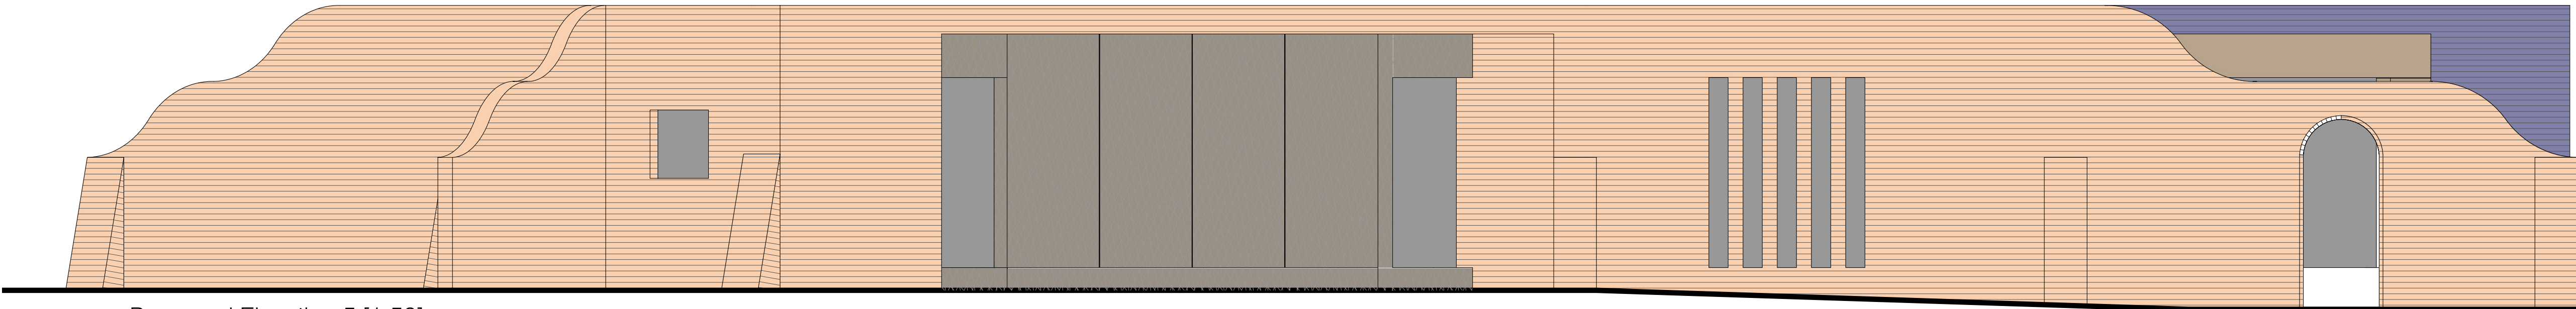


Proposed Elevation 5 [1:50]

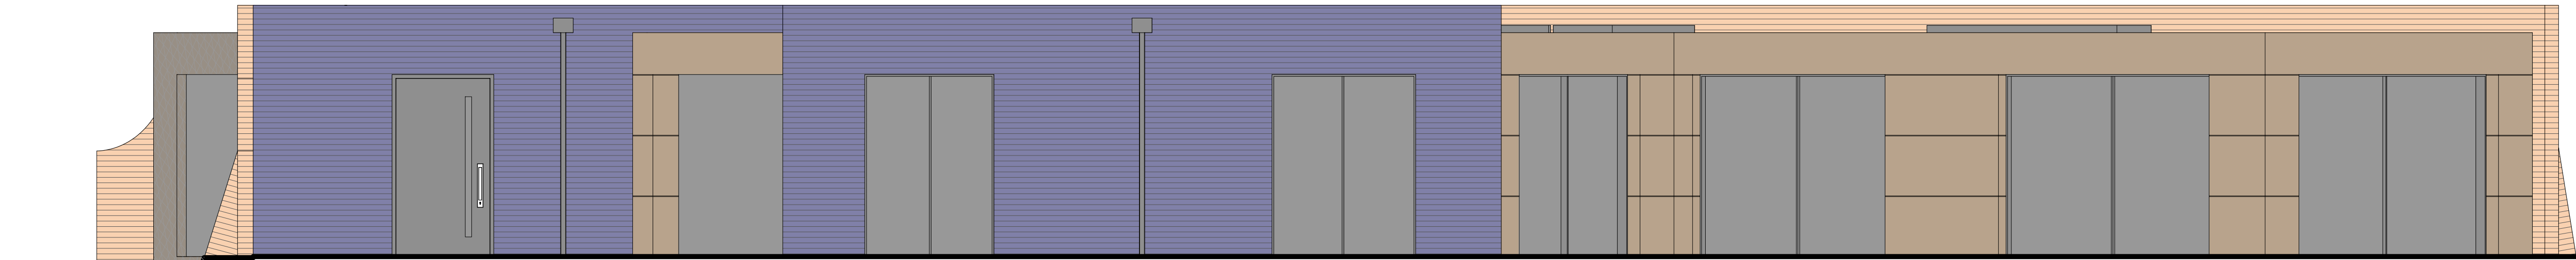


Proposed Elevation 6 [1:50]

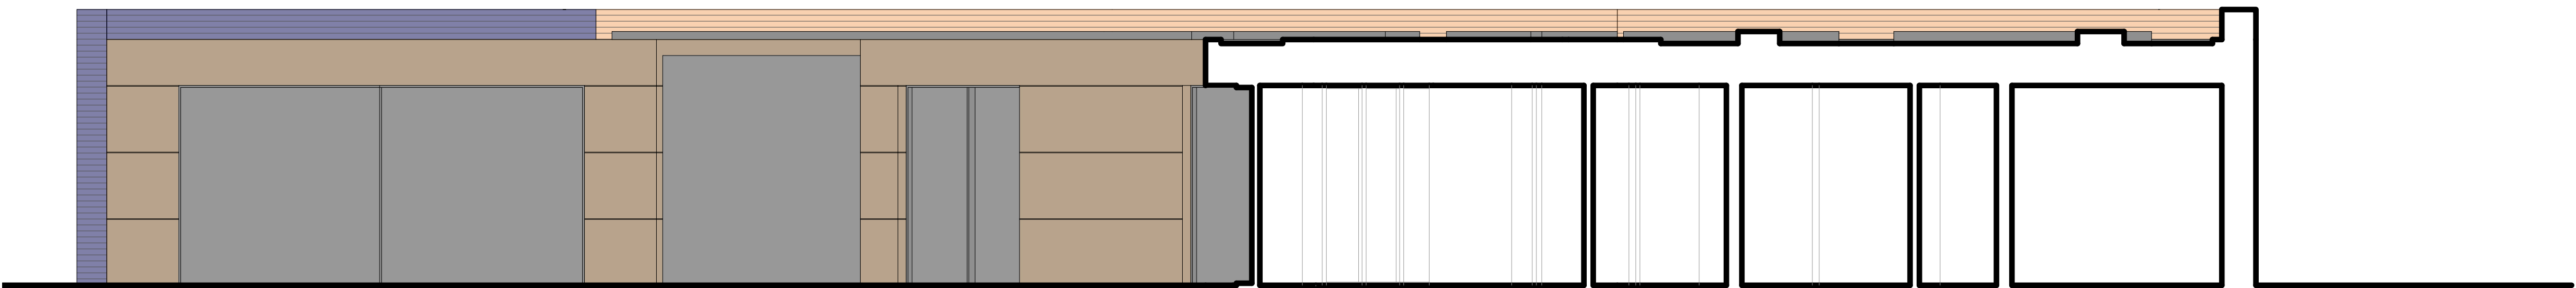

Proposed Elevation 7 [1:50]

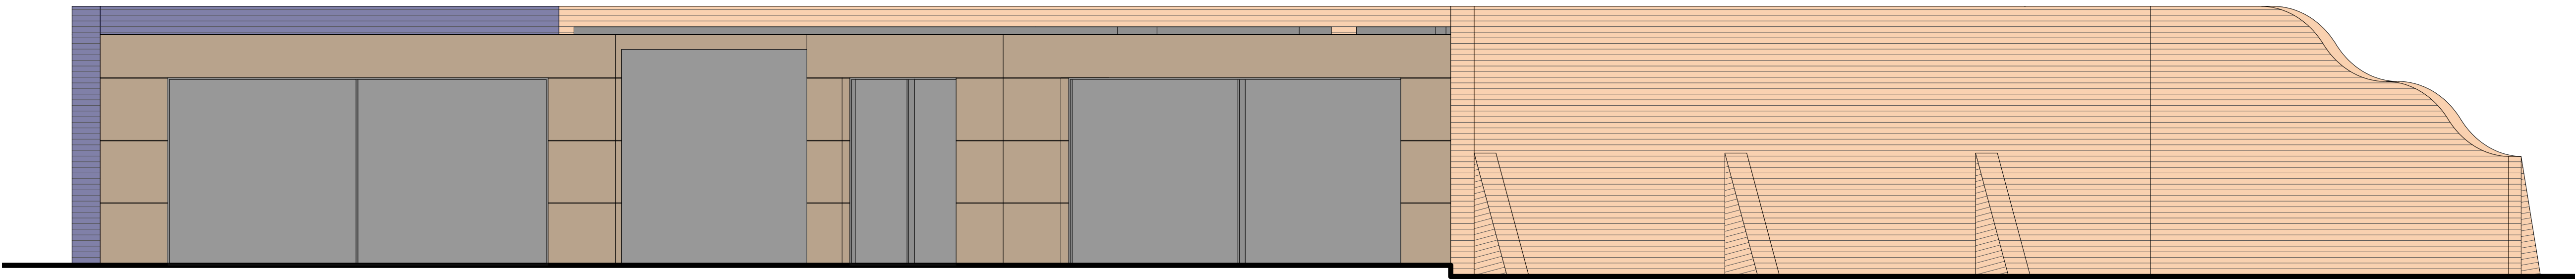


Proposed Elevation 8 [1:50]

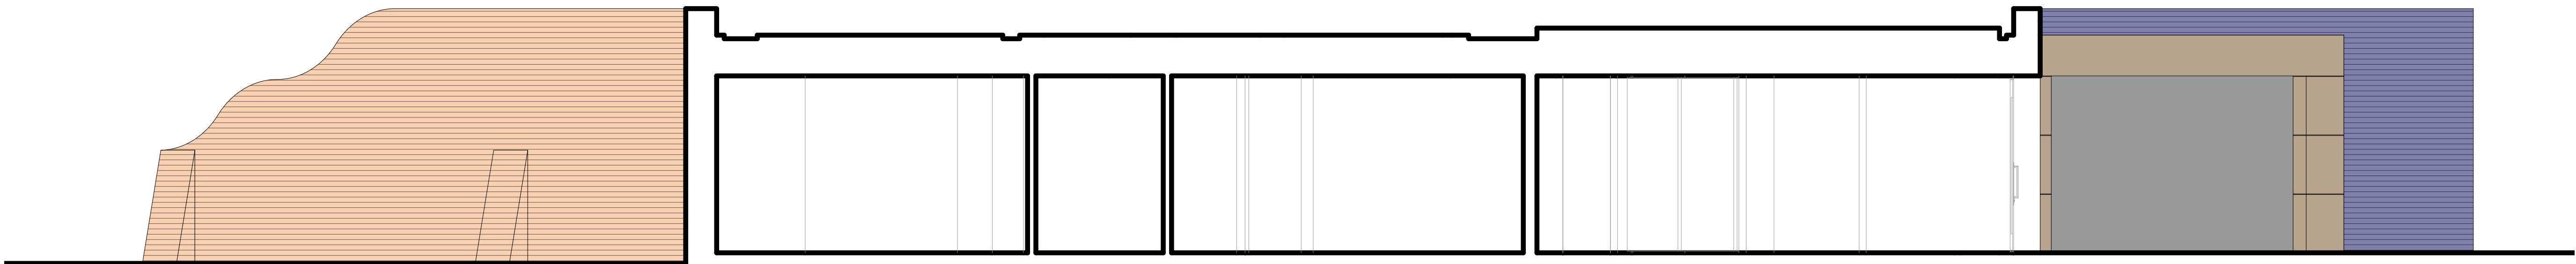

Proposed Elevation 9 [1:50]

- IBSTOCK NATURAL BLUE 'LINEAR' FACING BRICKWORK
- IMPERIAL OLDE RECLAMATION SHIRE FACING BRICKWORK
- CORTEN STEEL RAINSCREEN CLADDING
- BLACK STEEL FRETWORK RAINSCREEN CLADDING

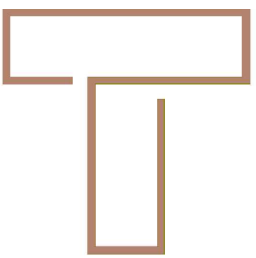

TURNER & CO
ARCHITECTURAL DESIGN

Turner & Co (Consulting) Ltd | Architectural Design
1st Floor, Charley House | Duke Street | Tutbury
Burton upon Trent | DE13 9HE
0183 813 368 | www.tccad.net | enquiries@tccad.net

PLANNING DRAWING

Paper Size: ----	Scale: 1:50
Date: 041024	Drawn: RT

Client:
Mr & Mrs Warner

Project Title:
Land Adjacent to The White House, Bosworth
Road, Nuneaton

Drawing Title:
Planning Stage Elevations (sht 2 of 2)

Reference: 24053	Drawing Nr: P007	Revision: -
---------------------	---------------------	----------------

1:50 0mm 1000mm 2000mm 3000mm 4000mm 5000mm