

IBSTOCK NATURAL BLUE 'LINEAR' FACING BRICKWORK

IMPERIAL OLDE RECLAMATION SHIRE FACING BRICKWORK

CORTEN STEEL RAINSCREEN CLADDING


BLACK STEEL FREWORK RAINSCREEN CLADDING

This drawing remains the copyright property of Turner & Co Ltd and must not be reproduced without written consent


All dimensions are given for indicative purposes only.
All measurements should be checked on site prior to commencement and manufacturing.

If in doubt - ASK


Rev	Date	Details	Drawn
-	041024	----	RT

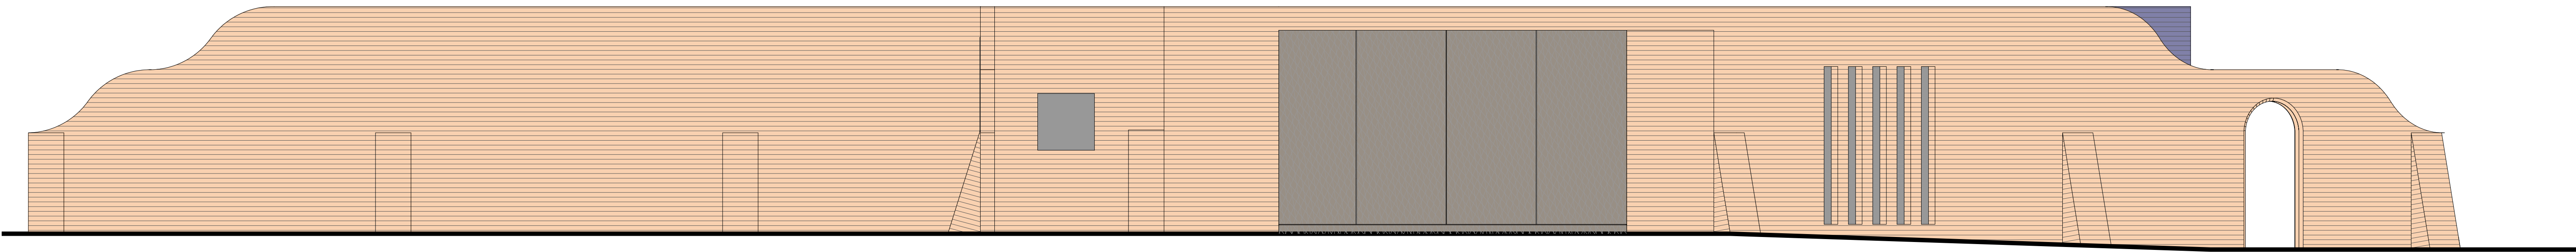


Proposed Elevation 1 [1:50]

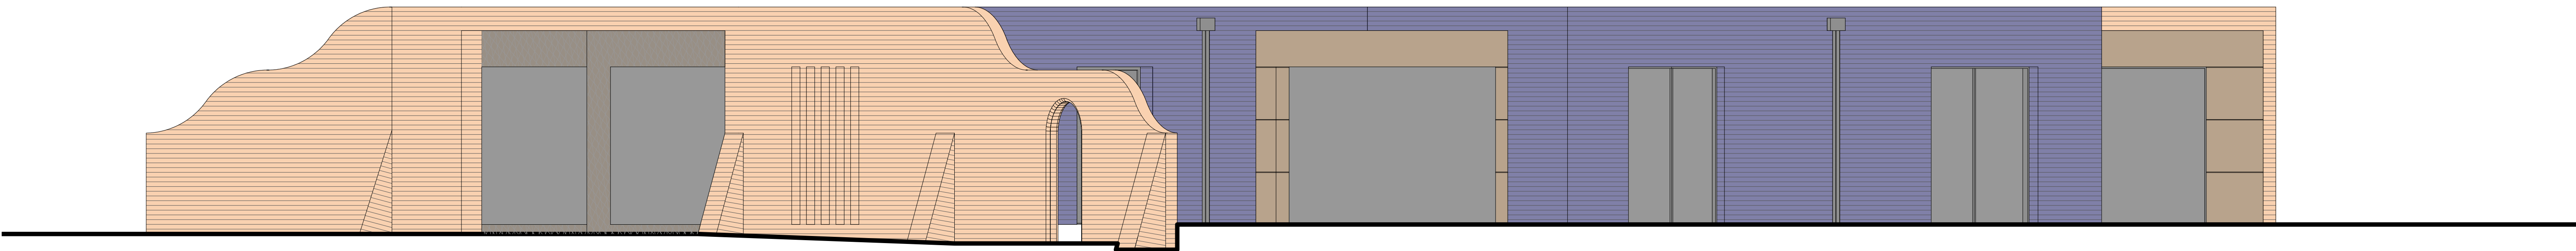

Proposed Elevation 2 [1:50]

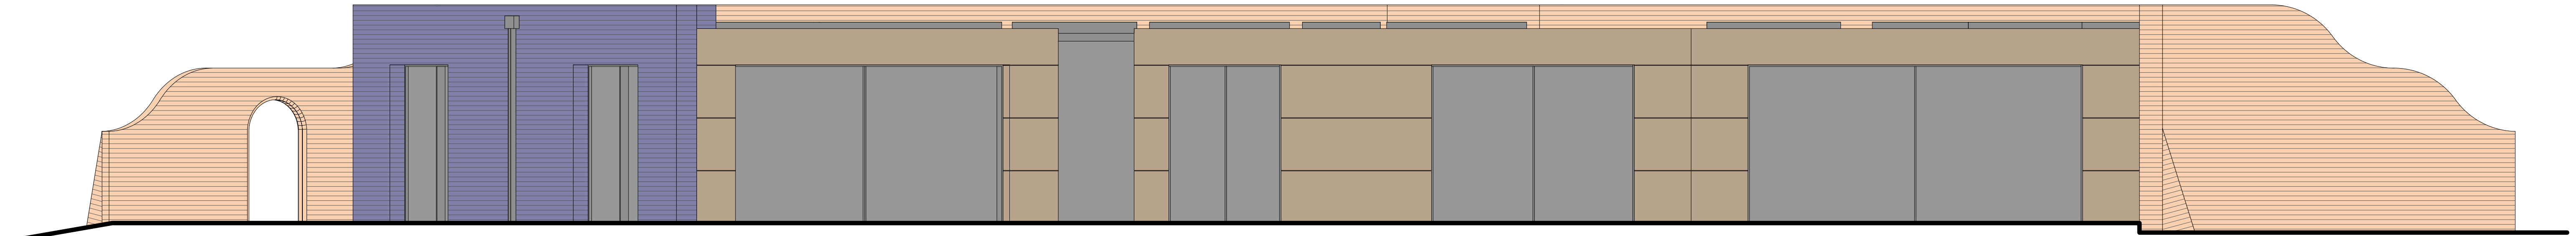

Proposed Elevation 3 [1:50]

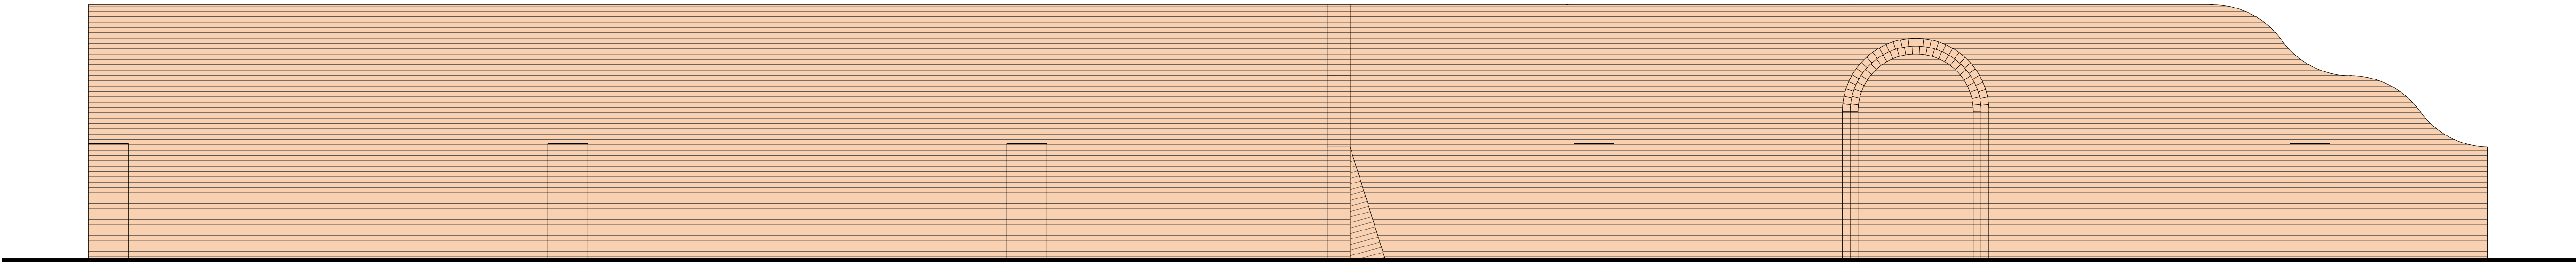

Proposed Elevation 4 [1:50]



T

TURNER^{co}
ARCHITECTURAL DESIGN

Turner & Co (Consulting) Ltd | Architectural Design
1st Floor, Charley House | Duke Street | Tutbury
Burton upon Trent | DE13 9HE
01823 813 368 | www.tccad.net | enquires@tccad.net

PLANNING DRAWING		
Paper Size	Scale	
----	150	
Date	Drawn	
041024	RT	
Client		
Mr & Mrs Warner		
Project Title		
Land Adjacent to The White House, Bosworth Road, Nuneaton		
Drawing Title		
Planning Stage Elevations [sht 1 of 2]		
Reference	Drawing Nr	Revision
24053	P006	-