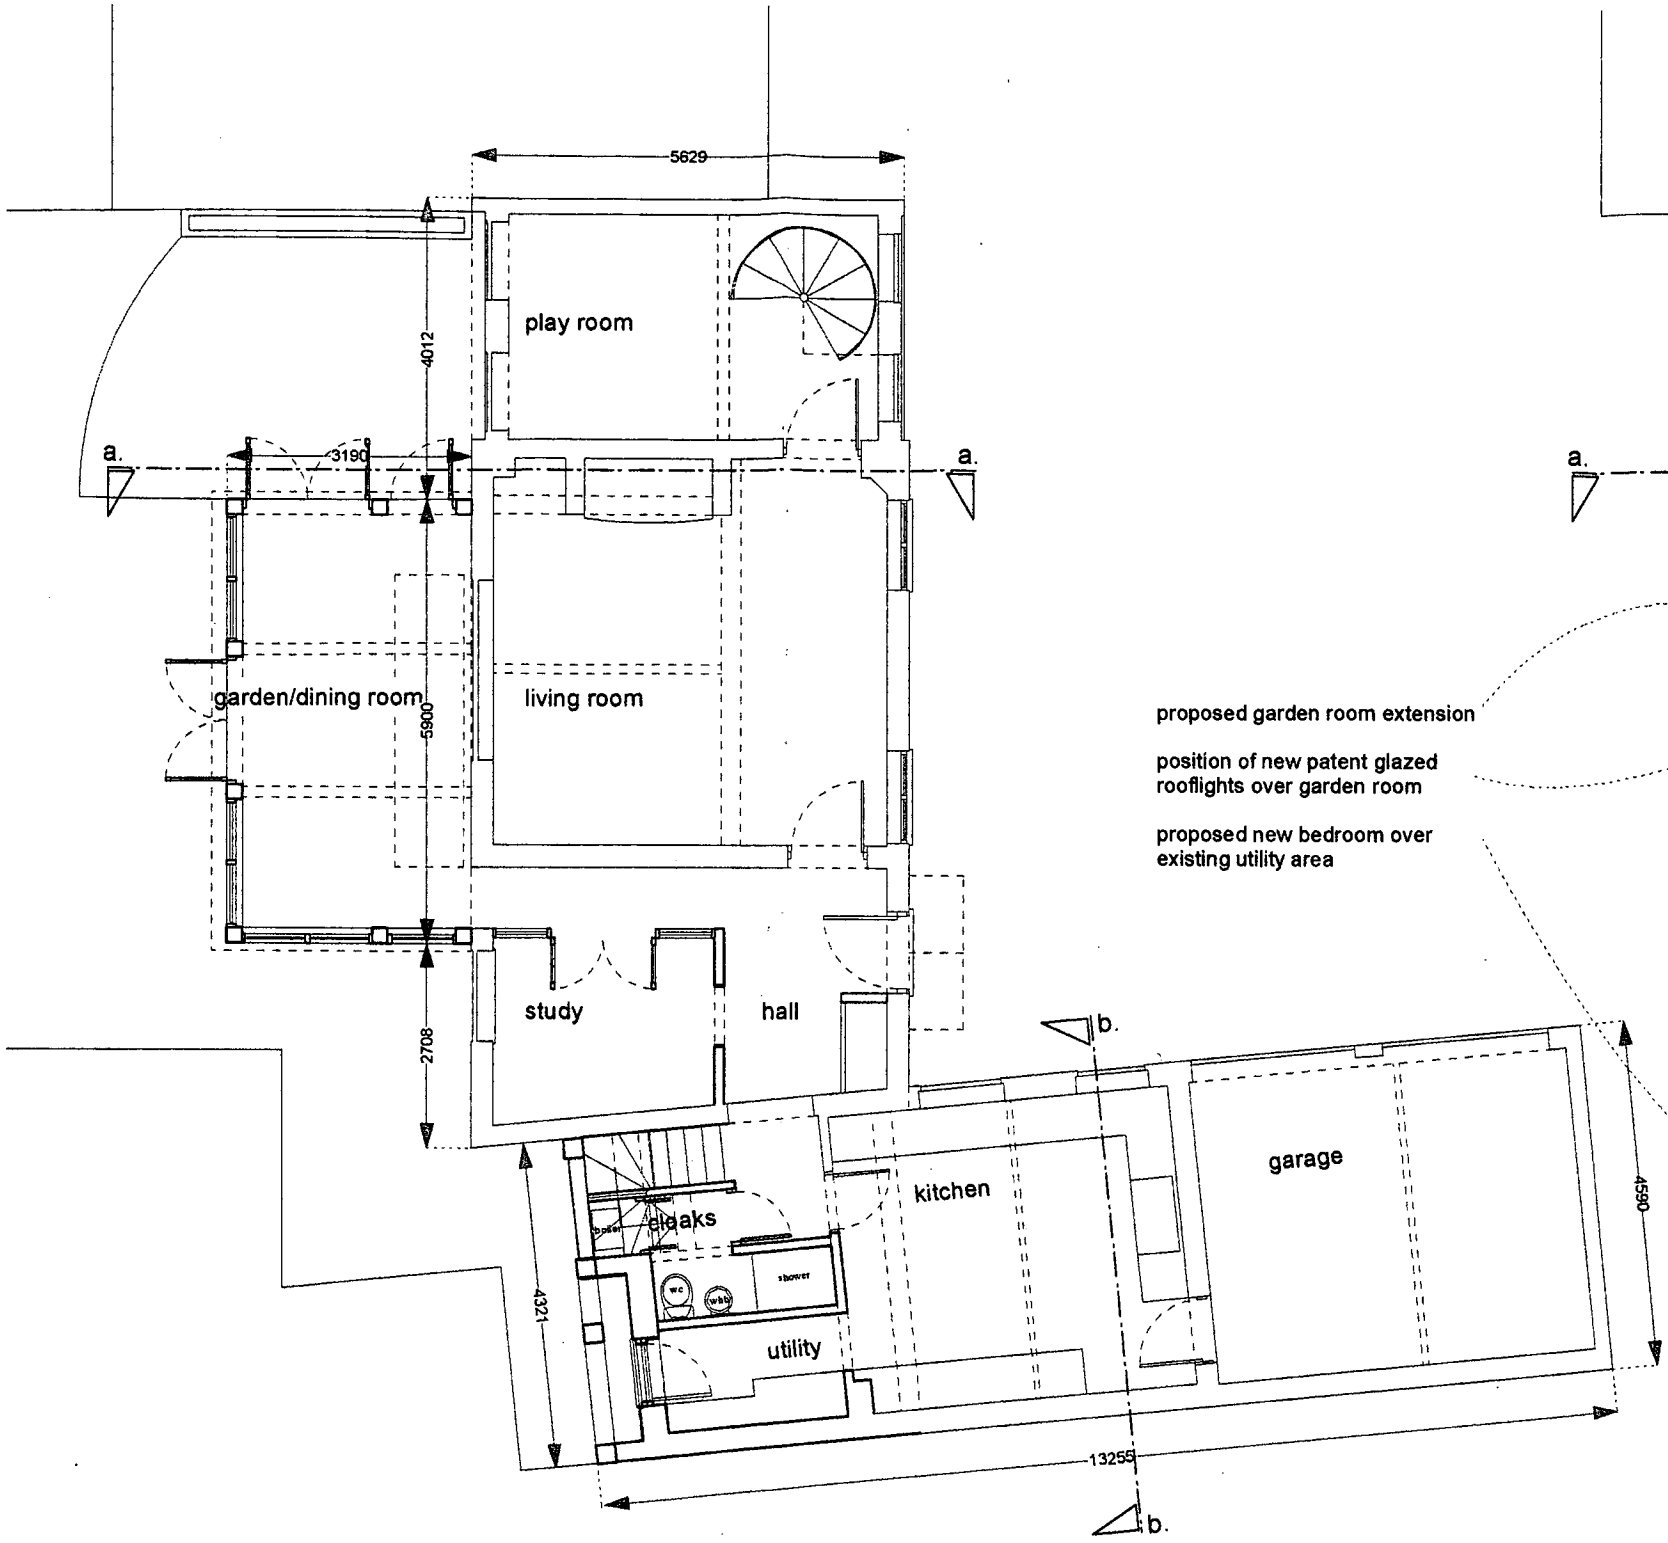

proposed ground plan

proposed garden room extension

position of new patent glazed rooflights over garden room

proposed new bedroom over existing utility area

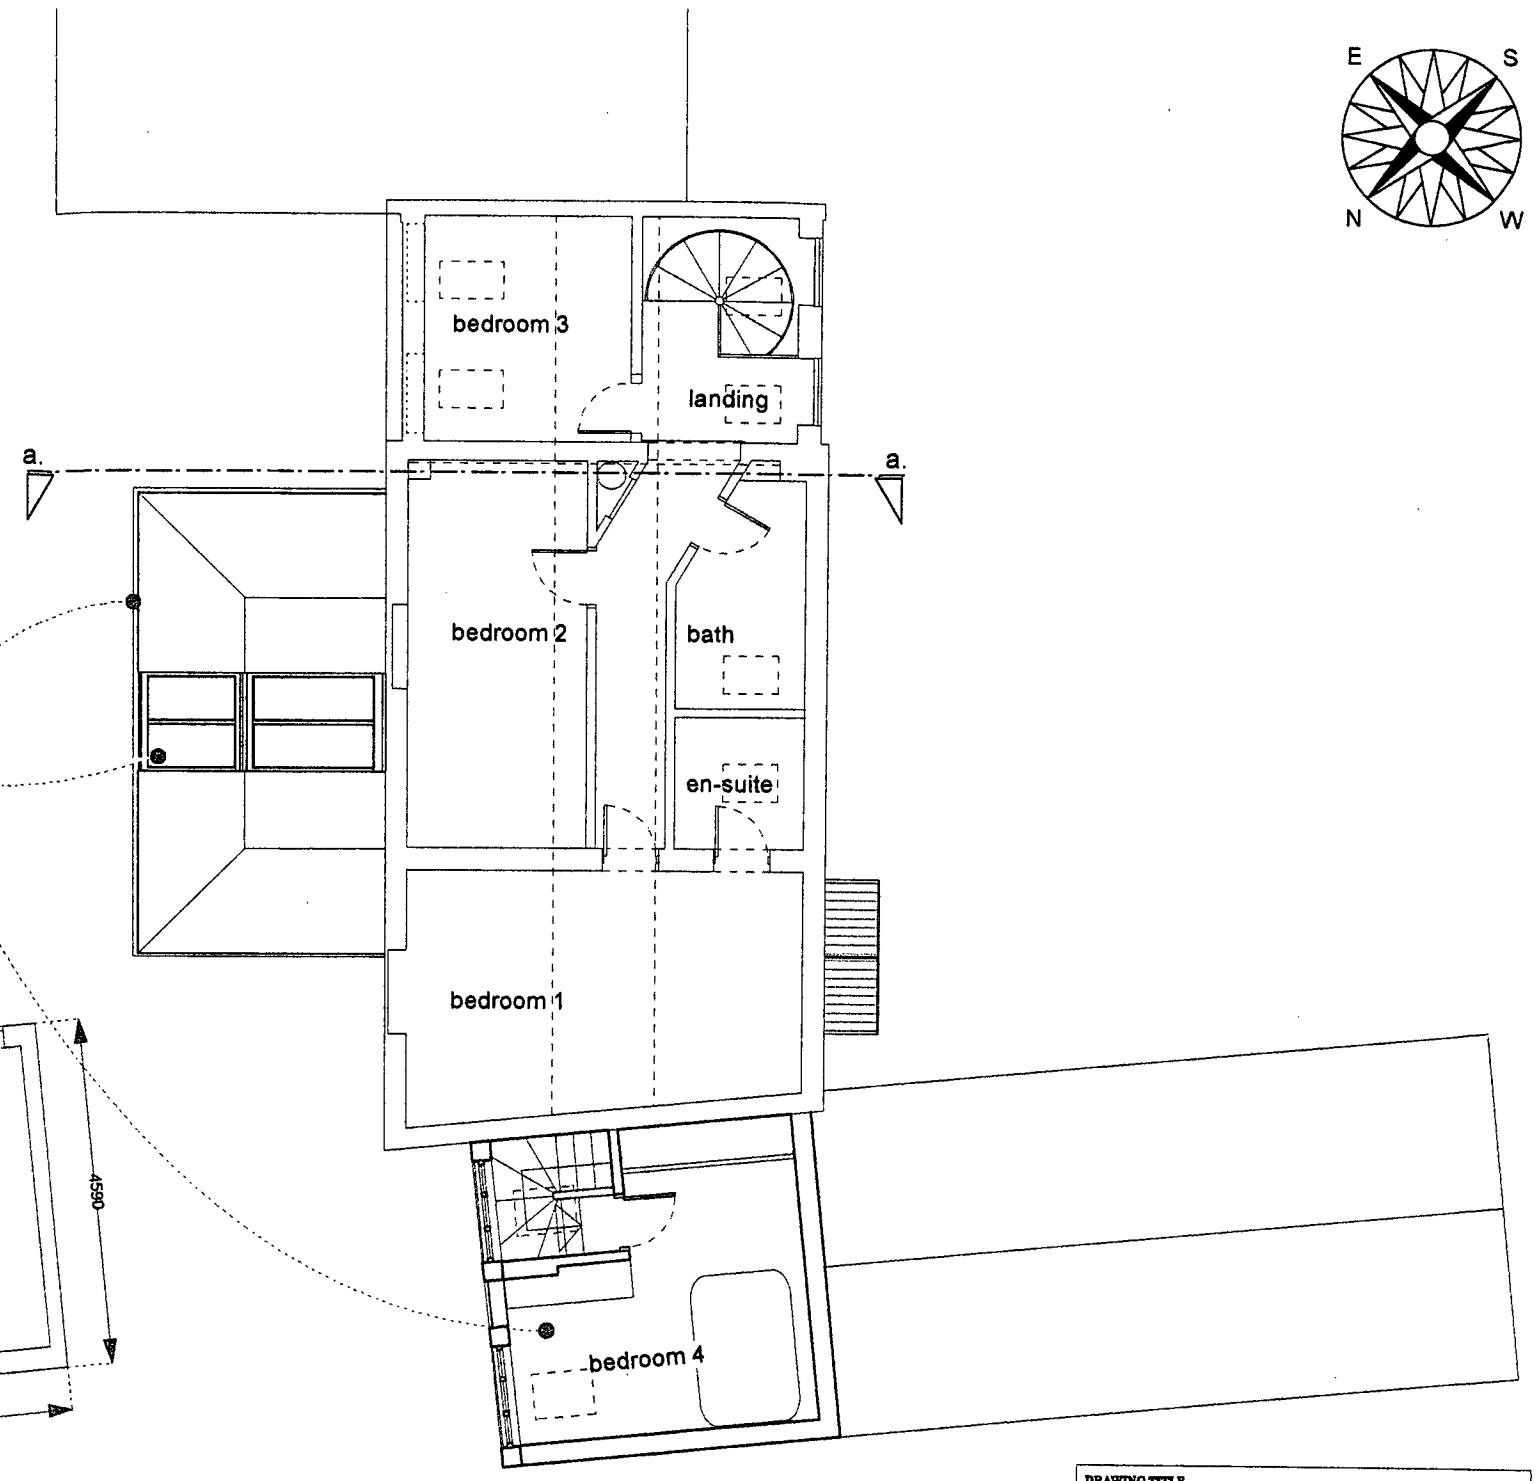

proposed first floor plan

scale bar in meters

0 1 2 3 4 5 6 7 8 9 10

DRAWING TITLE
Proposed Plans

C3
architecture & design
tel: 079129 35357
c3@circle3.co.uk

SCALE	DRAWN BY
1:100	PRC
DATE	REVISED
December 2009	

CLIENT/SITE
Alterations to 1A Main Street
Thornton, Leicestershire
for Mr. & Mrs.Hughes

DRAWING NO.
H110(SK)02A

NO DIMENSION SHOULD BE SCALED