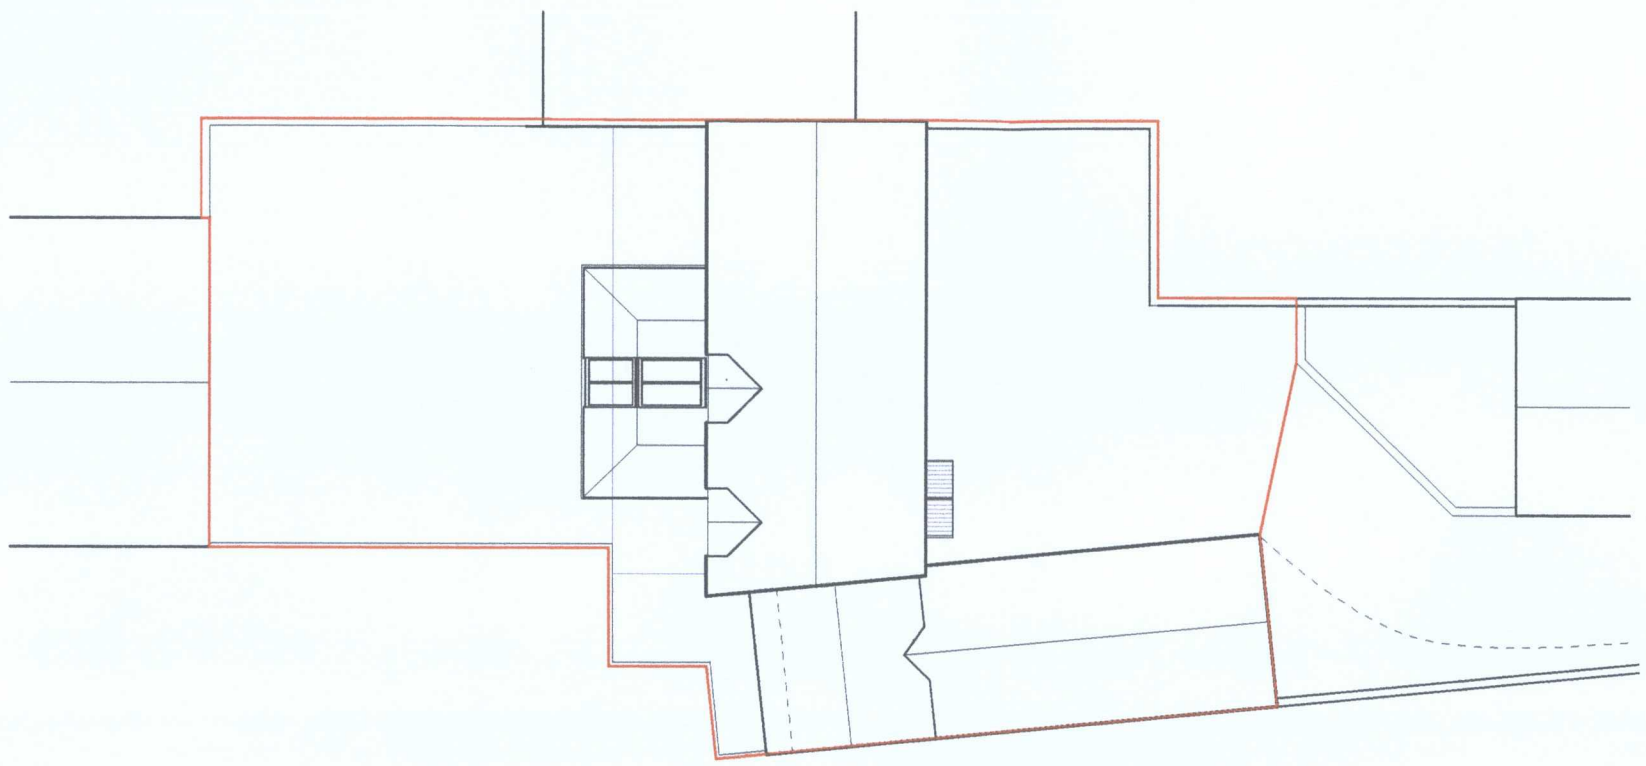

proposed site plan 1:200



DRAWING TITLE
Proposed Site Plan

C3
architecture & design
tel: 07129 35357
arc@circle3.co.uk

SCALE	DRAWN BY
1:200	PRC
DATE	**REVISED**
March 2010	

CLIENT/SITE
Alterations to 1A Main Street
Thornton, Leicestershire
for Mr. & Mrs.Hughes

DRAWING NO.
H110(SK)01

scale bar in meters
0 1 2 3 4 5 6 7 8 9 10

NO DIMENSION SHOULD BE SCALED