



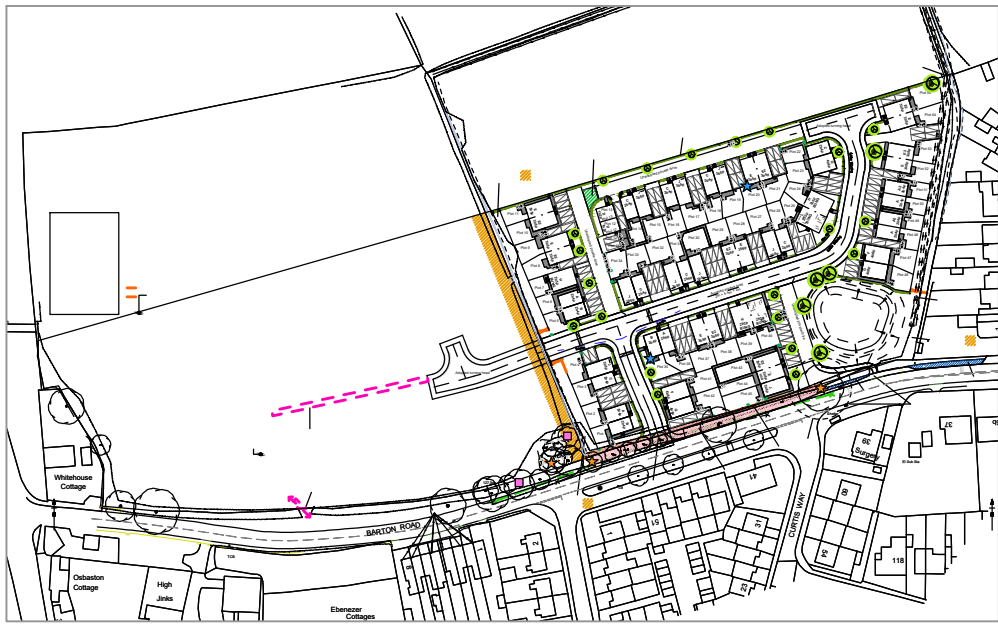

Inset Detail A: Full Site (NTS)

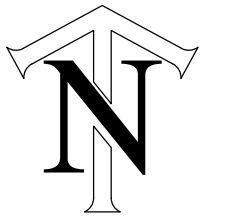

3No. Bat Box to be erected on retained trees.
2F Schwegler Bat Box or similar. Bat boxes should be located at a minimum height of 3m to 6m.



2No. Integrated Bat Box.
Ibstock Enclosed Bat Box 'C' or similar. Bat boxes should be located at a minimum height of 3m to 6m.



2No. Bird Box on Existing Trees.
4x bark box 32mm / vivara pro seville 32mm.

Rev.	Description	Date
 The Quadrant, Nuart Road, Beeston, Nottingham, NG9 2NH		
Development Barlestone, Barton Road		
Drawing Title Bat & Bird Box Plan		
Date 30.09.24	Scale 1:20 @ A2	Drawn EOF
Dwg. Ref. 22020-BB-100		Rev. -