

Notes
Contractors must verify all dimensions on site before commencing any work on shop drawings Do not scale from this drawing
McBains Ltd copyright



BIM Transmittal Disclaimer
McBains Ltd makes no express or implied warranties with respect to the character, function, or capabilities of the data (inclusive of 3rd party data incorporated within), or the suitability of the data for any particular purpose beyond those originally intended by McBains Ltd. Please refer to our standard terms and conditions for further details.



Illustrative streetscenes AA' 1
1 : 200



Illustrative streetscenes AA' 2
1 : 200

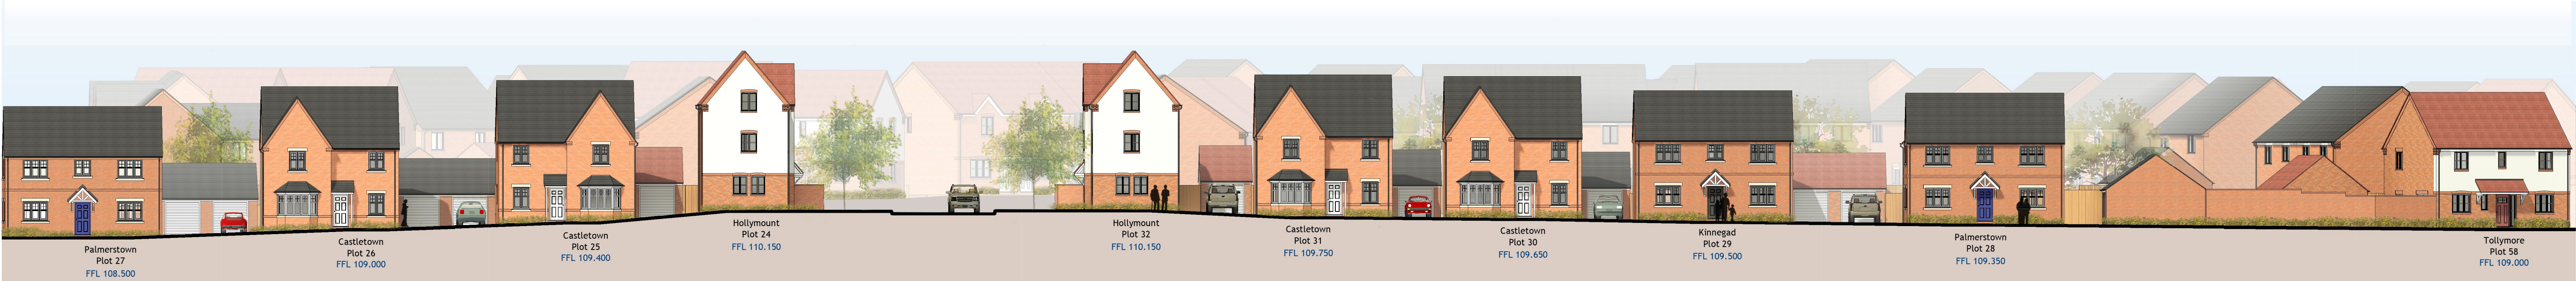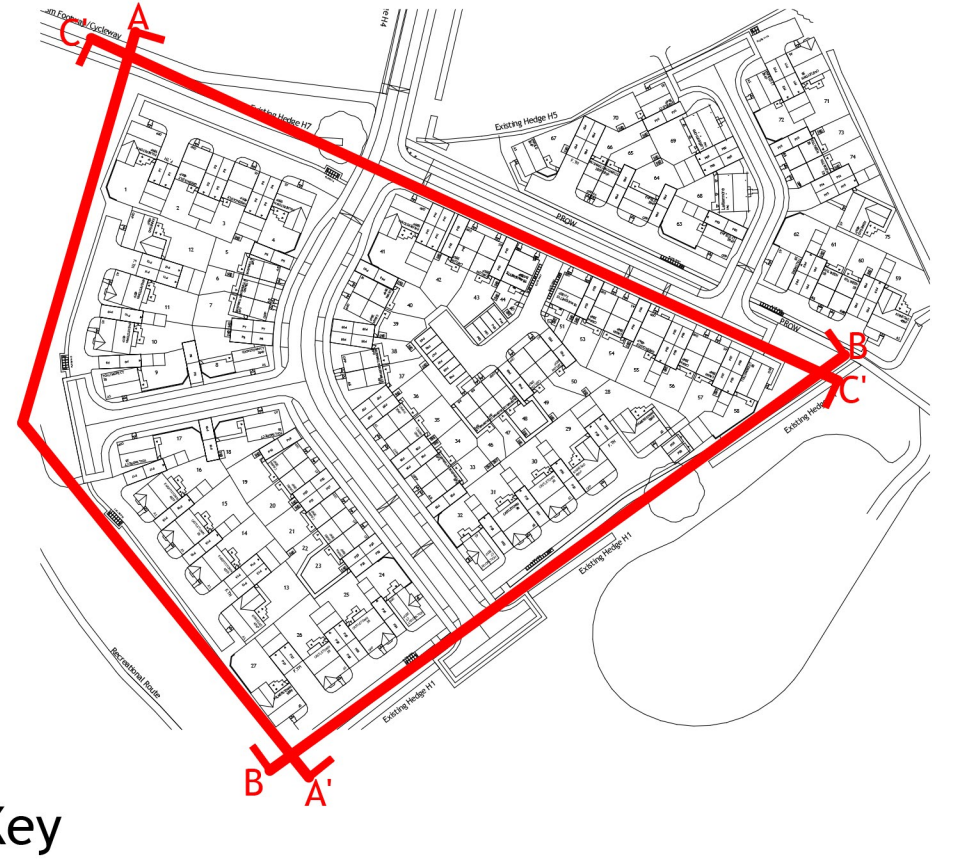

Illustrative streetscenes BB'
1 : 200



Illustrative streetscenes CC' 1
1 : 200



Illustrative streetscenes CC' 2
1 : 200

P2 Updated to suit layout changes 23.09.2024
P1 Issued for planning 11.03.2024

Revision	Amendment	Date
JP	KK	POR
Drawn By	Reviewed By	Approved By
62442	OCT 23	As indicated @ A1
MCB Number	Date Created	Scale @ A1

McBains

McBains Ltd
5th Fl, 26 Finsbury Square London EC2A 1DS
+44 (0)20 7786 7900
mcbains.co.uk

Client

LaganHomes

Project
Land at Markfield Road
Ratby 2

Drawing Title
Illustrative streetscenes AA,BB,CC

ARCHITECTURE

Drawing / Document Reference							Status
LWRAT	MCB	ZZ	ZZ	DR	A	0270	D5 - P2
Project	Iden	Originator	Zone	Level	Type	Discipline	Number
							Suitability