Notes

1) Drawing provided on request from Jo. Telecon 25/04/2008. Hope request has been interpreted correctly.


2) White areas marked 'A' contain flower borders, lawns, hedges and paths which remain unchanged.

3) In proposed layout, fence highlighted in yellow runs on line of existing fence

4) In current layout the yellow line indicates line of existing fence. Height 1.5m above soil level.

5) Entrance to front drive remains unchanged.

DEVELOPMENT SERVICES
28 APR 2008
RECEIVED

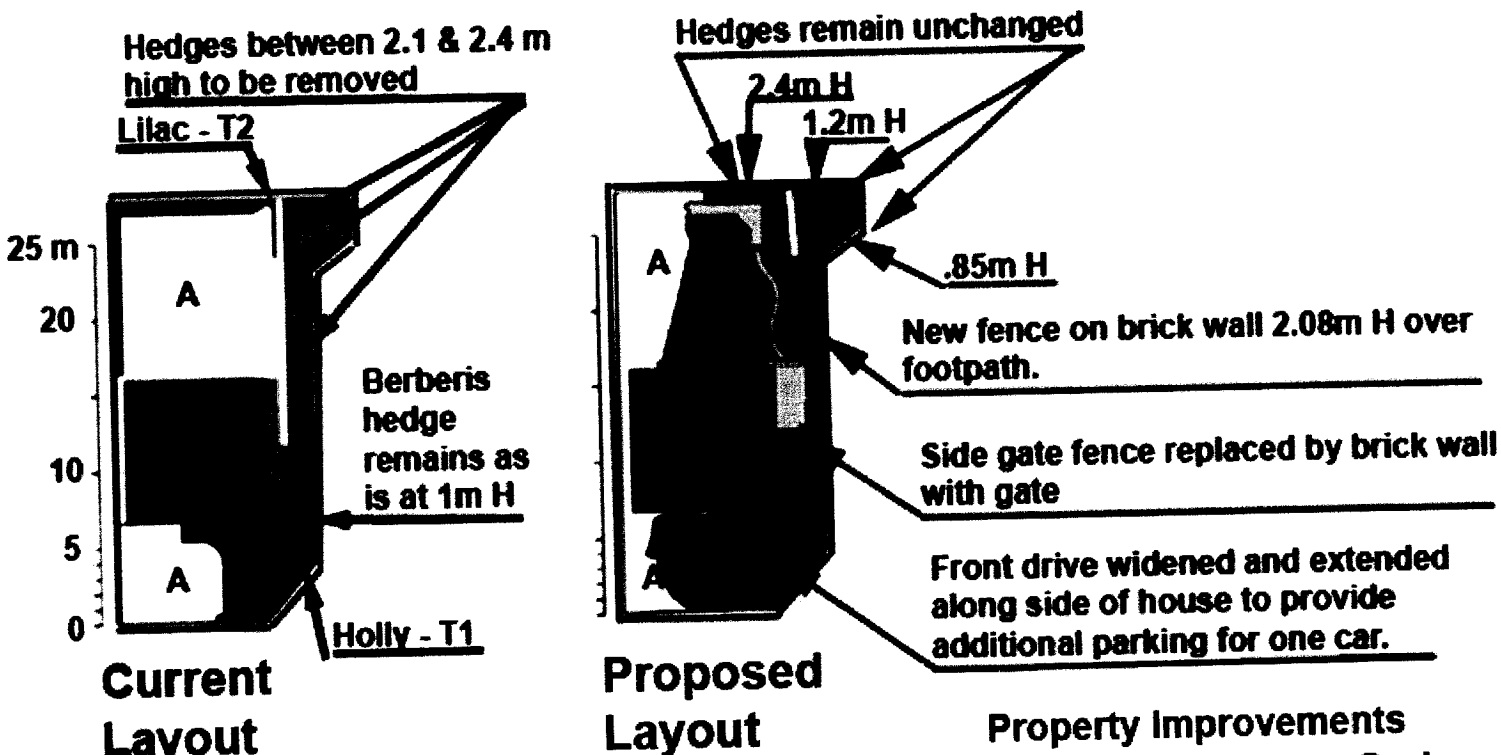

Scale 1:500 approx

Property Improvements
45, Pymm Ley Lane, Groby,
Drg. 13 Garden Update Phase 2-6
1:500 Scale Block Plan showing Effect of Changes.
Date 27/04/2008