




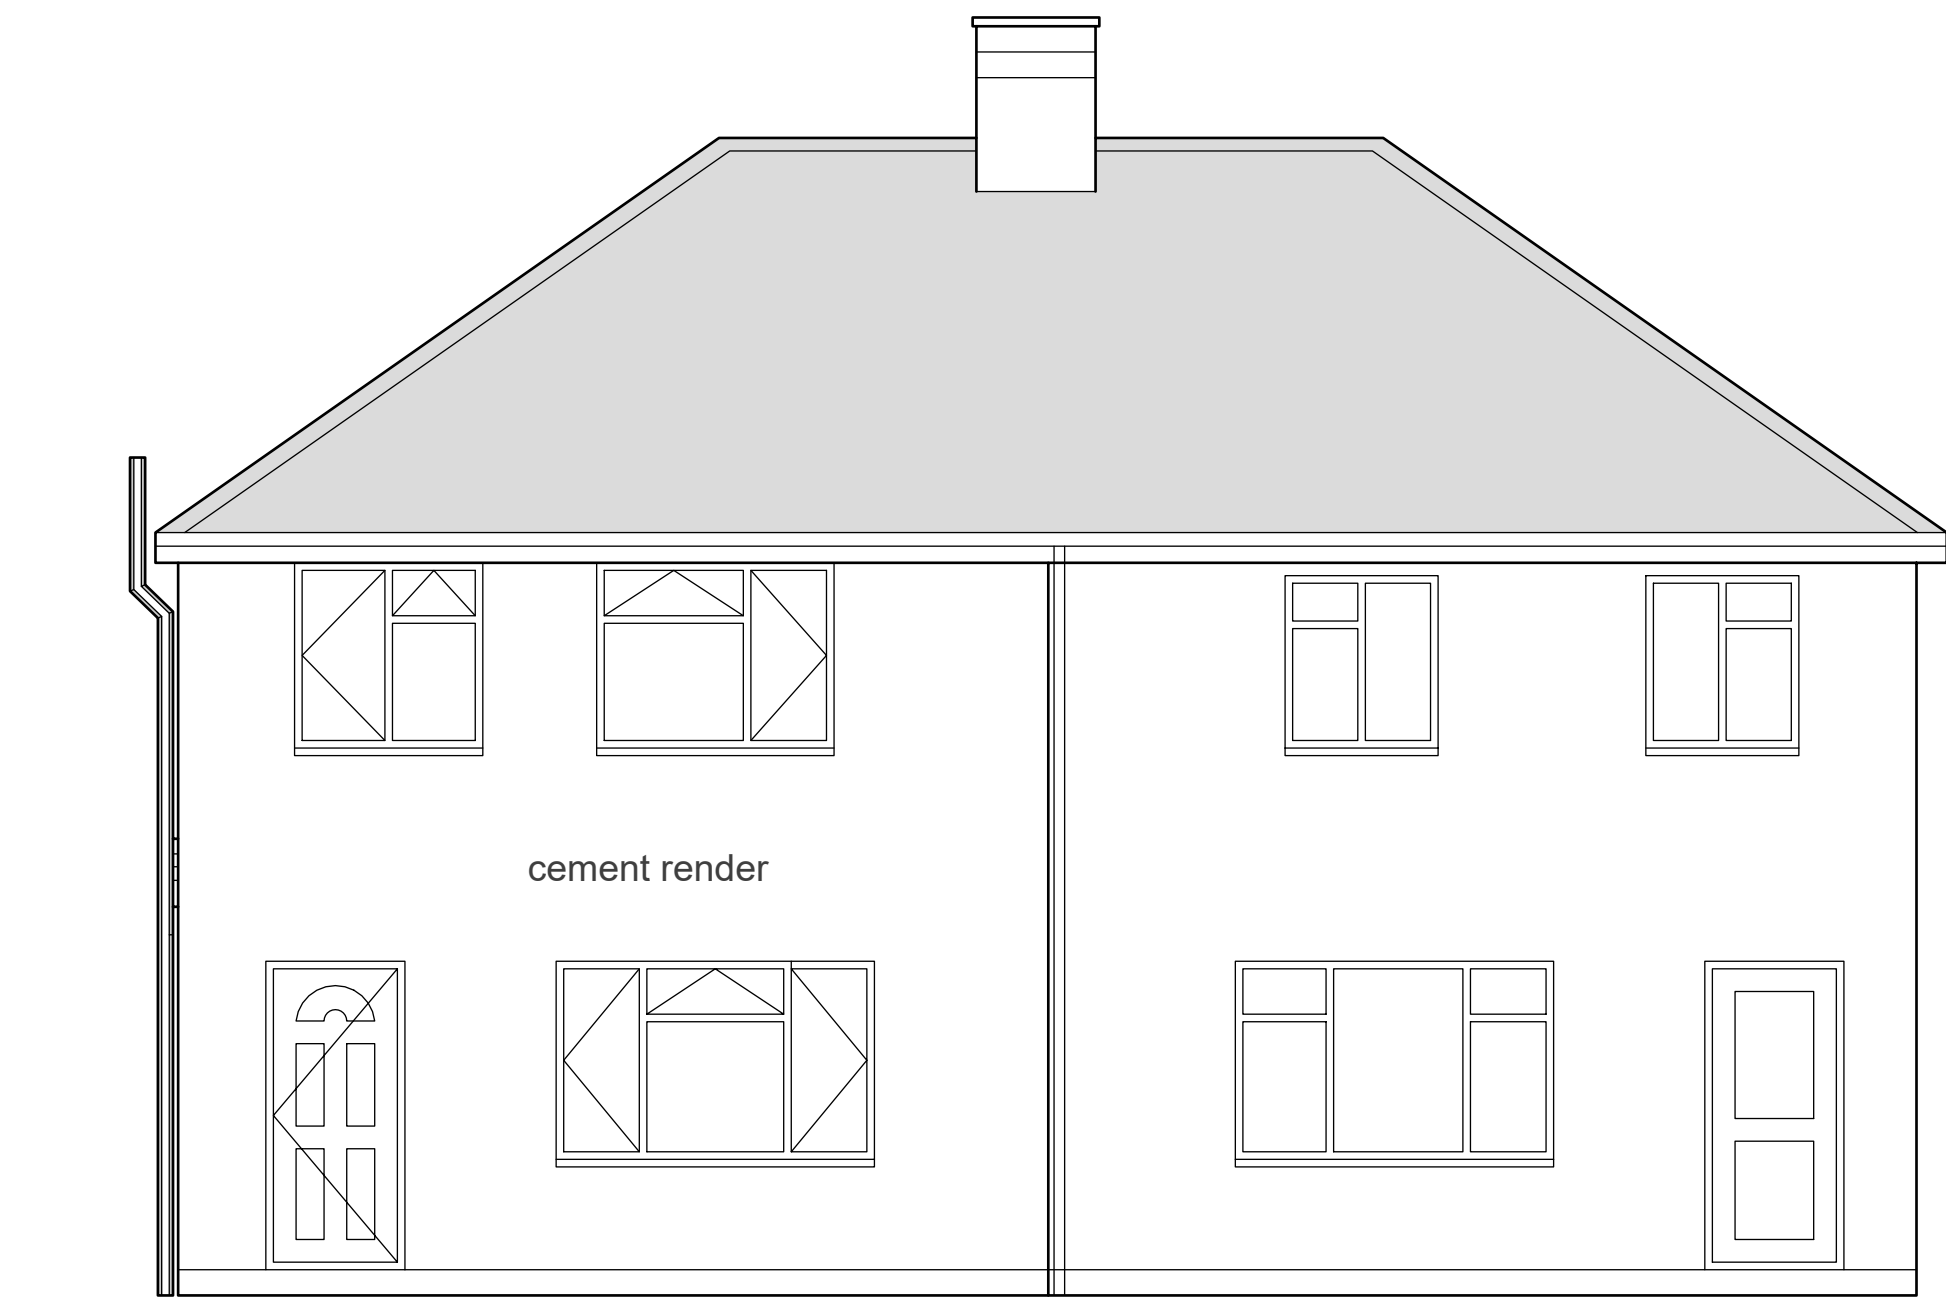


NORTH ELEVATION

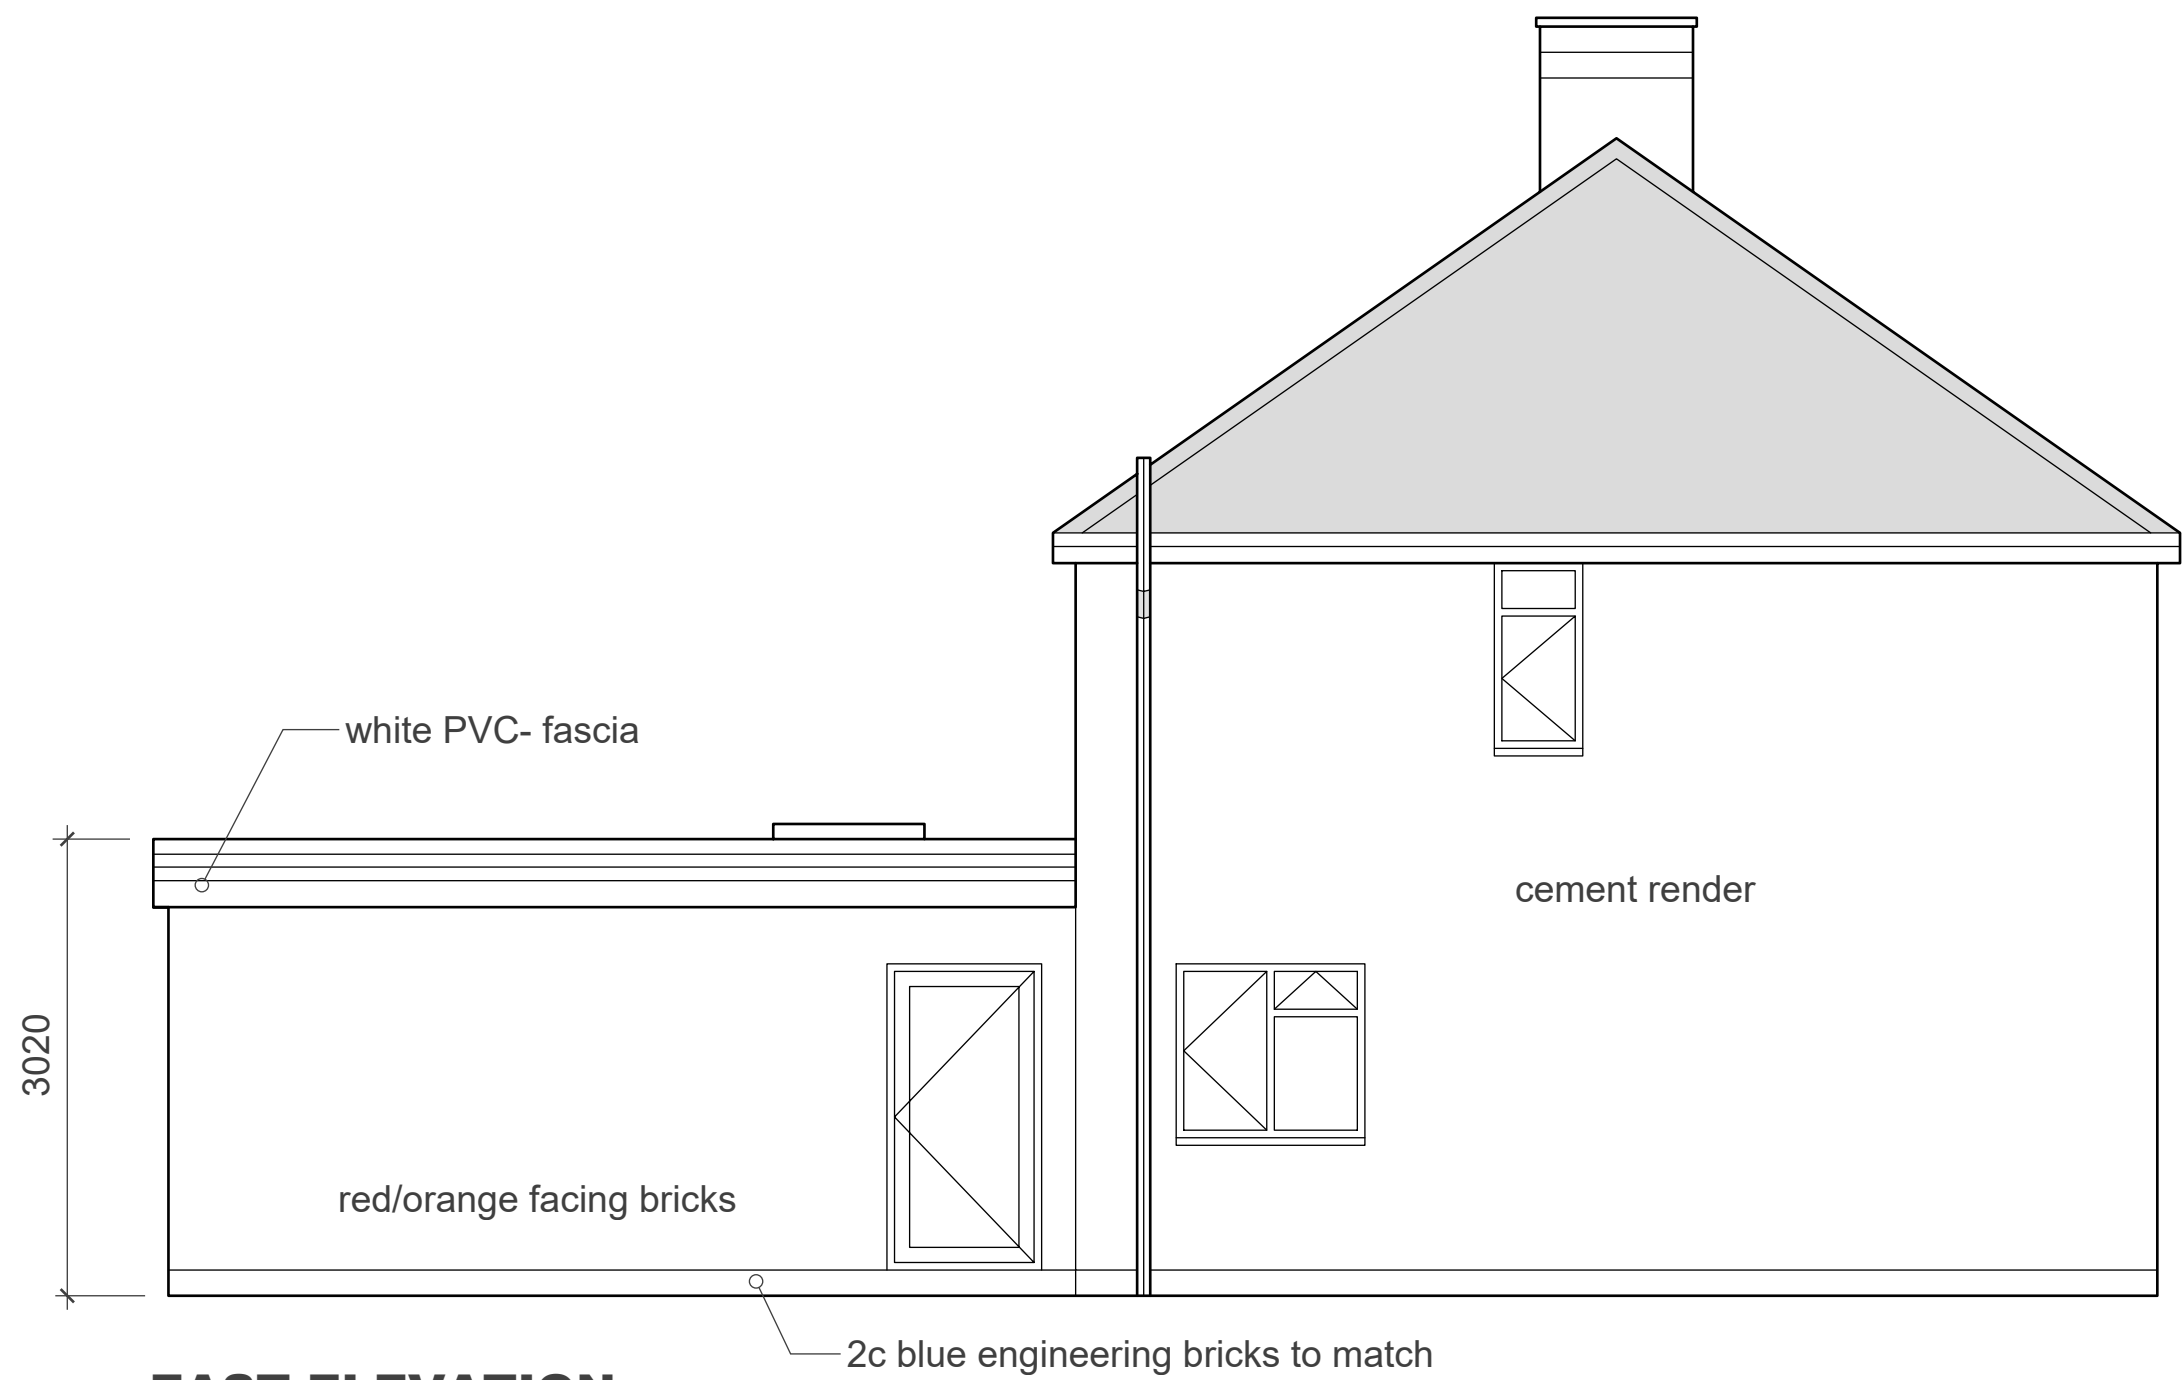


EAST ELEVATION

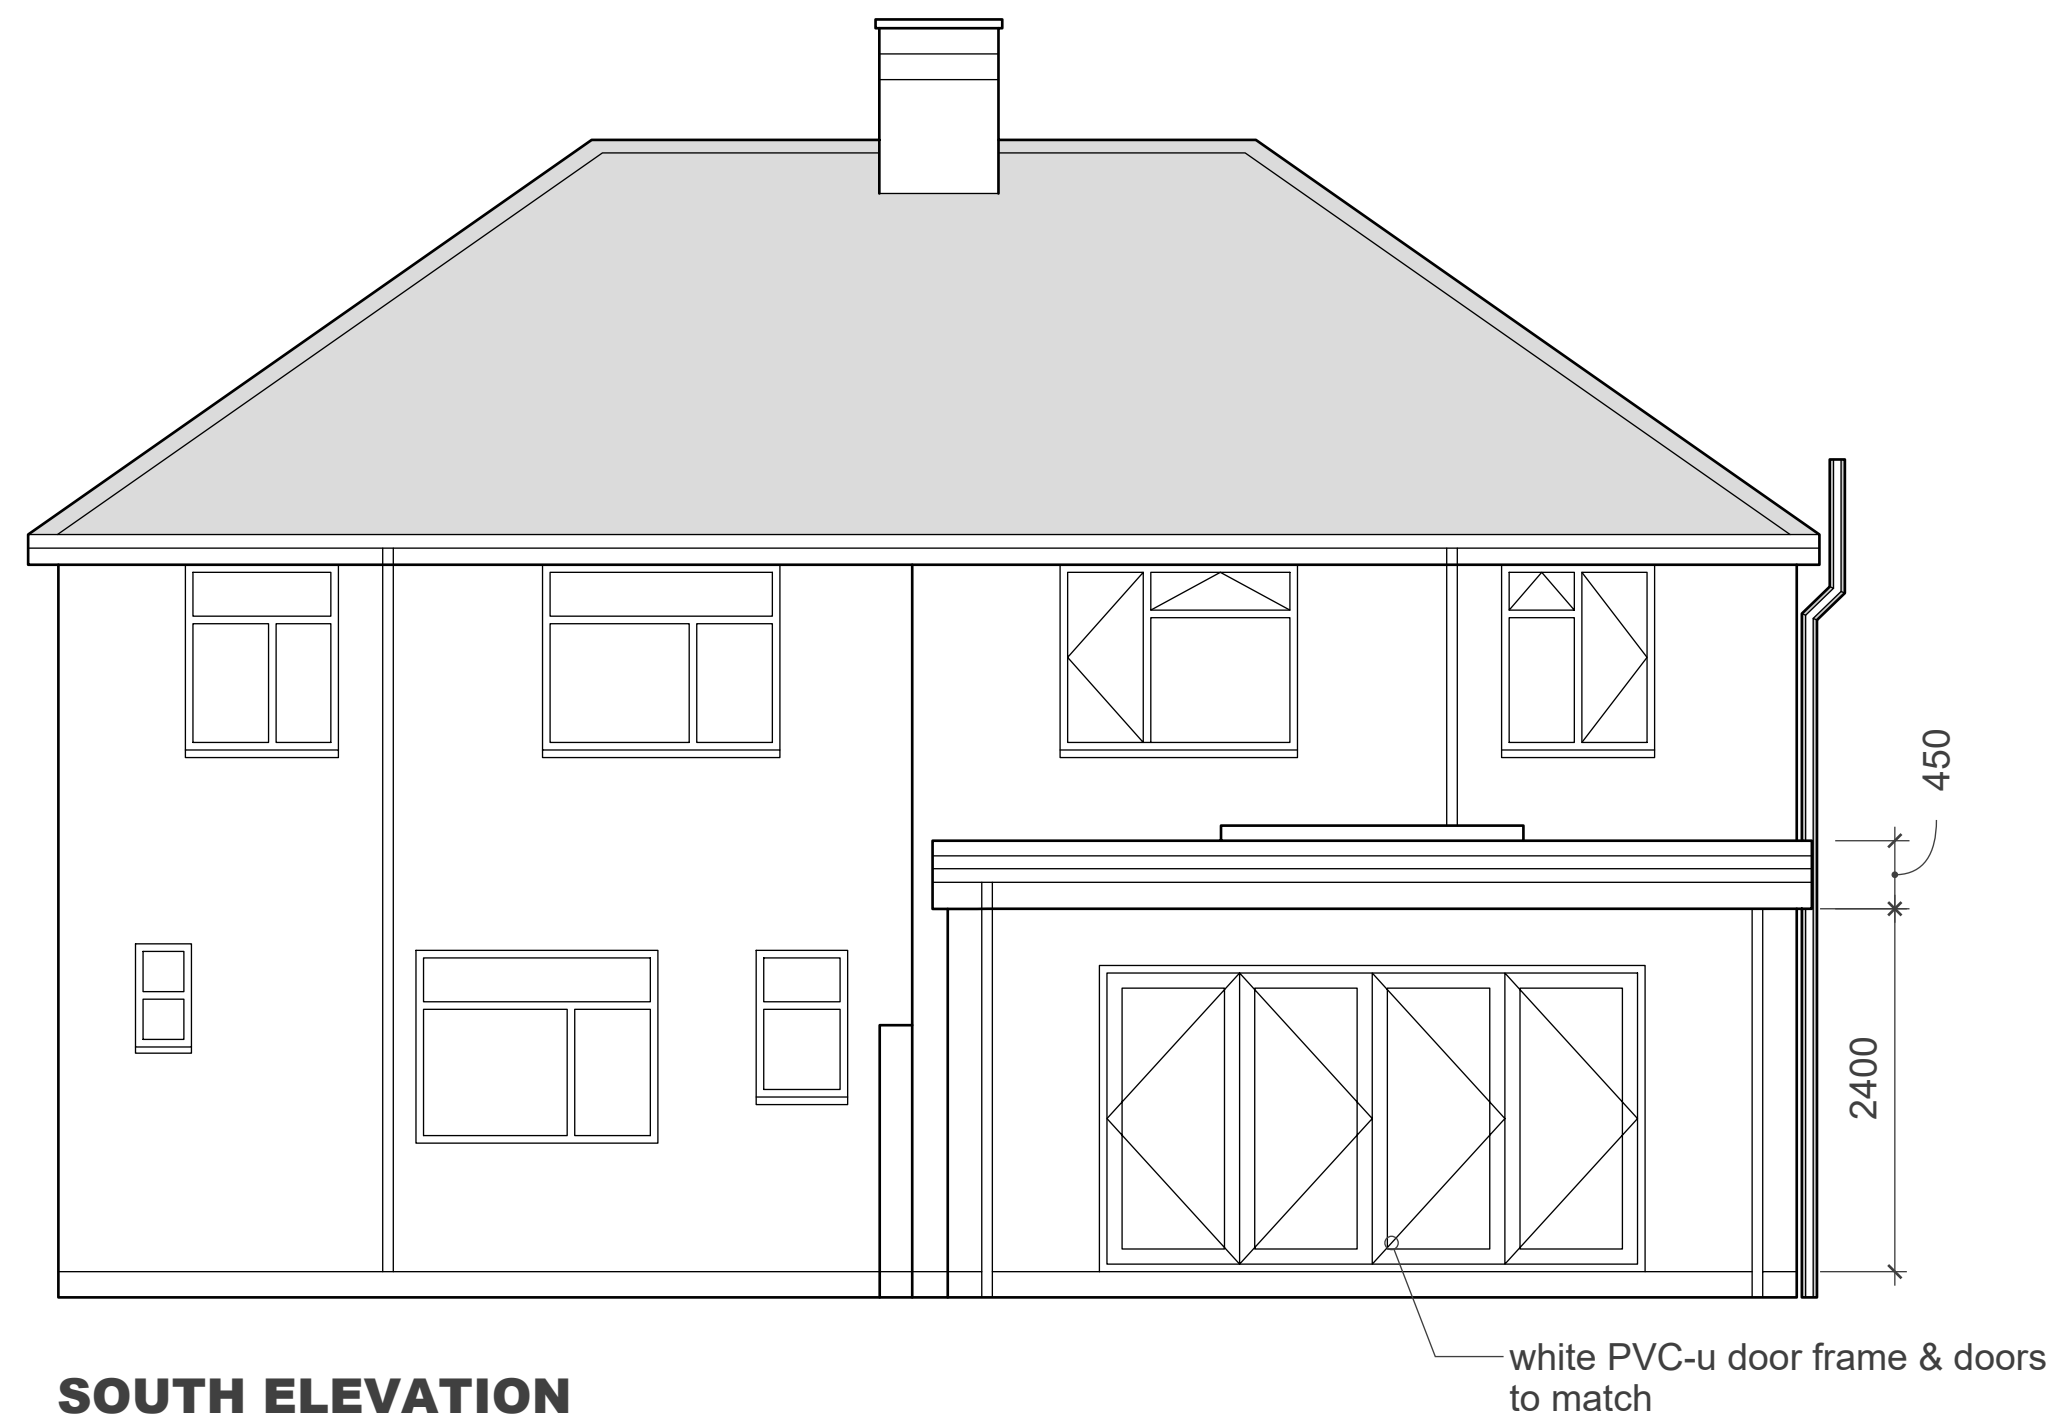

SOUTH ELEVATION

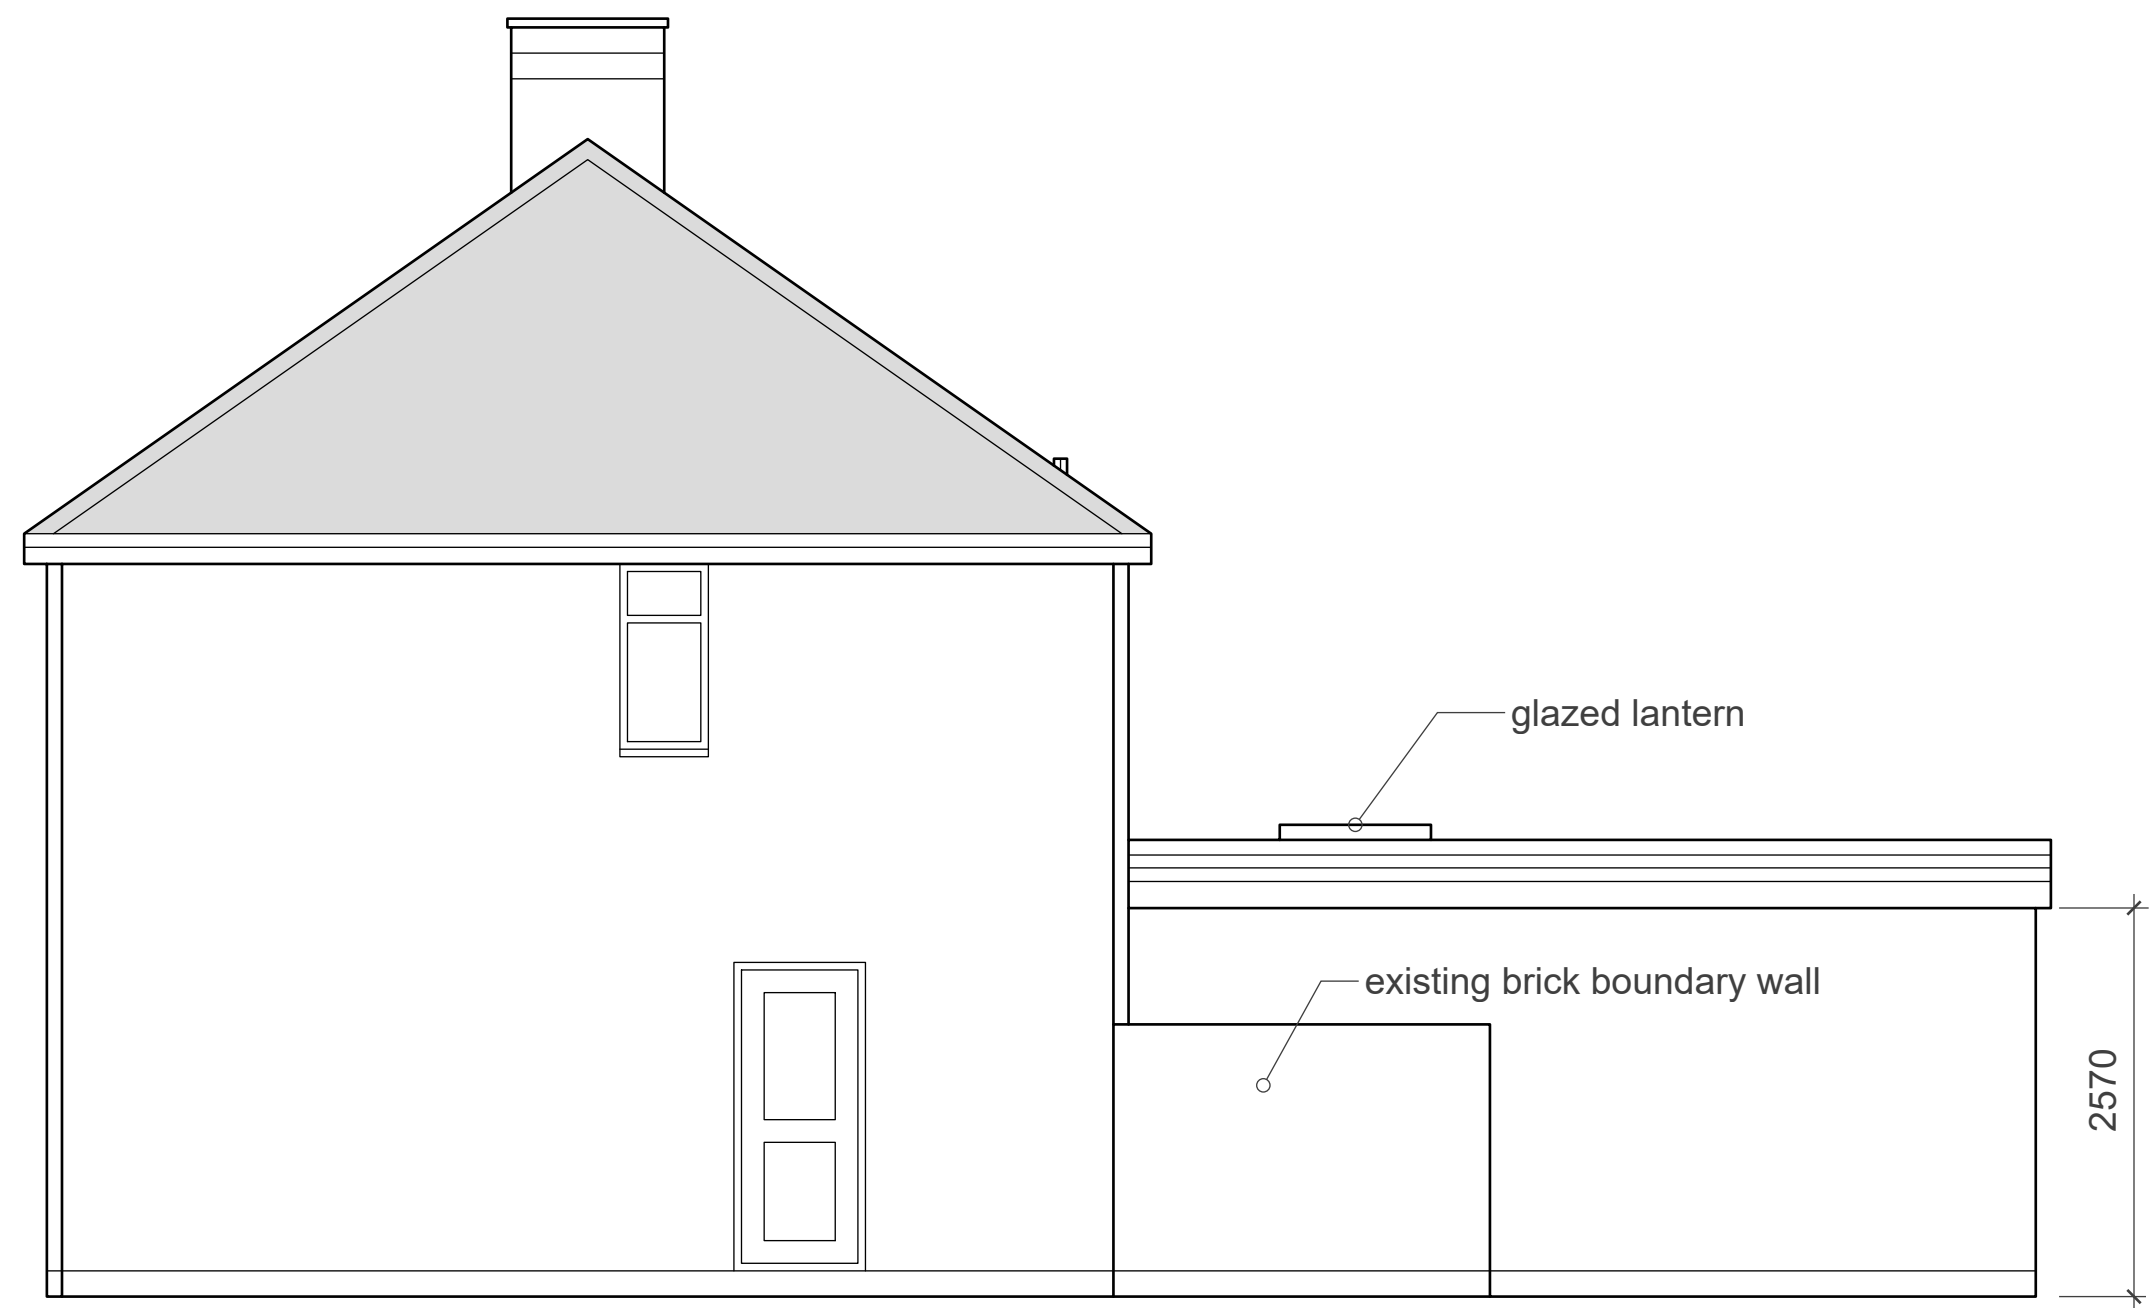

WEST ELEVATION

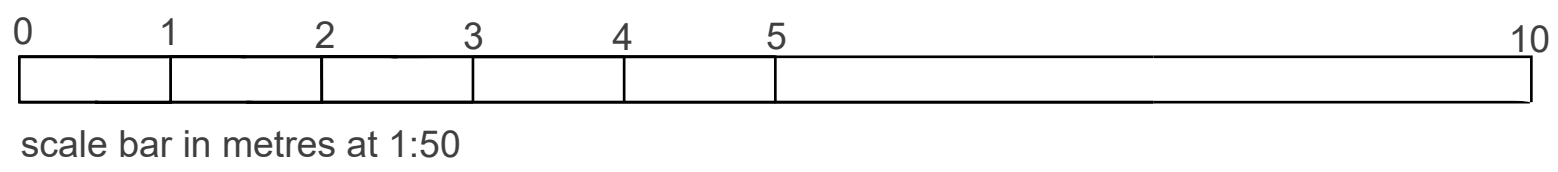

NOTES

REVISIONS

A	Width of extension reduced & height increased to 3020mm	17 8 26
B	Window added to dining area & lantern re-positioned	17 8 26

REAR EXTENSION & ALTERATIONS TO
91 TUDOR ROAD HINCKLEY

ELEVATIONS AS PROPOSED

1:50 @ A1 23 7 26

db
David F Barnes Dip Arch RIBA
14 Pyeharps Road Burbage LE10 2JE
Telephone 01455 633410

B26/10/P02B