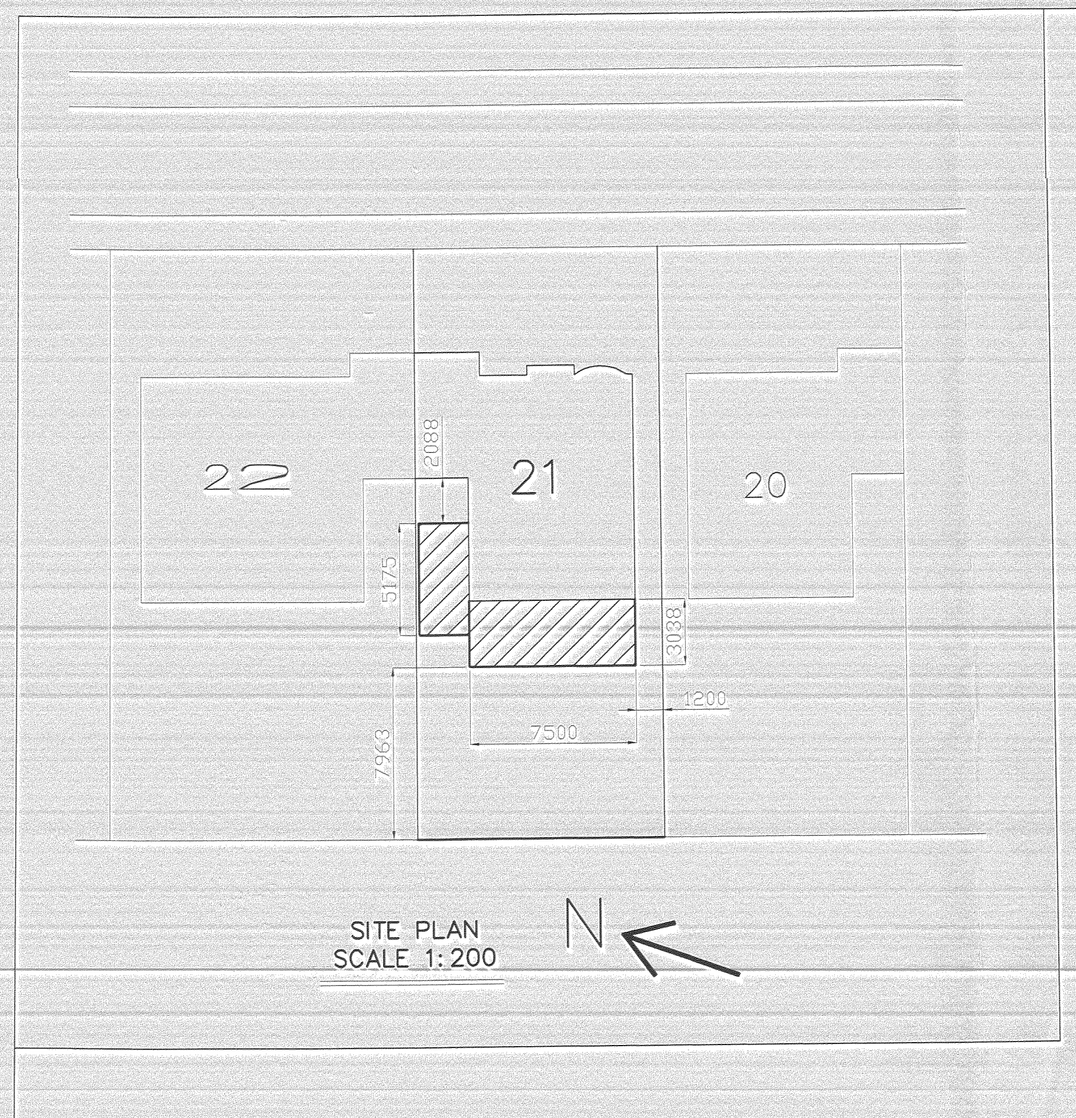

SITE PLAN
SCALE 1:200

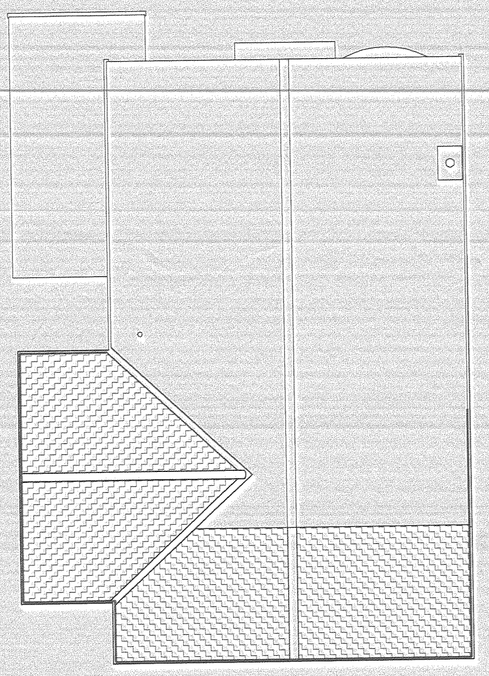

PLAN ELEVATION

ALL NEW WINDOWS/DOORS
MOx U Value 1.5 W/m2 k
USING either (Outer Pane 4mm Pilkington
OPtiwhite™/16mm Argon fill/Inner Pane
4mm Pilkinton K Glass™
OR (Outer Pane 4mm Pilkington Optiwhite™
/16mm Argon Fill/Inner Pane 4mm
Pilkington K Glass™ OW

Note All New Windows
& Doors to Have back Edge
Set back 30mm inside Cavity

Provide 100 x 200
Reinforced Concrete Lintels
within Foundations to
Safeguard Existing or New
Pipes

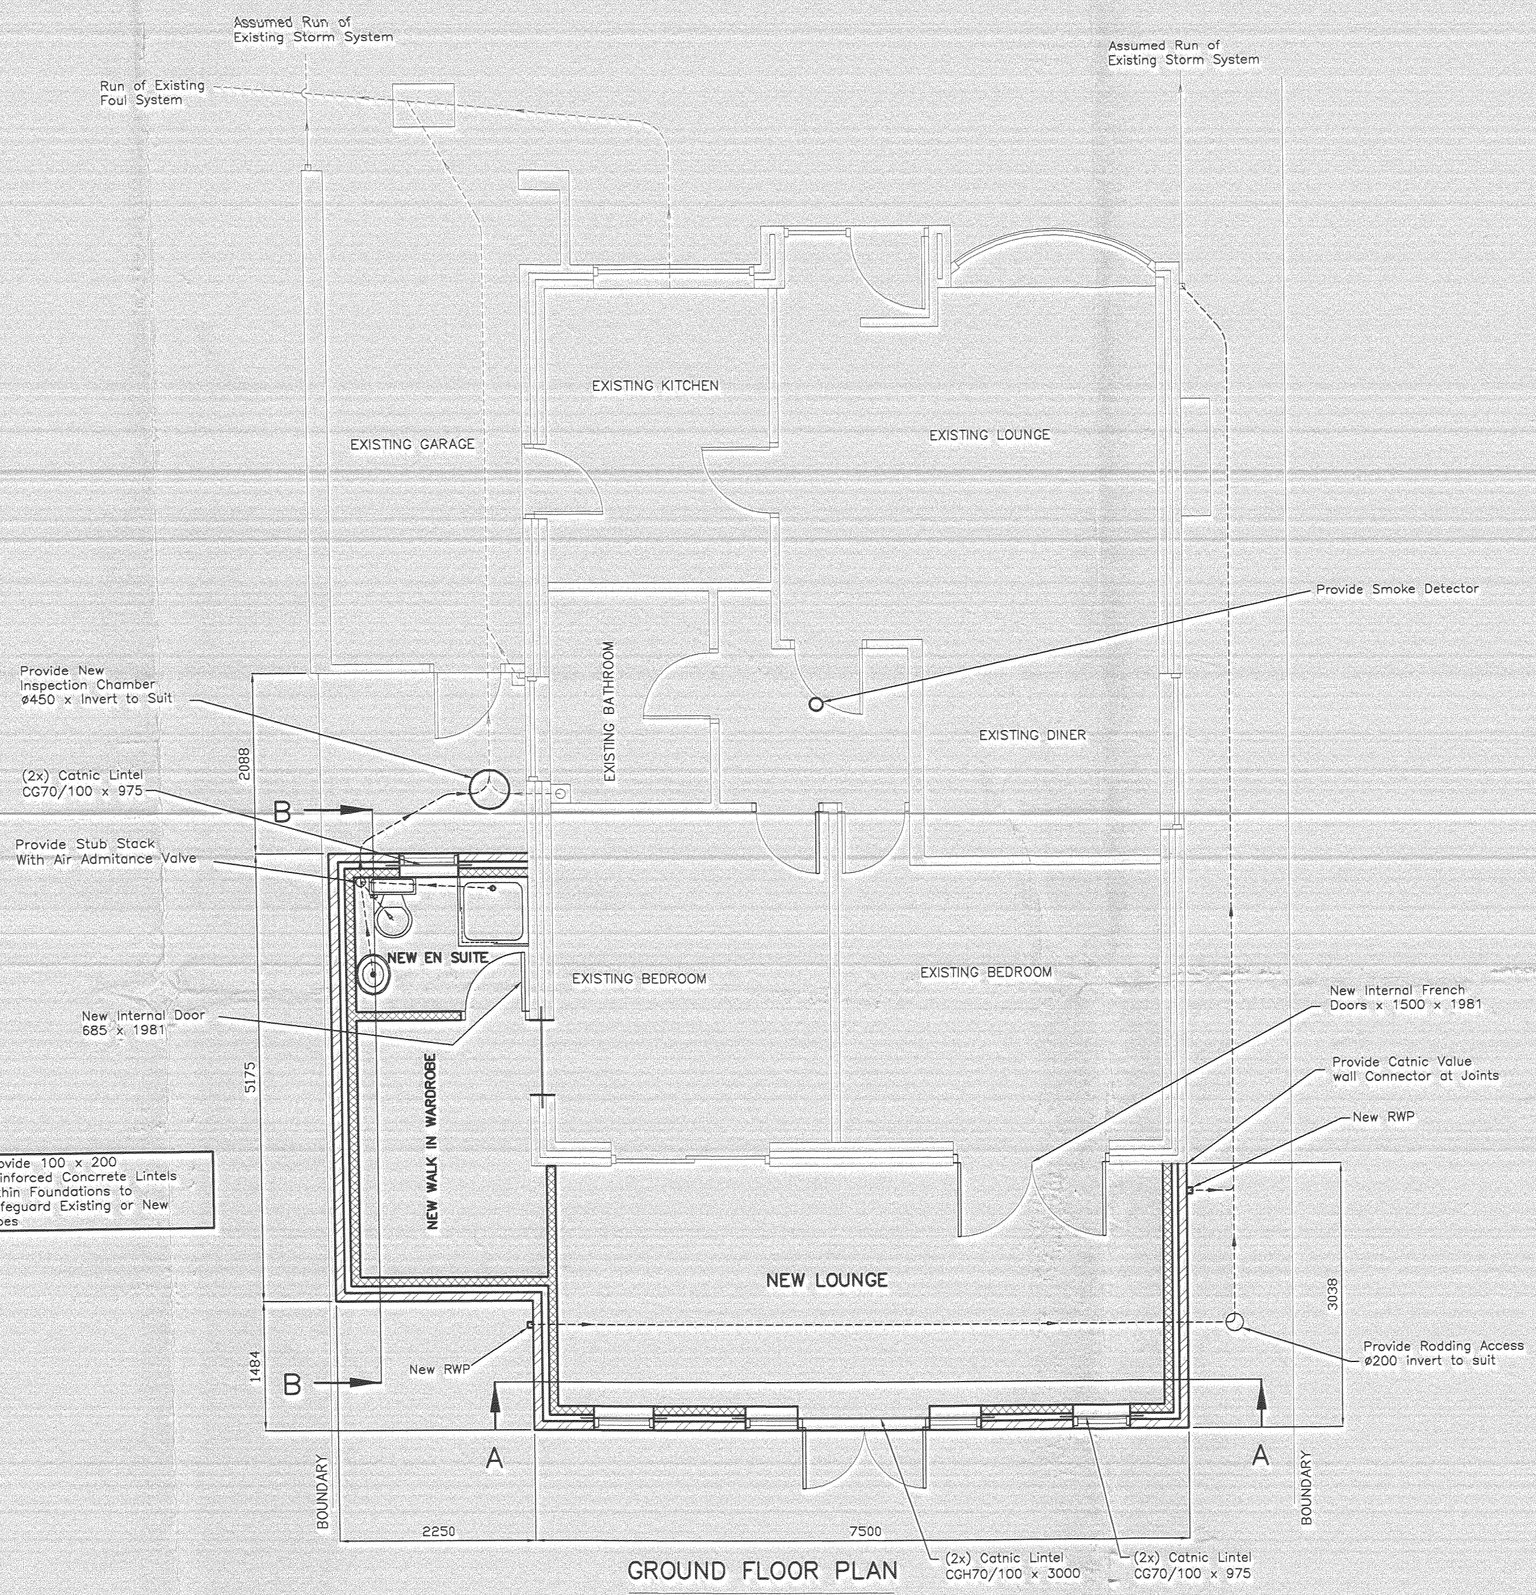

GROUND FLOOR PLAN

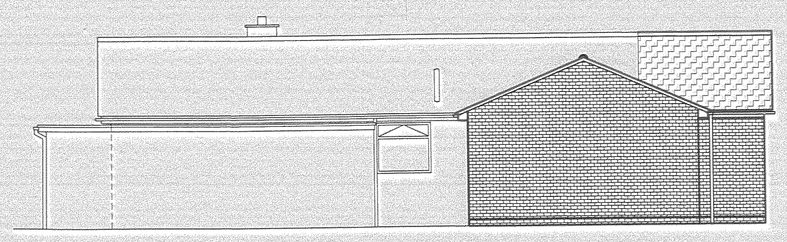

PROPOSED/NORTH WEST ELEVATION



PROPOSED SOUTH/WEST ELEVATION

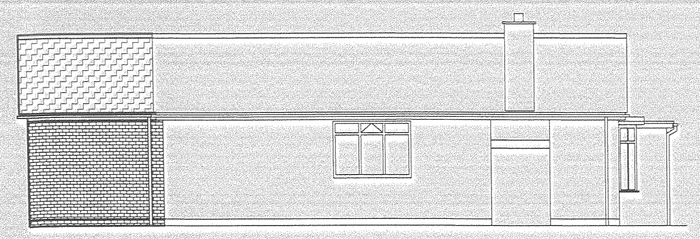

PROPOSED SOUTH//EAST ELEVATION



PROPOSED NORTH/EAST ELEVATION

NOTE :- Existing site is level

Proposed Rear & Side Extension to
21 Middlefield Close
Hinckley
Leicestershire LE10 0RJ

Sheet 1 of 2 | SCALE 1:50 & 1:100 | DATE 30th June 2011