DISCONS
LANDSCAPING

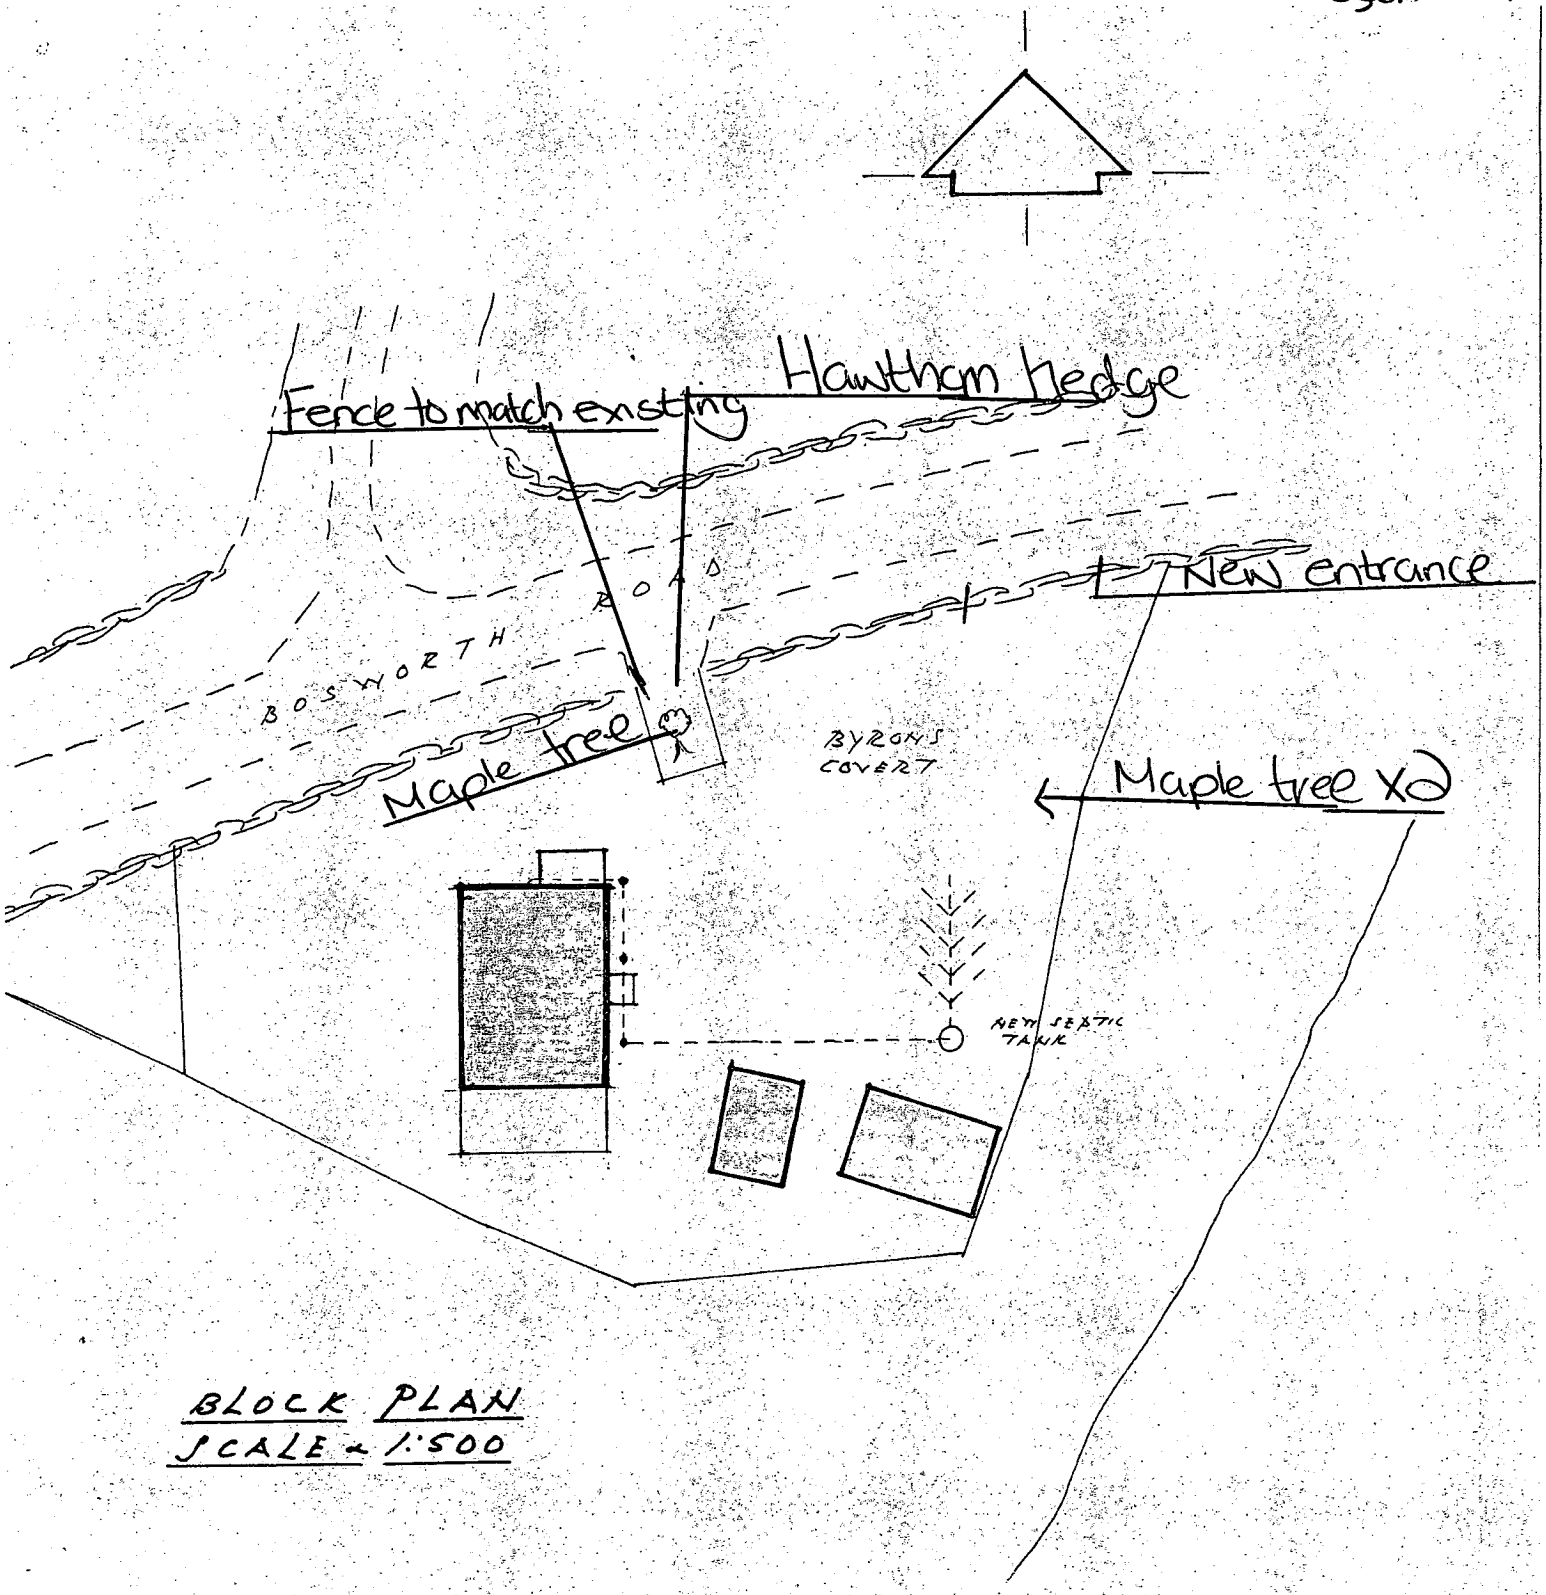

BLOCK PLAN
SCALE - 1:500

PROPOSED EXTENSIONS & ALTERATIONS
TO DWELLING
FOR MR D LOCKHART
AT BYRONS COVERT, BOSWORTH ROAD
WELLSBOROUGH, NUNEATON.