


BM2023

Supplied by: www.ukmapcentre.com

Serial No: 277313

Centre Coordinates: 442707.294650

Production Date: 21/12/2023 12:35:29

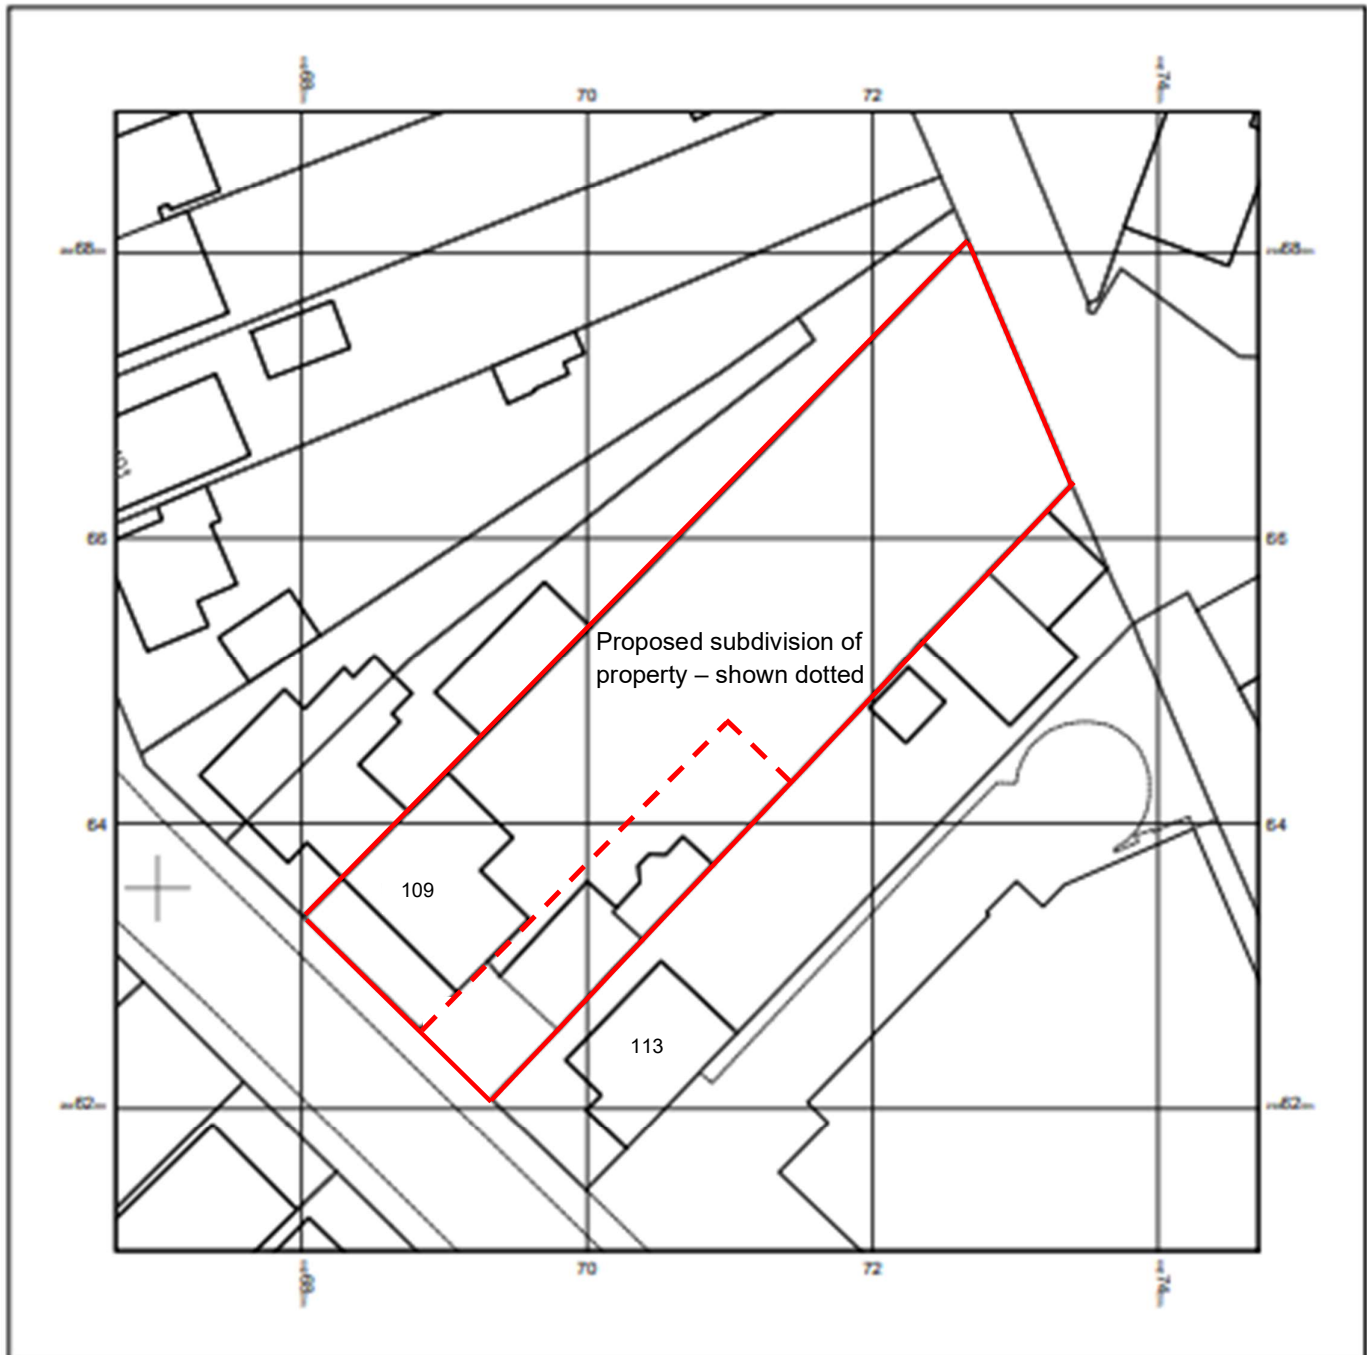

© Crown copyright and database rights 2023 Ordnance Survey 100048957. The representation of road, track or path is no evidence of a boundary or right of way. The representation of features as lines is no evidence of a property boundary.

0m 1cm = 5m 25m
Scale 1:500

109 Teign Bank Road – Hinckley – LE10 0ED

Subdivision of Property – Block Plan

SCALE

1:500 @ A4

DATE

December 2023

DRAWING NUMBER

BM/23/02

Roger Randall BSc Dip Arch

87 Genesta Road - Plumstead - London SE18 3EX - tel 020 8855 3282 - email roger.randall@virgin.net