


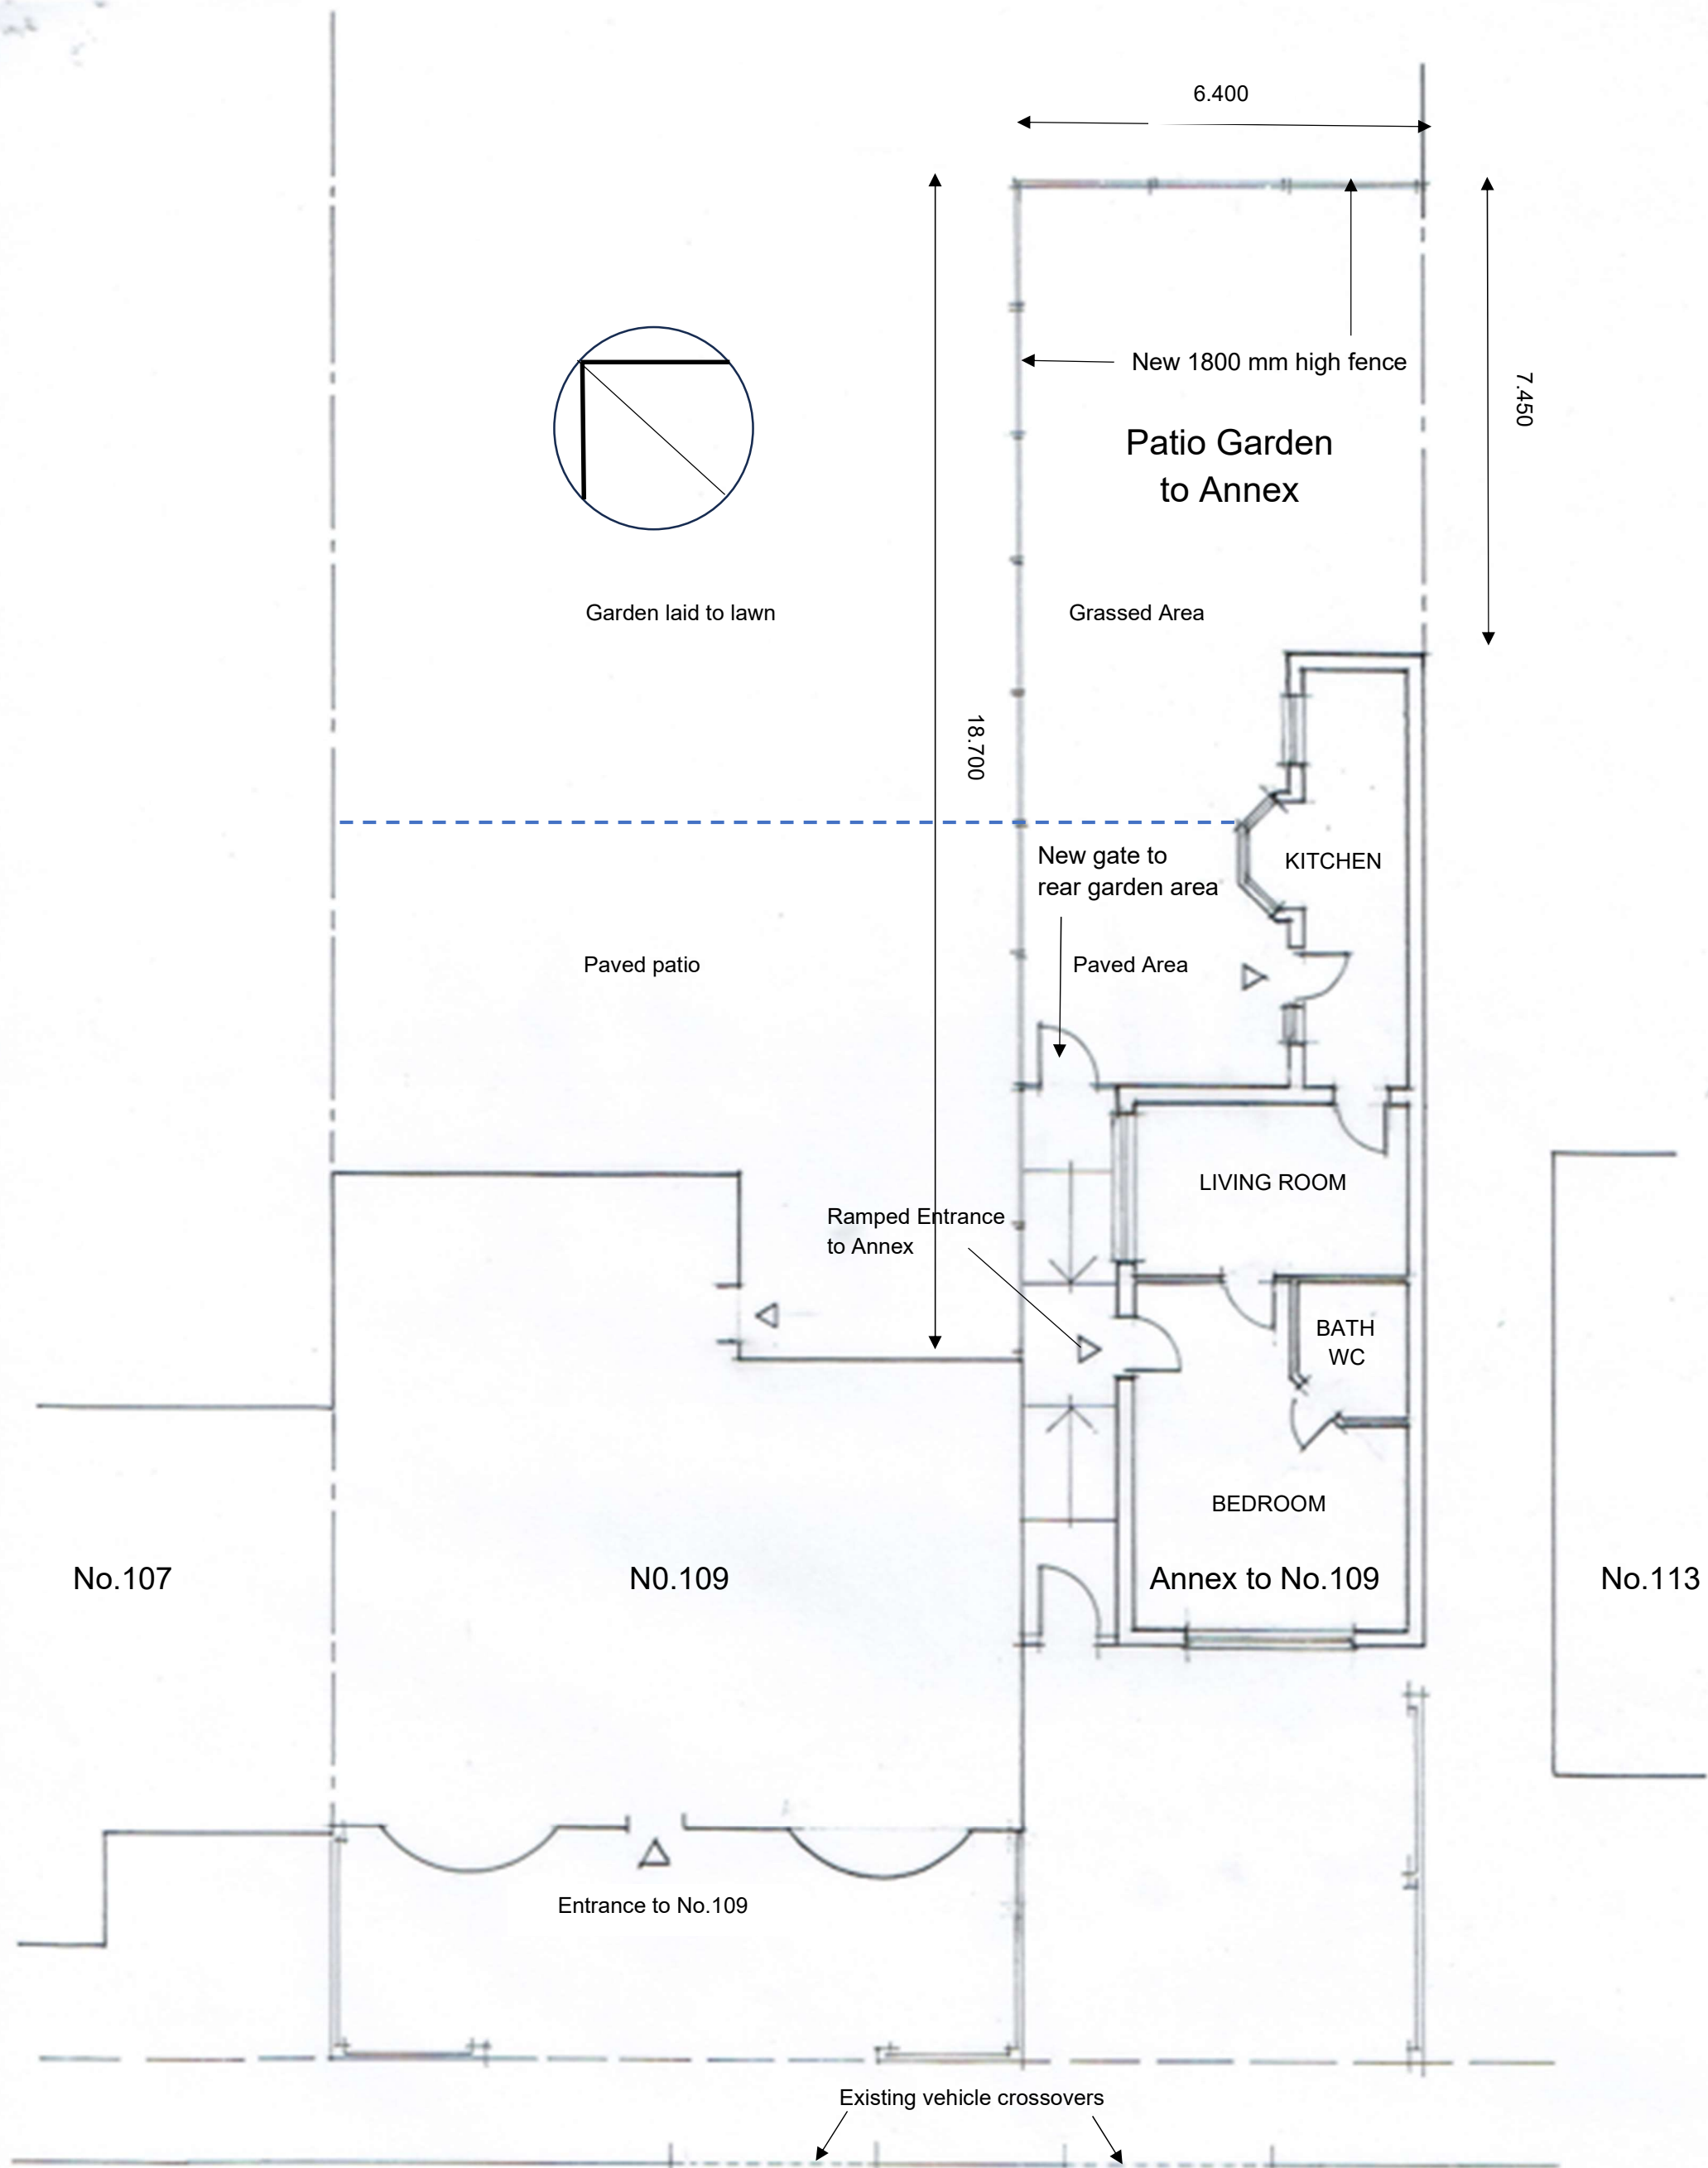

Teign Bank Road

109 Teign Bank Road – Hinckley – LE10 0ED

Subdivision of Property – Plan (as Proposed)

SCALE

1:100 @ A3

DATE

December 2023

DRAWING NUMBER

BM/23/04

Roger Randall BSc Dip Arch

87 Genesta Road - Plumstead - London SE18 3EX - tel 020 8855 3282 - email roger.randall@virgin.net