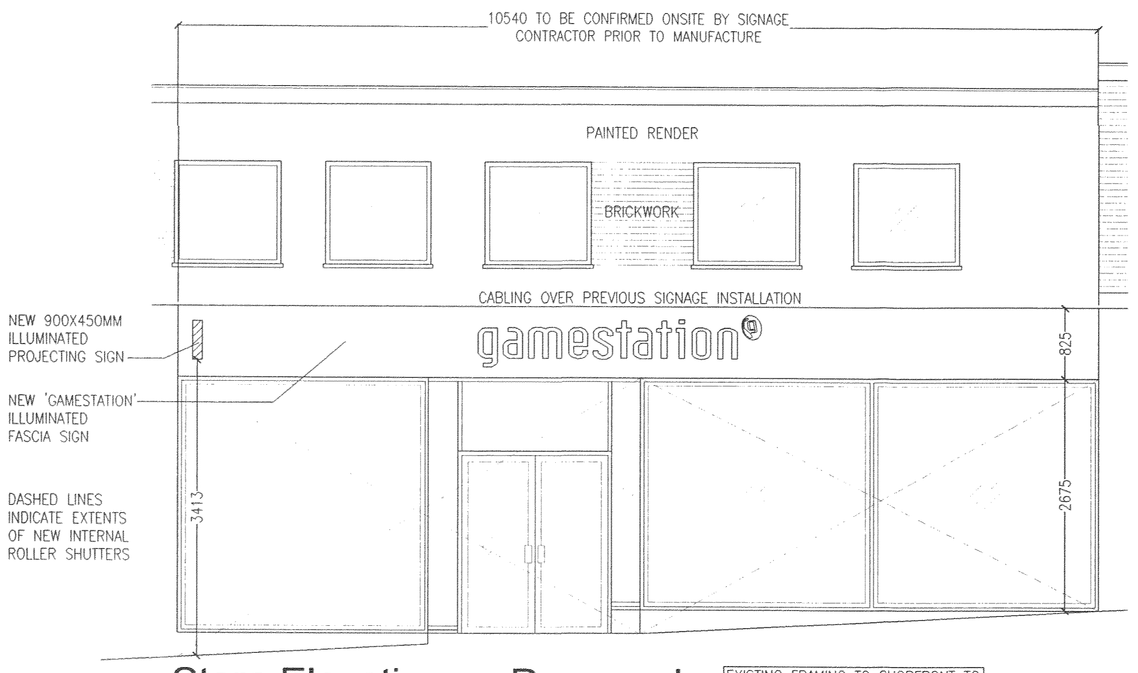

Store Elevation as Proposed

EXISTING FRAMING TO SHOPFRONT TO BE PAINTED IN COLOUR 00A05.

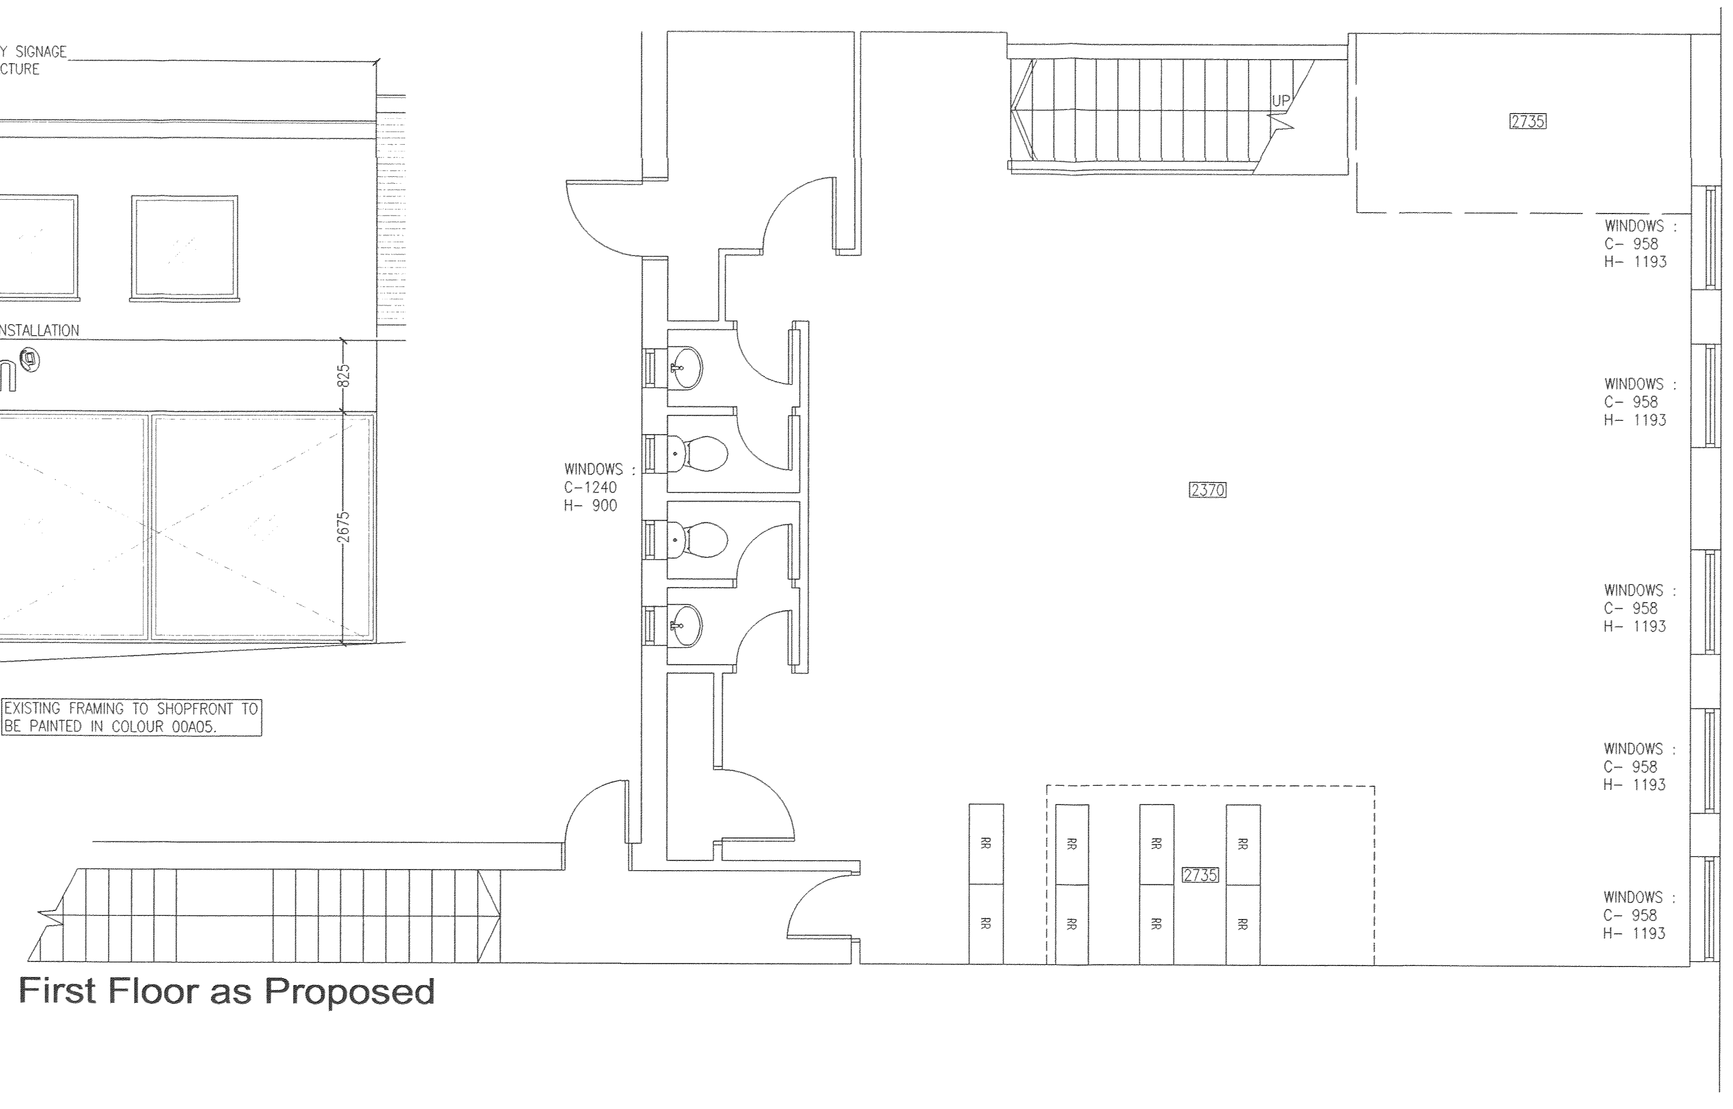

First Floor as Proposed

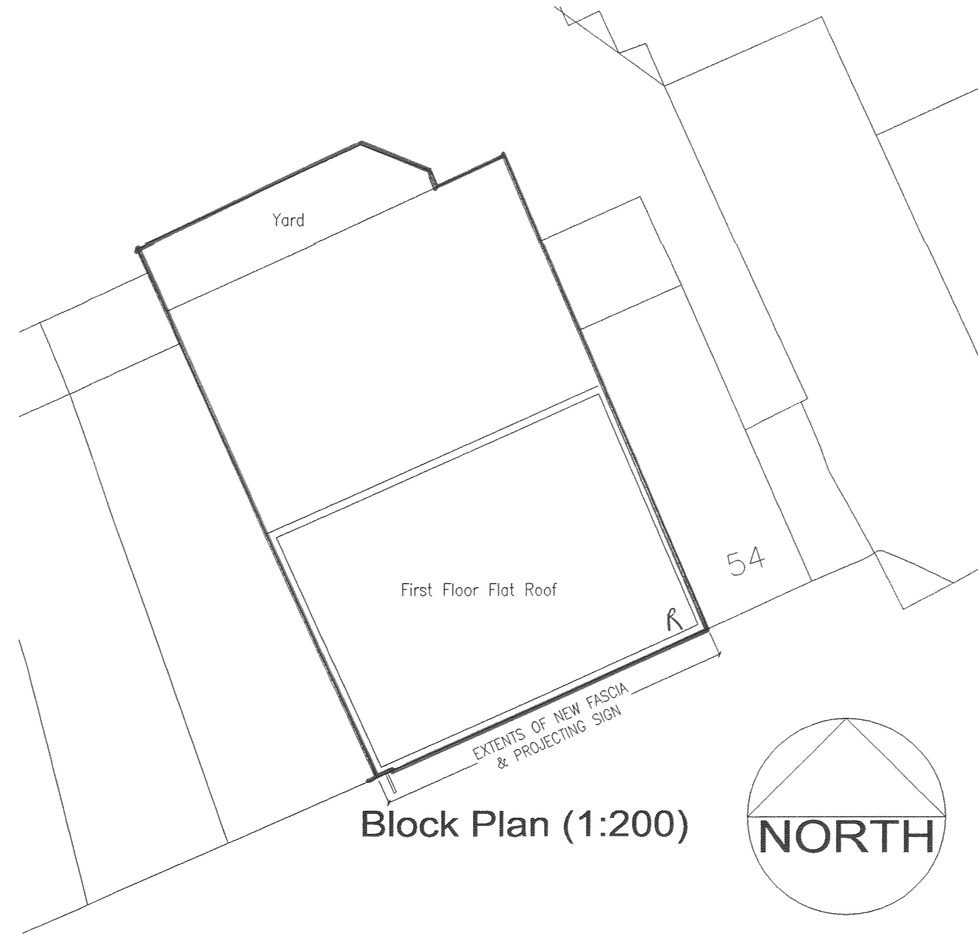

Block Plan (1:200)

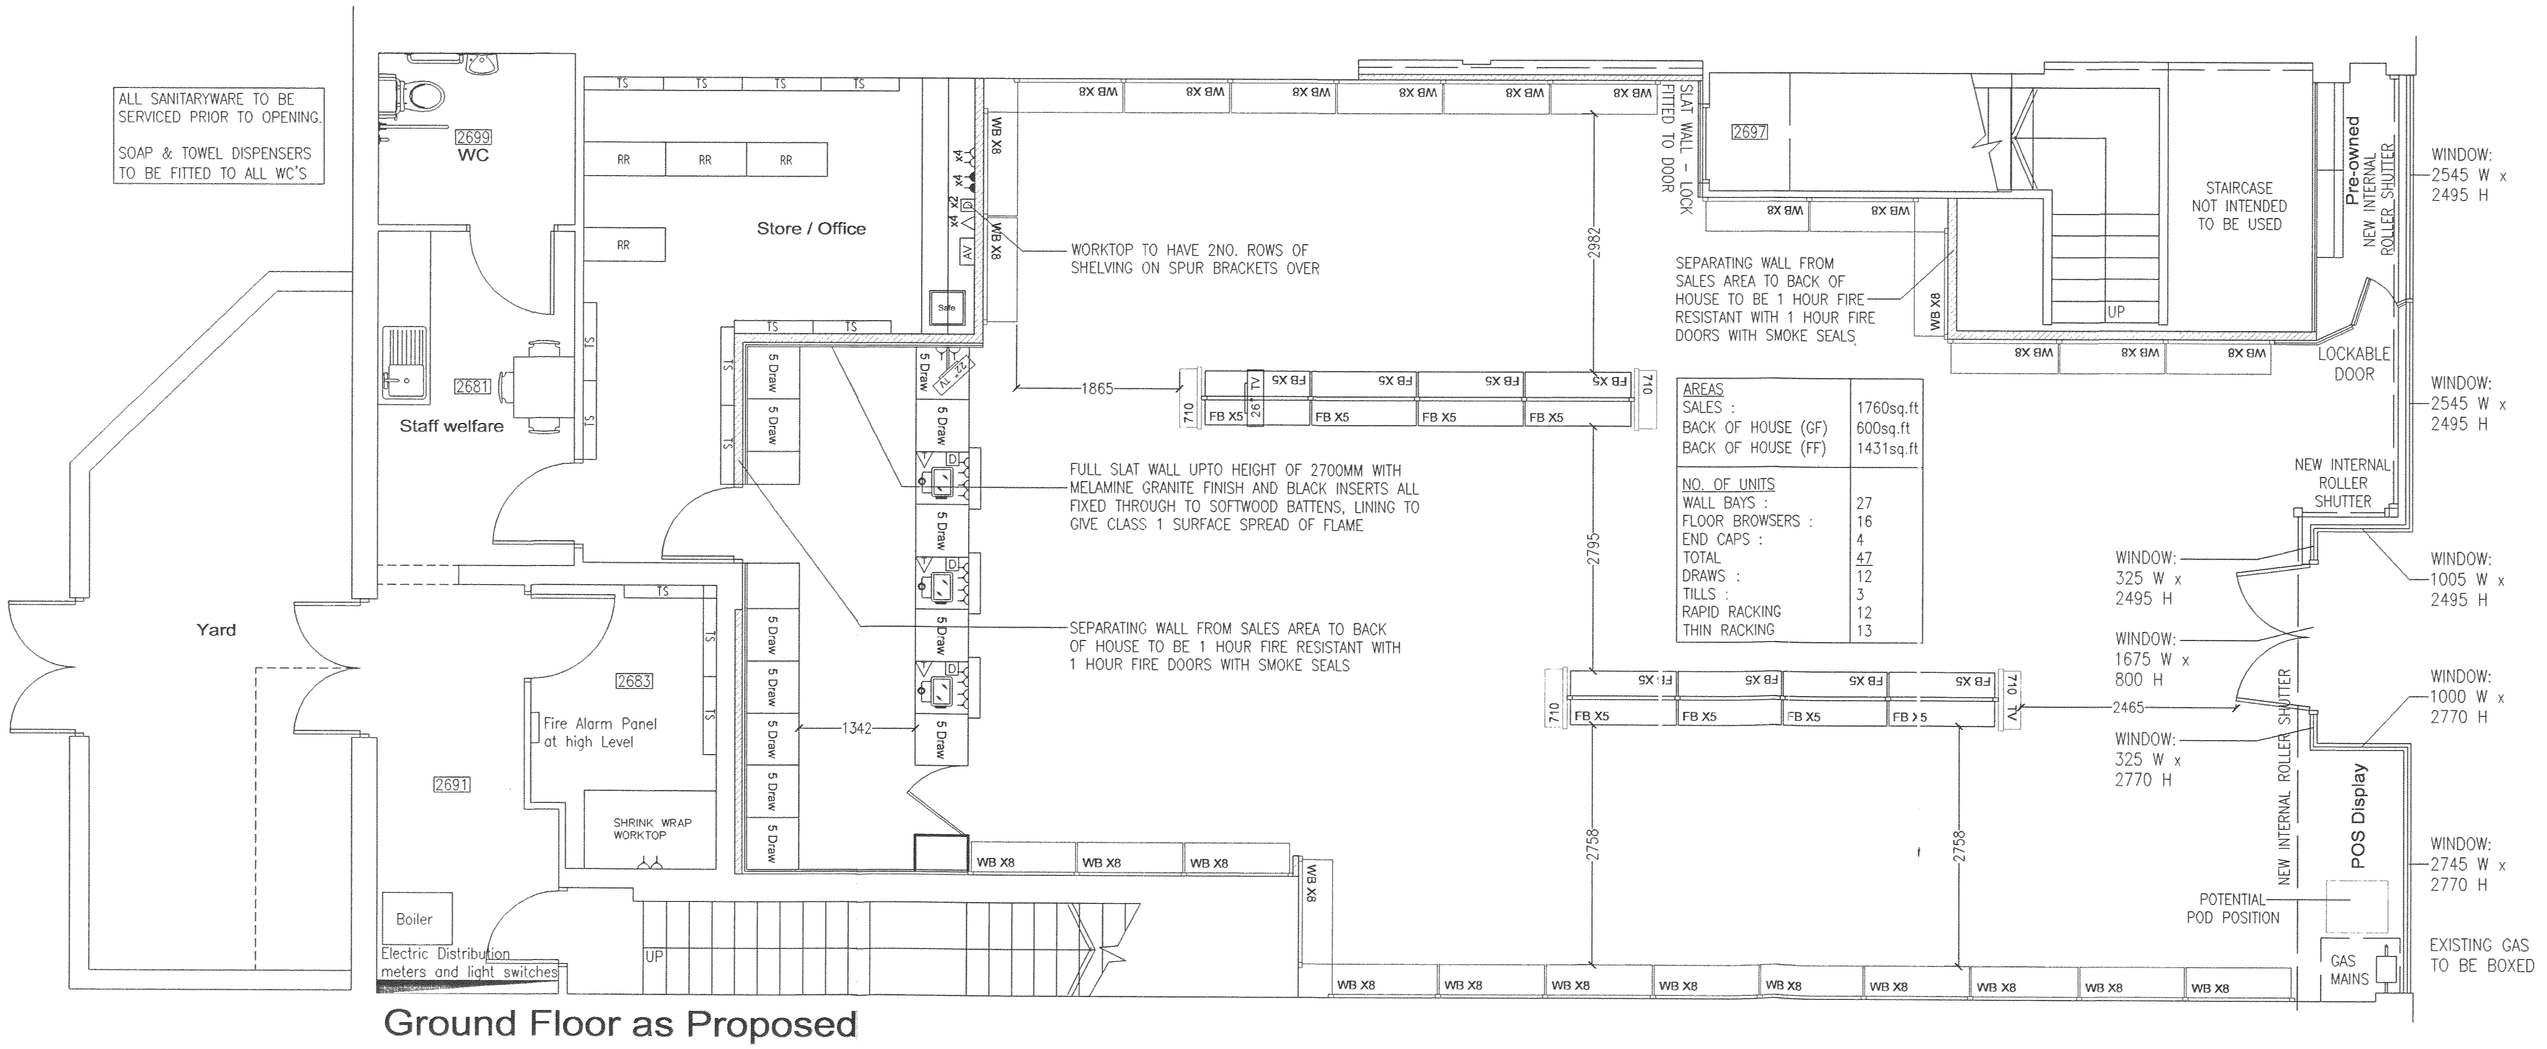

Ground Floor as Proposed

ELECTRICS	
	13amp twin switched socket outlet on dedicated clean circuit
	13amp single switched socket outlet under worktop for fridge
	13 amp switched fused spur outlet
	600x600mm Tamlight Deluce 12F 255CB / ID in 600x600mm suspended ceiling system installed at 2700mm as standard
	Spotlight to front bay / pre-owned & POS
SCREEN HTR	6kw overdoor heater (on/off switch behind main counter)
HW	3kw instantaneous over sink hand wash
COMMS / IT	
D	Data link (Cat 5c cable only)
	Telephone Point
	Telephone extenstion point
AV	Audio visual kit
26" TV	26" Flat screen TV (with double socket above)
22" TV	22" Flat screen TV with arm bracket and double socket
FIRE / SECURITY	
	Fire Alarm Break glass point
SD	Smoke Detector ceiling mounted
SD/LED	Smoke Detector (void mounted) c/w remote led
	Sprinkler Head
	Fire Alarm Sounder
HD	Heat Detector ceiling mounted
	Water Extinguisher — Symbols indicate position of extinguisher, size to be determined by sub-contractor
	CO2 Extinguisher
E	8w non-maintained emergency bulkhead (self contained)
EXIT	8w 3hr. Maintained Emergency Exit c/w Eurogram Logo
FAP	Fire Alarm Panel
AKP	Security alarm Key Pad
	Electric Shutter Key Switch

SYMBOLS	
WB X8	Wall bay with 8No. shelves
FB X5	Floor browser with 5No. shelves
710	710mm End cap
710 TV	710mm End cap with TV fitted (electrical supply above)
	1010mm Pre-owned shelving
	Back of house shelving
D	Till with no hearing loop fitted
D	Till with hearing loop fitted
5 Draw	5 draw unit

Note: Lighting to be to BS5266 Part 1
All electrical work to be in accordance with the edition of the I.E.E regulations and to be BS. 7671:1992
Fire Alarm Syster installed to BS5839 part 2
Emergency Lighting BS5266 Part 1
Do not scale from this drawing. Any dimensions required to be confirmed with the Gamestation Project Manager.

rev	description	date	dr by	app by
A	BLOCK PLAN ADDED	JAN 09	JC	PTM
original by	Paul T Martin	September 08		SDC

status: Advertisement Consent

DSP Architects LLP
DSP House
2 Kettlestring Lane
York YO30 4XF
United Kingdom
Tel: +44(0)1904 476170
Fax: +44(0)1904 691235
E-mail: info@dsparchitects.co.uk
Website: www.dsparchitects.co.uk

project: The Game Group PLC
Unity House, Telford Road
Baisingstoke, Hampshire
RG21 6YJ

project: Proposed Gamestation Store
52 Castle Gate
Hinckley LE10 1DB

drawing title: Plans as Proposed

DEVELOPMENT SERVICES
7-6 JAN 2009
RECEIVED

scale @A1	project No	drawing No	rev
1:50	3742-126	(05) 02	A

This drawing is to read in conjunction with all related drawings. Do not scale from this drawing. All dimensions must be checked and verified on site before commencing any work or producing shop drawings. The originator should be notified immediately of any discrepancy. DSP Architects LLP & logo are a trademark registered in Great Britain and Northern Ireland. © DSP ARCHITECTS LLP 2008