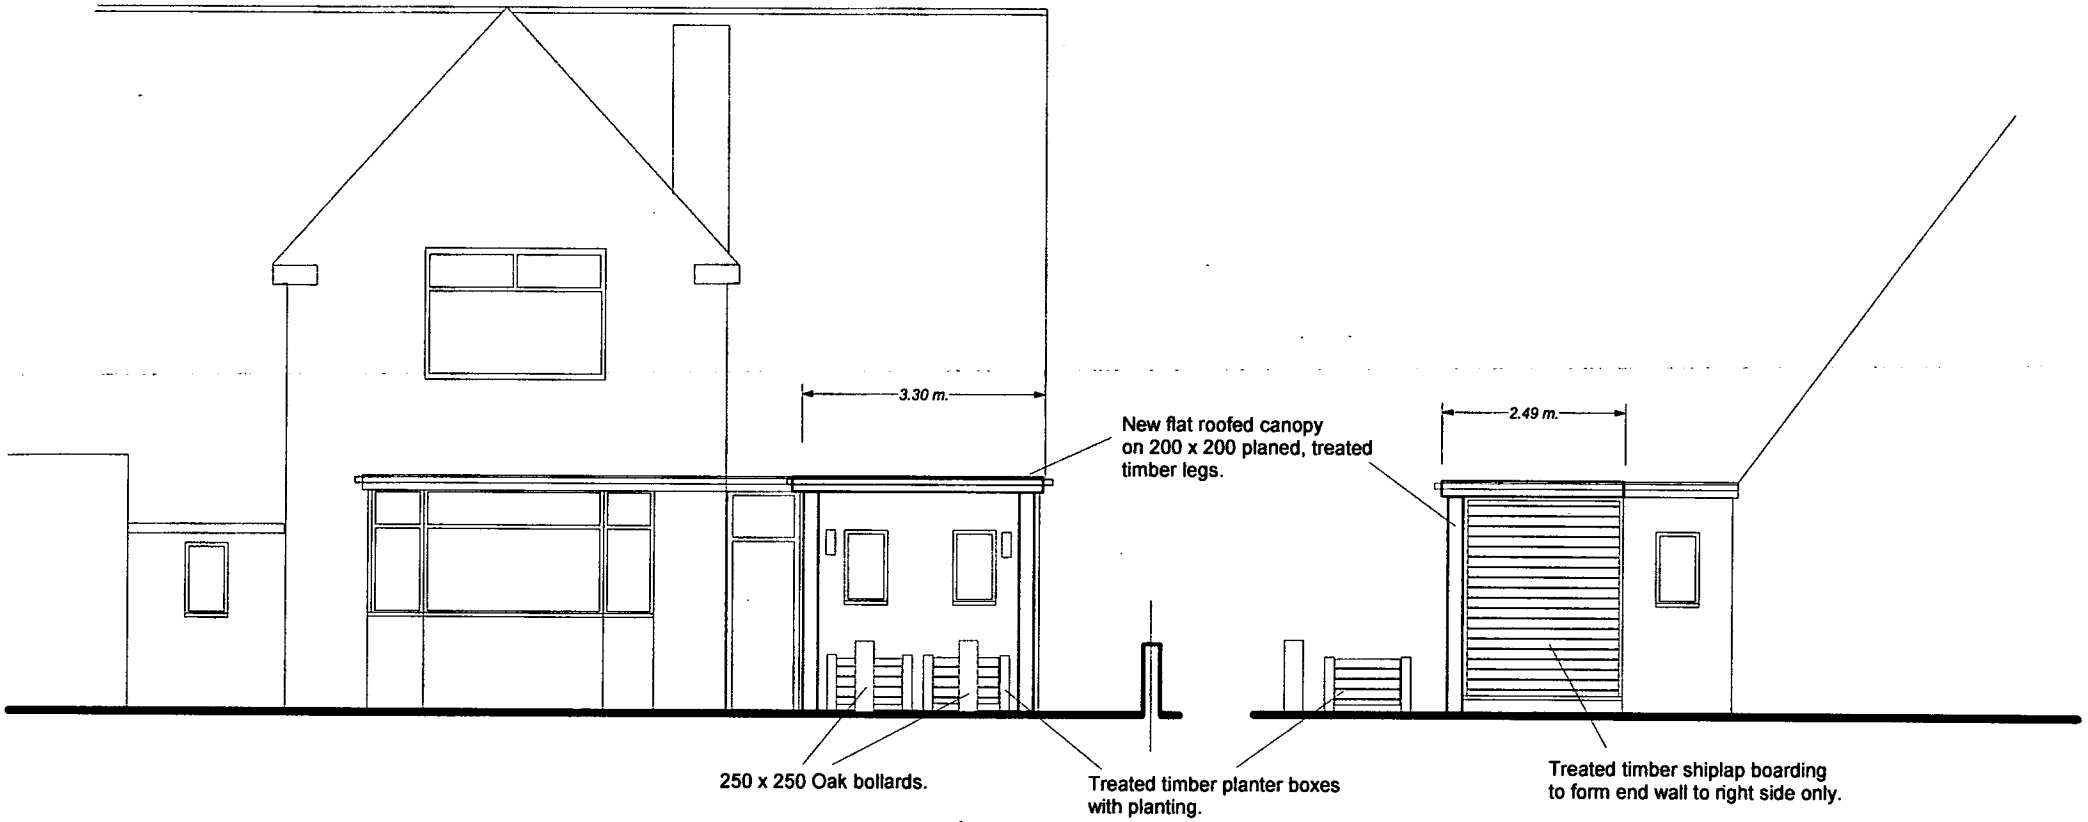

Proposed Front Elevation

Proposed right side Elevation

5.00 m.

PLOUGH INN, CHURCH STREET, EARL SHILTON, LEICESTER, LE9 7DA

PROPOSED SMOKING SHELTER - ELEVATIONS

Scale 1:100 January 2009

Drg No. RH/MJS/01

Rev -

DEVELOPMENT SERVICES
21 JAN 2009
RECEIVED